


PROPOSED LAYOUT
STUDIO FLAT 31.11sq.mtrs. TOTAL AREA

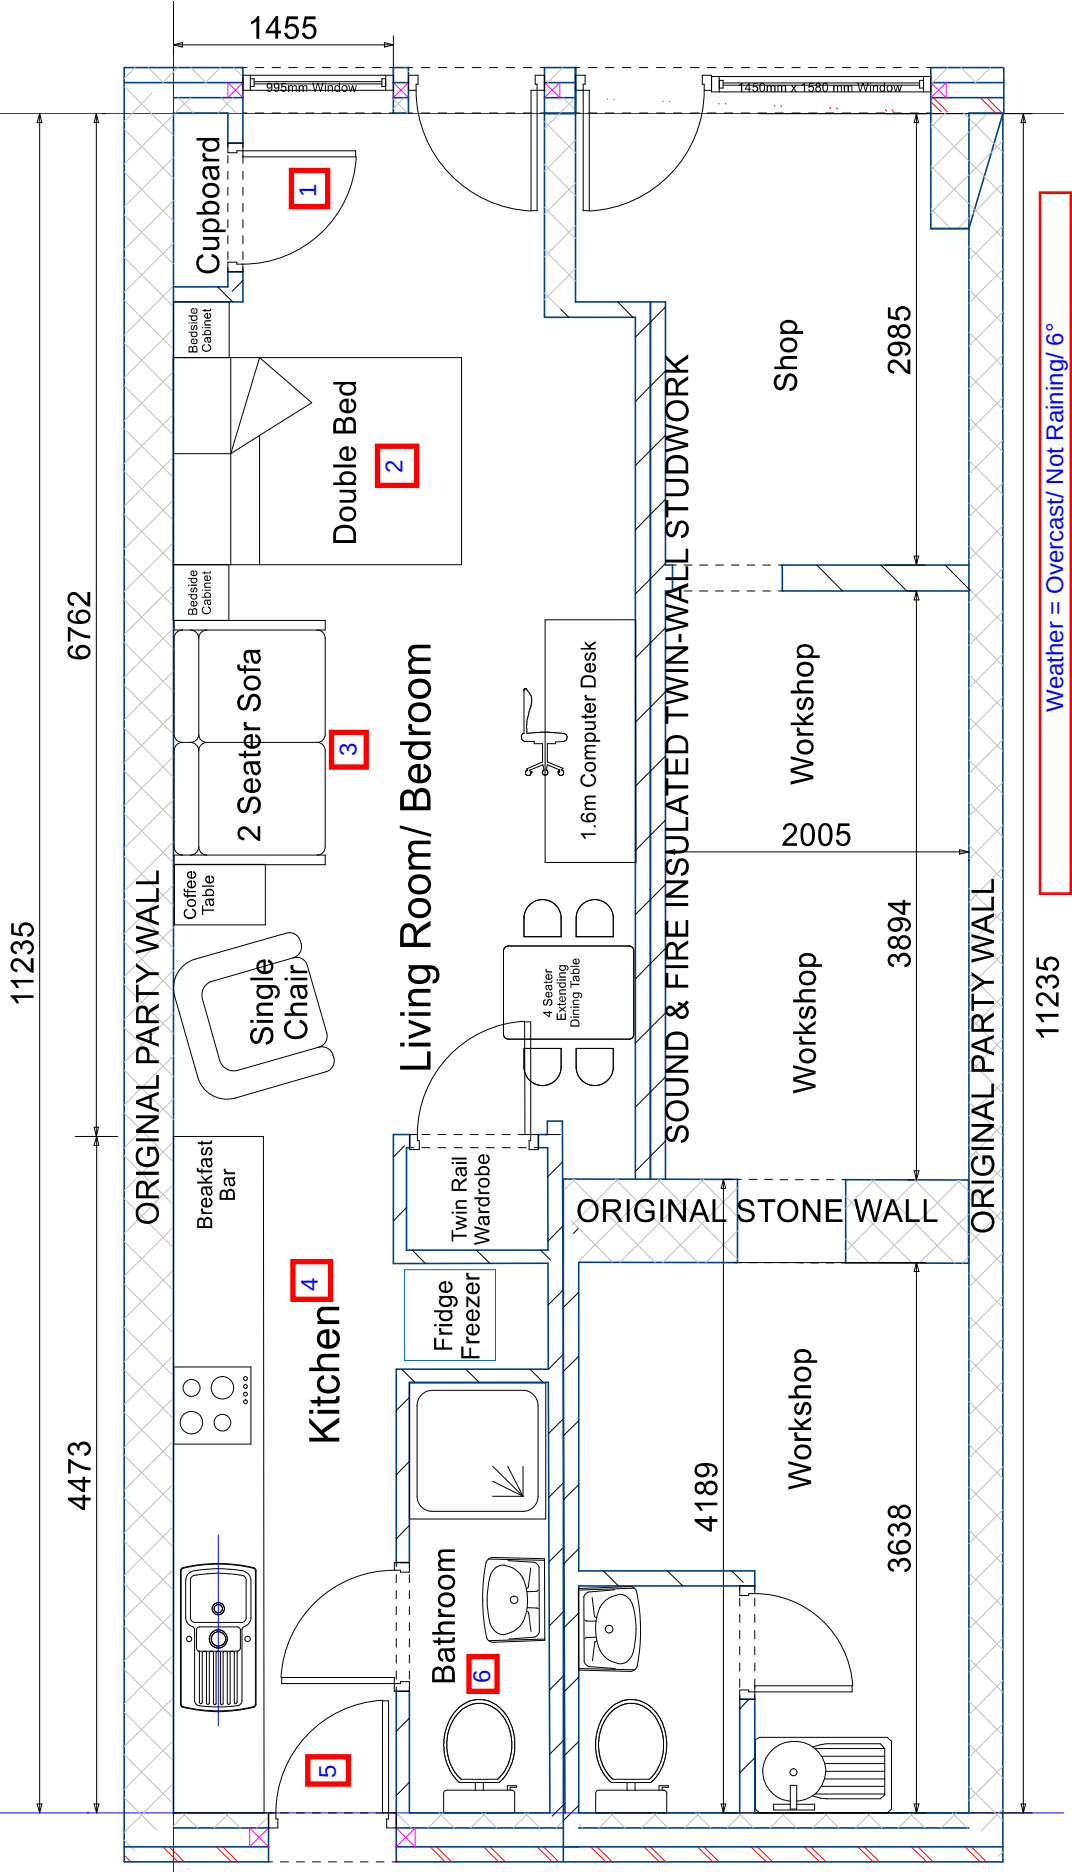

Weather = Overcast/ Not Raining/ 6°

Lux Levels

1) 2100 2)740 3)170 4)340 5)280 6)211