


Notes:
All drawings to be read in conjunction with all other drawings as noted on issue sheet.

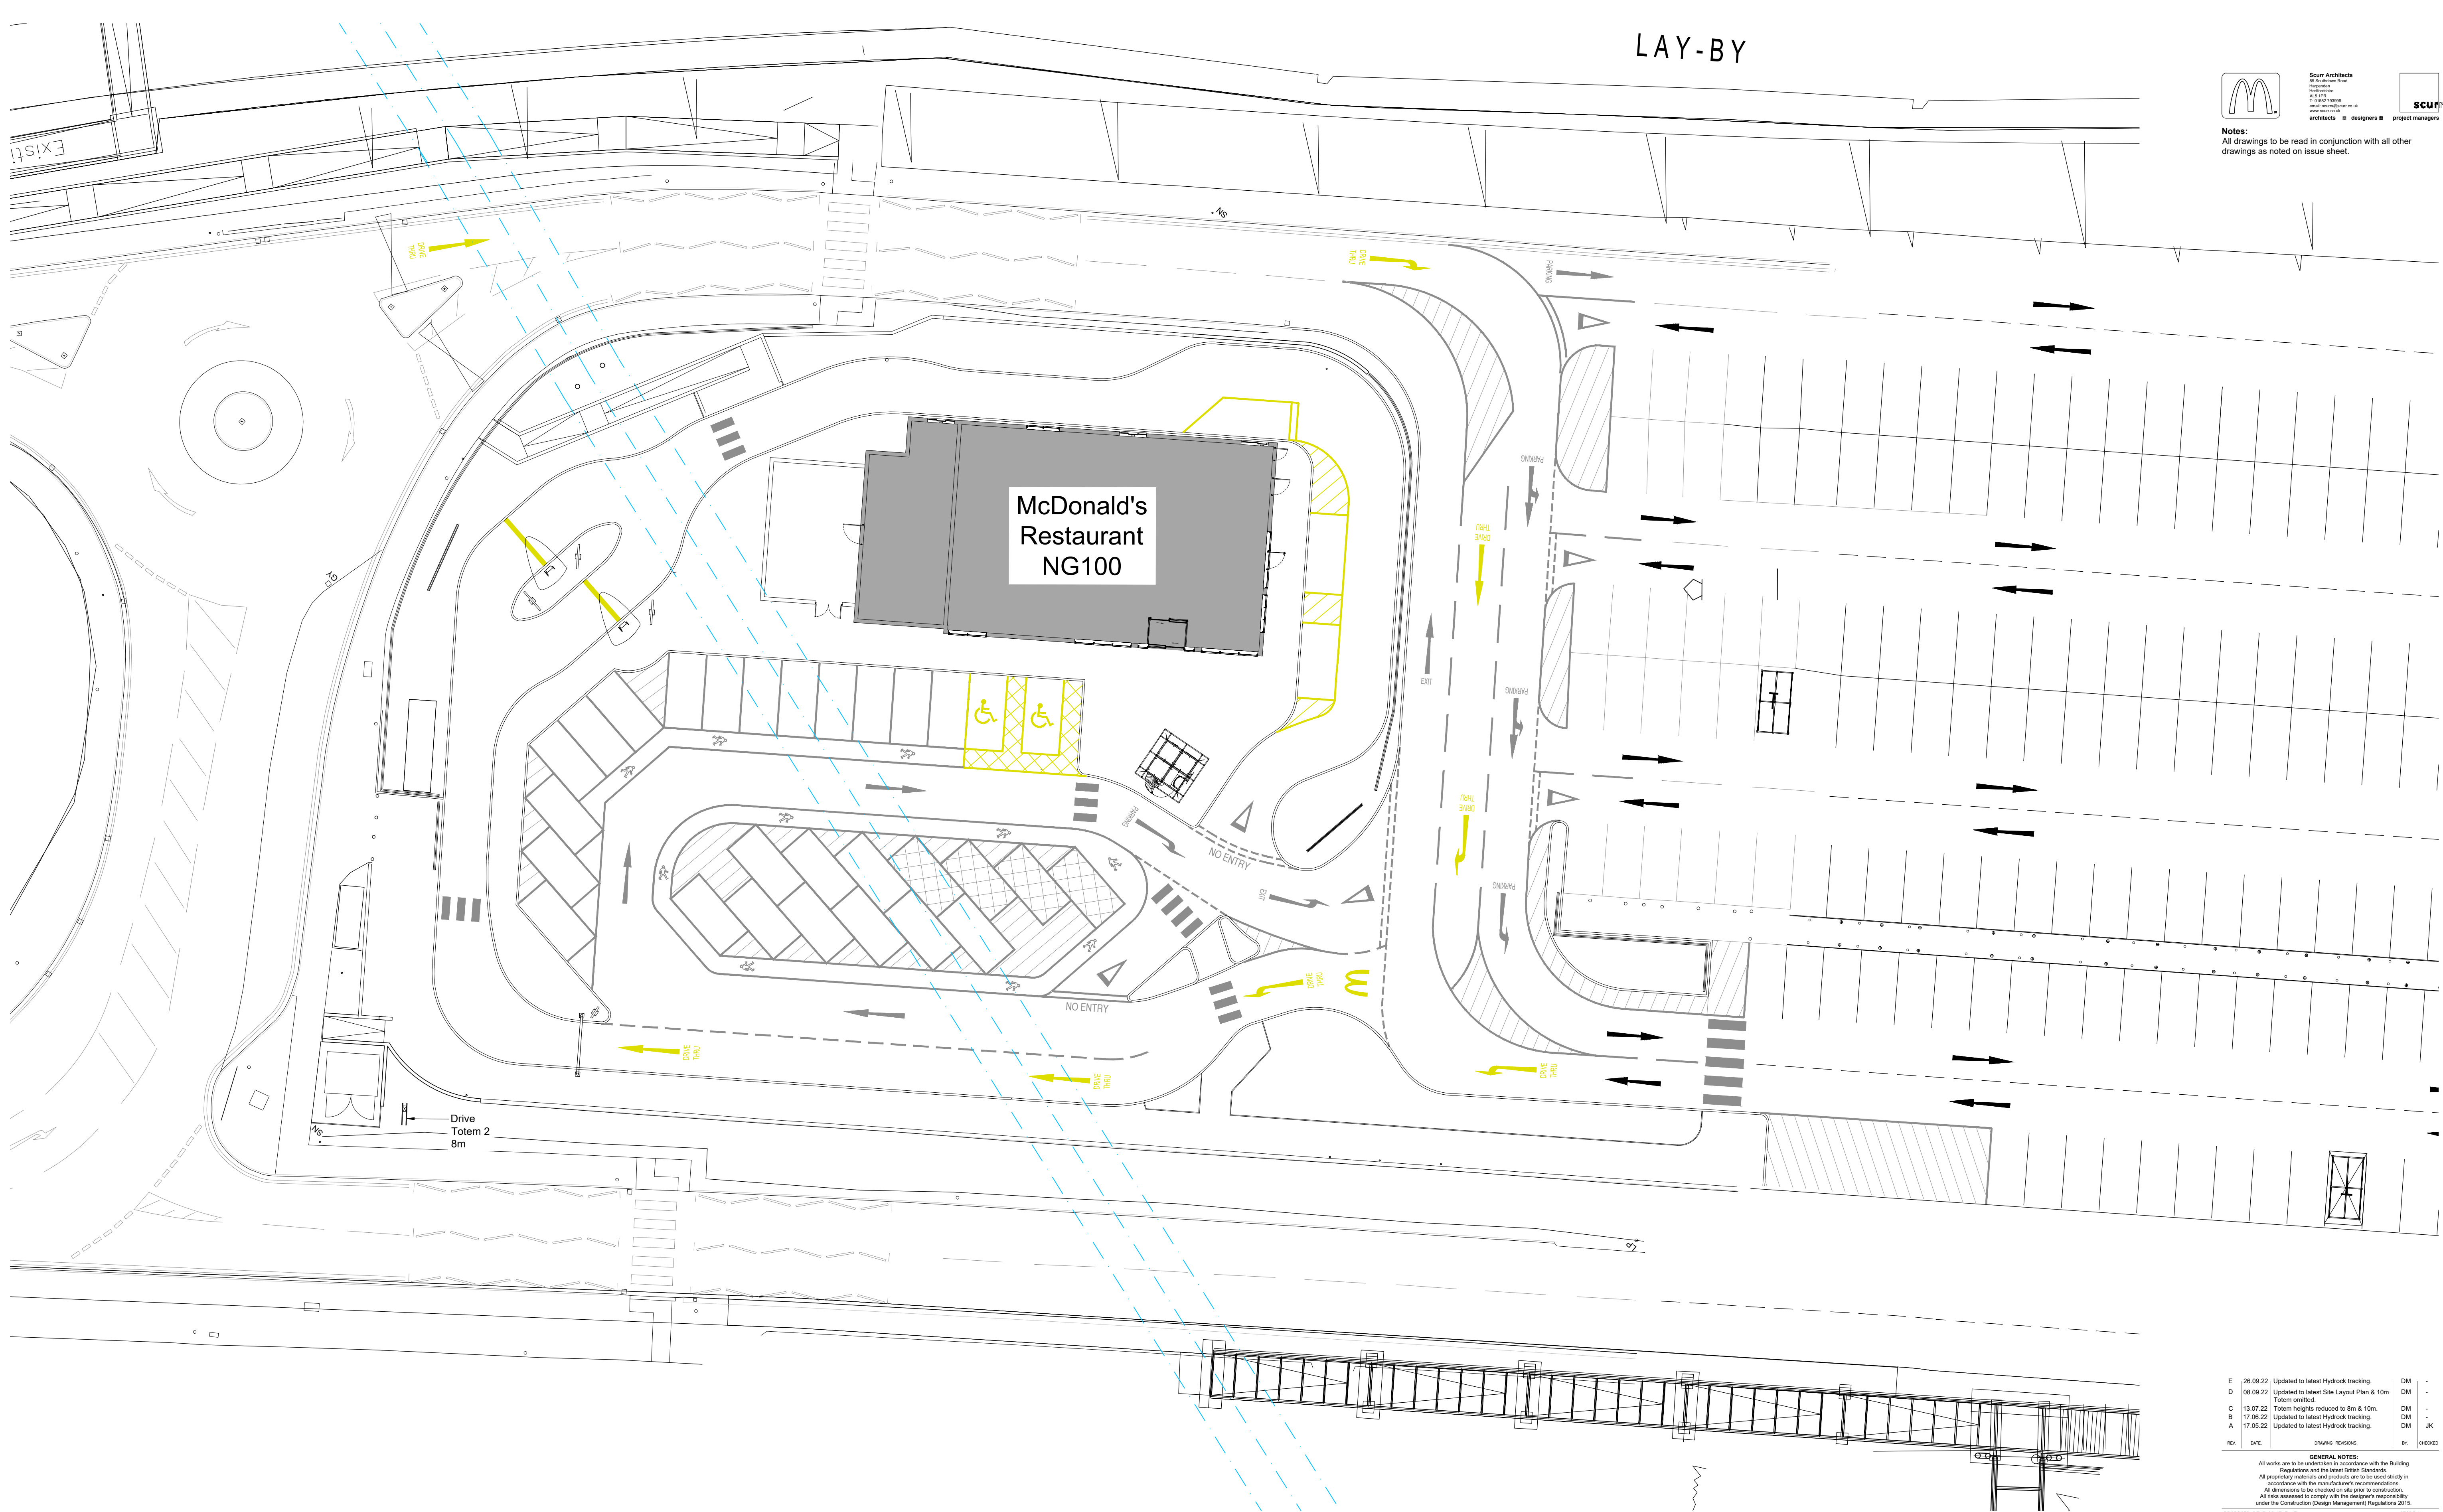

SIGNAGE SCHEDULE - ERDDOS SIGNAGE (BUTTERFIELDS SIGNS)									
ADVERTISE REF	SIGN TYPE	QTY	SIZE (mm)	MATERIALS	COLOUR	HEIGHT (mm) ABOVE GROUND	EXTENT (mm) OF PROJECTION	HEIGHT (mm) OF TEXT	ILLUMINATION
DRIVE TOTEM 2 (8m)	1B	1	1920W x 350D x 8000H	PPC Aluminium Totem Sign in RAL 6015 and Timber effect, with routed Yellow acrylic internally illuminated "Golden Arch" to both sides. 'Drive Thru' appendage is internally illuminated.	Khaki Green RAL 6015, Timber Yellow, White & Red	8000	N/A	N/A	(STATIC - Max. 600cd/m²)

E	26.09.22	Updated to latest Hydrock tracking.	DM	-
D	08.09.22	Updated to latest Site Layout Plan & 10m Totem omitted.	DM	-
C	13.07.22	Totem heights reduced to 8m & 10m.	DM	-
B	17.06.22	Updated to latest Hydrock tracking.	DM	-
A	17.05.22	Updated to latest Hydrock tracking.	DM	JK
REV.	DATE	DRAWING REVISIONS	BY	CHECKED

GENERAL NOTES:
 All works are to be undertaken in accordance with the Building Regulations and the latest British Standards.
 All proprietary materials and products are to be used strictly in accordance with the manufacturer's recommendations.
 All dimensions to be checked on site prior to construction.
 All risks assessed to comply with the designer's responsibility under the Construction (Design Management) Regulations 2015.

PROPOSED DEVELOPMENT AT
Tesco, Gwyn's Drift, Pontardawe

STORE No :-
NB 8823

ON BEHALF OF :—
McDonald's Restaurants Ltd

DRAWING TITLE : -
Site Layout Plan
McDonald's Drive Totem

DRAWN BY DM	CHECKED BY JK	DRAWING No. 6682-SA-8823-P022 E
SCALE & SIZE 1:200@A1	DATE APR 2022	



Scurr Architects
 65 Southdown Road
 Harpenden
 Hertfordshire
 AL5 1PR
 T: 01582 735999
 email: scurr@scurr.co.uk
www.scurr.co.uk
architects ■ designers ■ project managers
 © Copyright McDonald's Restaurants & Scurr Architects

NG100

