




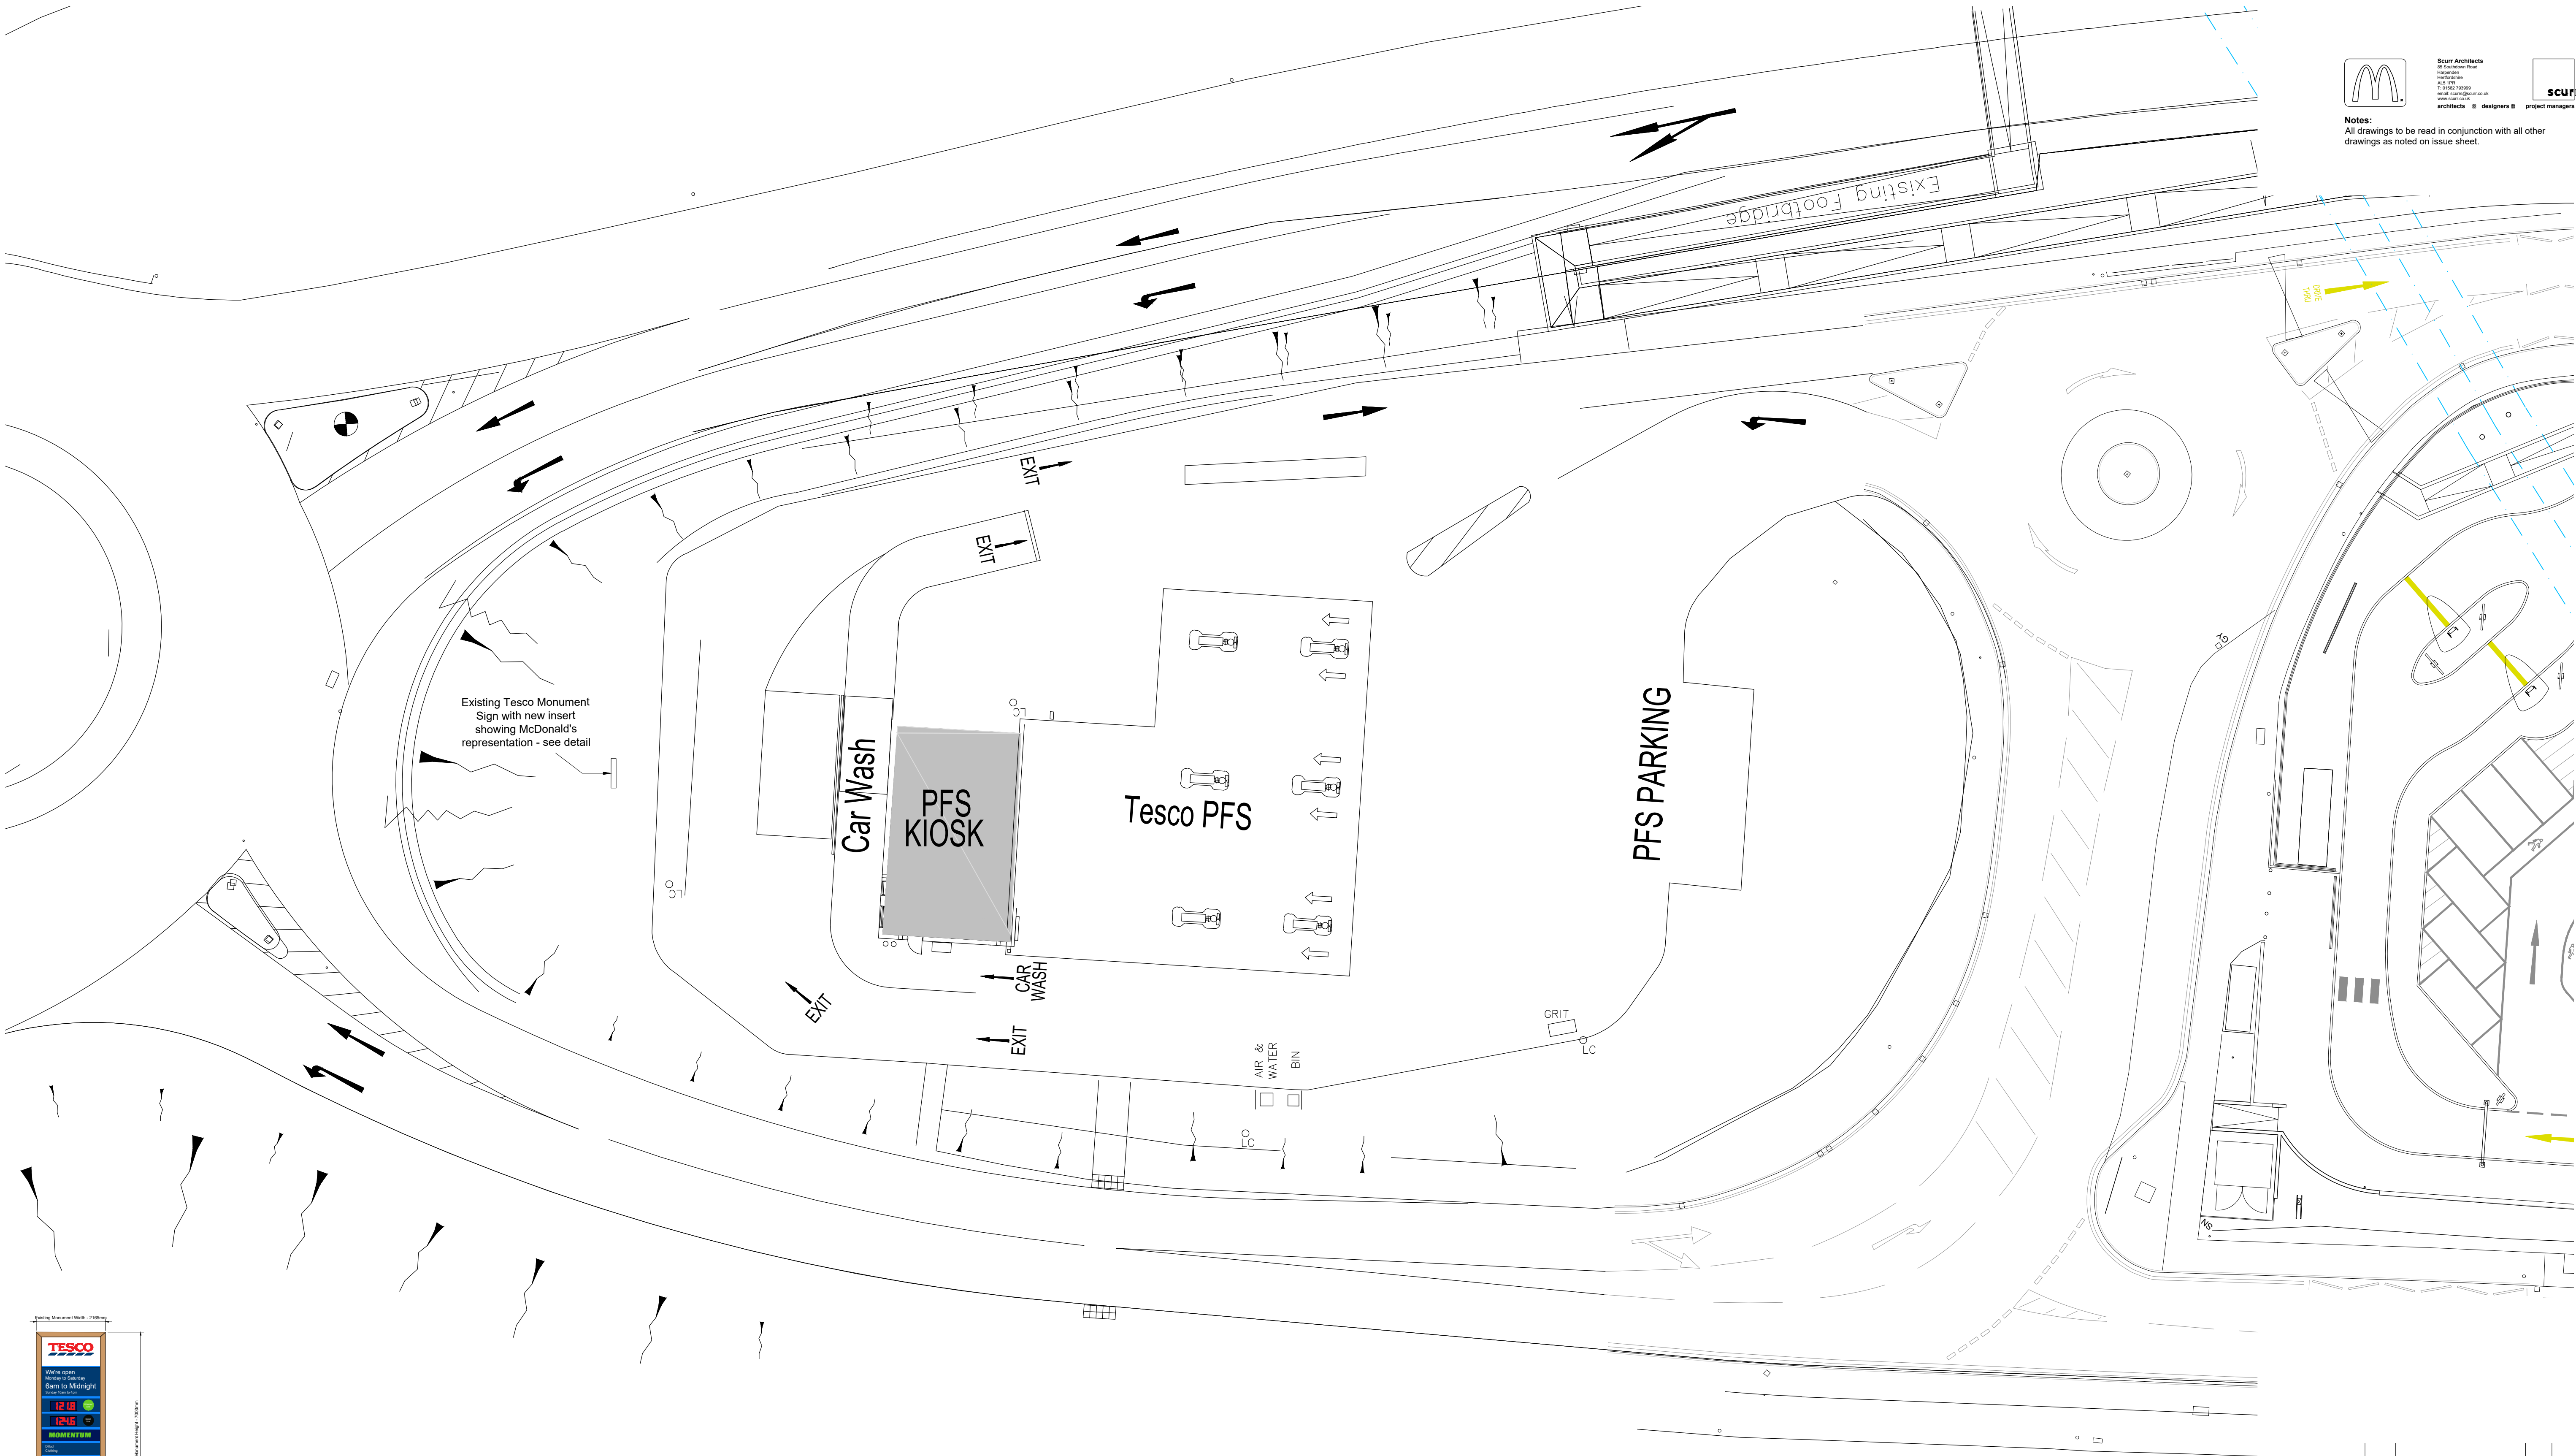

Notes:
All drawings to be read in conjunction with all other drawings as noted on issue sheet.

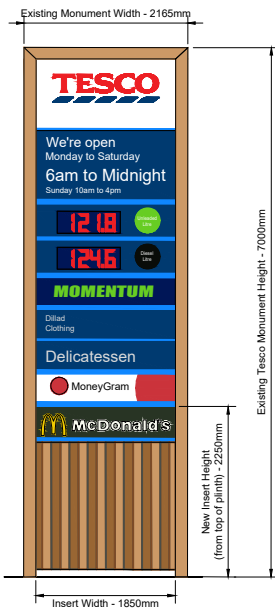

Existing Tesco Monument Sign with new Acrylic insert showing McDonald's letters & "Golden Arch" on green background

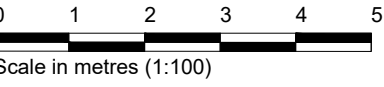

SIGNAGE SCHEDULE - ERDOS SIGNAGE (BUTTERFIELDS SIGNS)								
ADVERT REF	SIGN TYPE	QTY	SIZE (mm)	MATERIALS	COLOUR	HEIGHT (mm) ABOVE GROUND	EXTENT (mm) OF PROJECTION	ILLUMINATION
REPRESENTATION ON EXISTING TESCO MONUMENT SIGN	N/A	1	1850W X 450H	Acrylic insert sign to match others with McDonald's text and "Golden Arch"	Khaki Green RAL 6015, Yellow & White	See inset detail	N/A	(STATIC - Max. 600cd/m²)

REV.	DATE	DESCRIPTION	BY	CHECKED
A	03.02.23	Tesco Monument schedule updated.	DM	-

GENERAL NOTES:
All works are to be undertaken in accordance with the Building Regulations and the latest British Standards.
All proprietary materials and products are to be used solely in accordance with the manufacturer's recommendations.
All dimensions to be checked on site prior to construction.
All risks assessed to comply with the designer's responsibility under the Construction (Design Management) Regulations 2015.

PROPOSED DEVELOPMENT AT: Tesco, Gayn's Drift, Pontardawe
STORE No: NB 8823
SWANSEA SA8 3AZ

ON BEHALF OF: McDonald's Restaurants Ltd

DRAWING TITLE: Site Layout Plan
Tesco Monument

DRAWN BY: DM
SCALE & SIZE: 1:200@A1
CHECKED BY: -
DATE: JUN 2022
DRAWING NO: 6682-SA-8823-P023 E

NG100

