


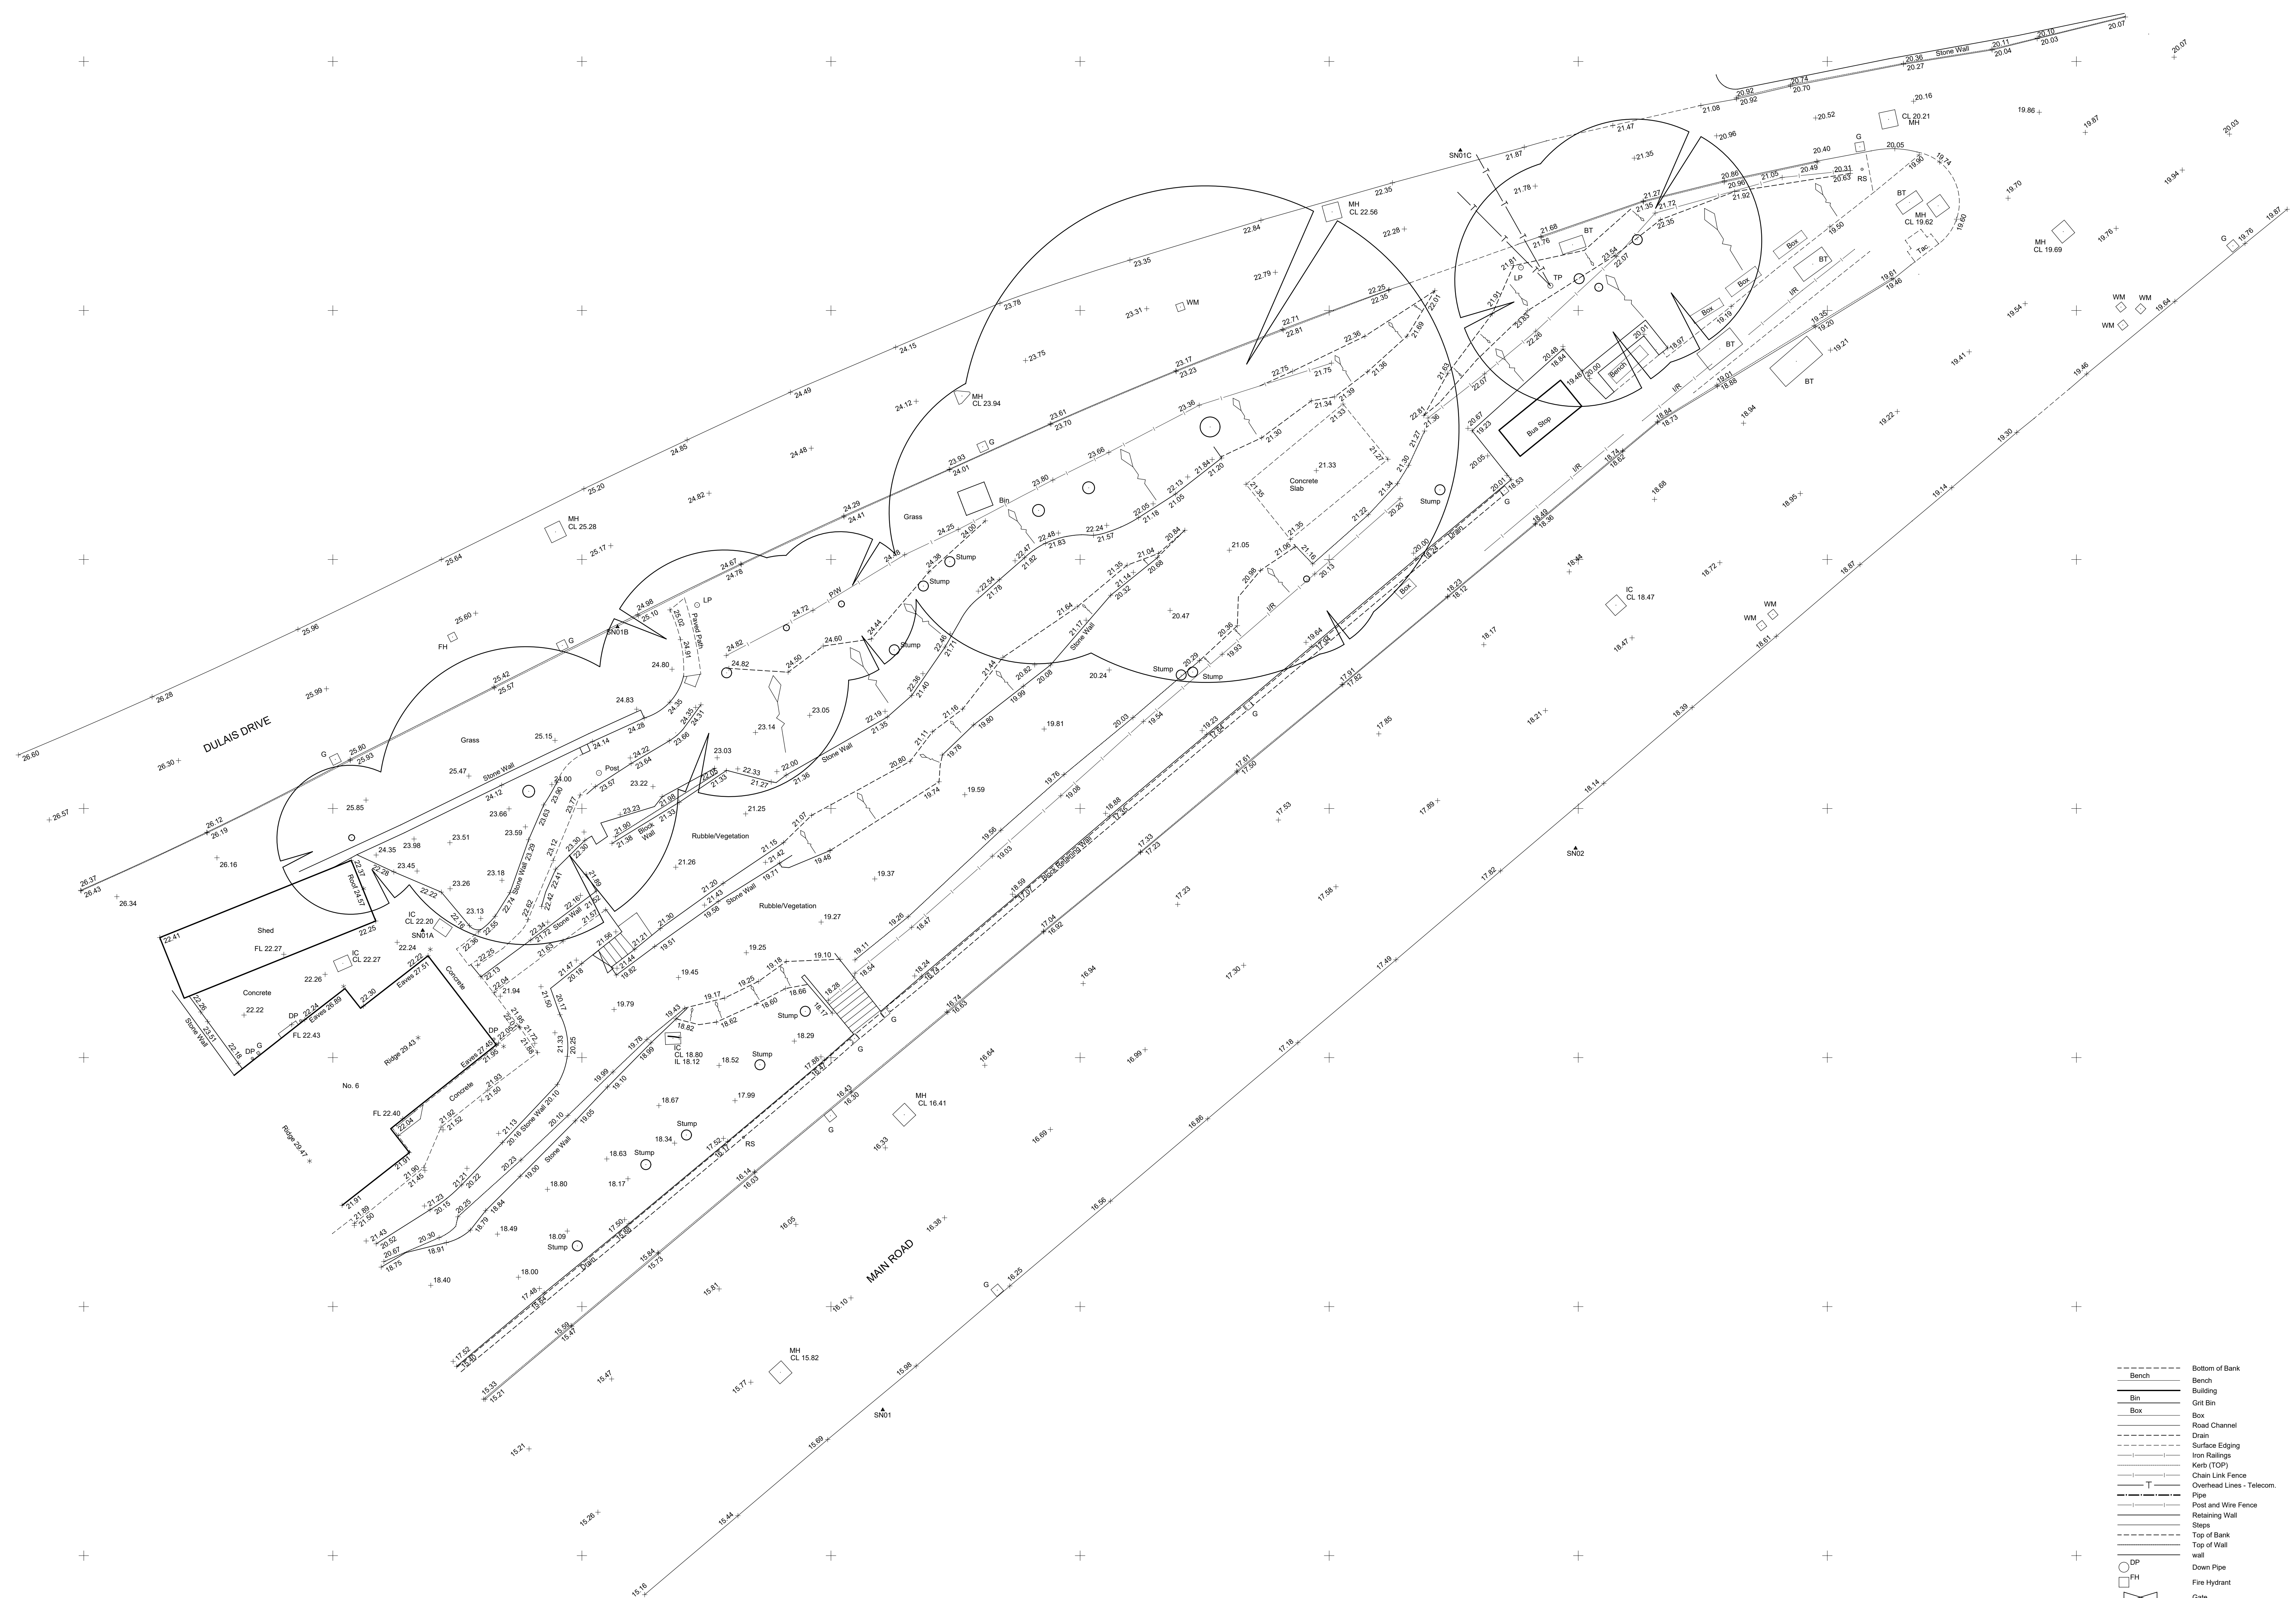

SURVEY STATIONS			
Name	Easting	Northing	Height
SN01	277342.079	199625.854	15.967
SN01A	277323.609	199545.102	22.228
SN01B	277331.429	199557.298	25.165
SN01C	277365.267	199576.433	22.219
SN02	277369.893	199548.406	18.145

SURVEY BY
JOHN VINCENT SURVEYS LTD
NIBERIAN HOUSE
MONASTERY ROAD
NEATH ABBEY BUSINESS PARK
NEATH SA10 7DR
TEL. (01792) 812468
DATE SEPTEMBER 2022 DRAWING NO.

6 DULAIS DRIVE
ABERDULAIS
SITE SURVEY

JAMES BYRNE
SWN Y GWYNT
HOSPITAL DRIVE
SWANSEA
SA6 6SN

SCALE 1/100 @ A0

CAD REFERENCE: 6 DULAIS

