
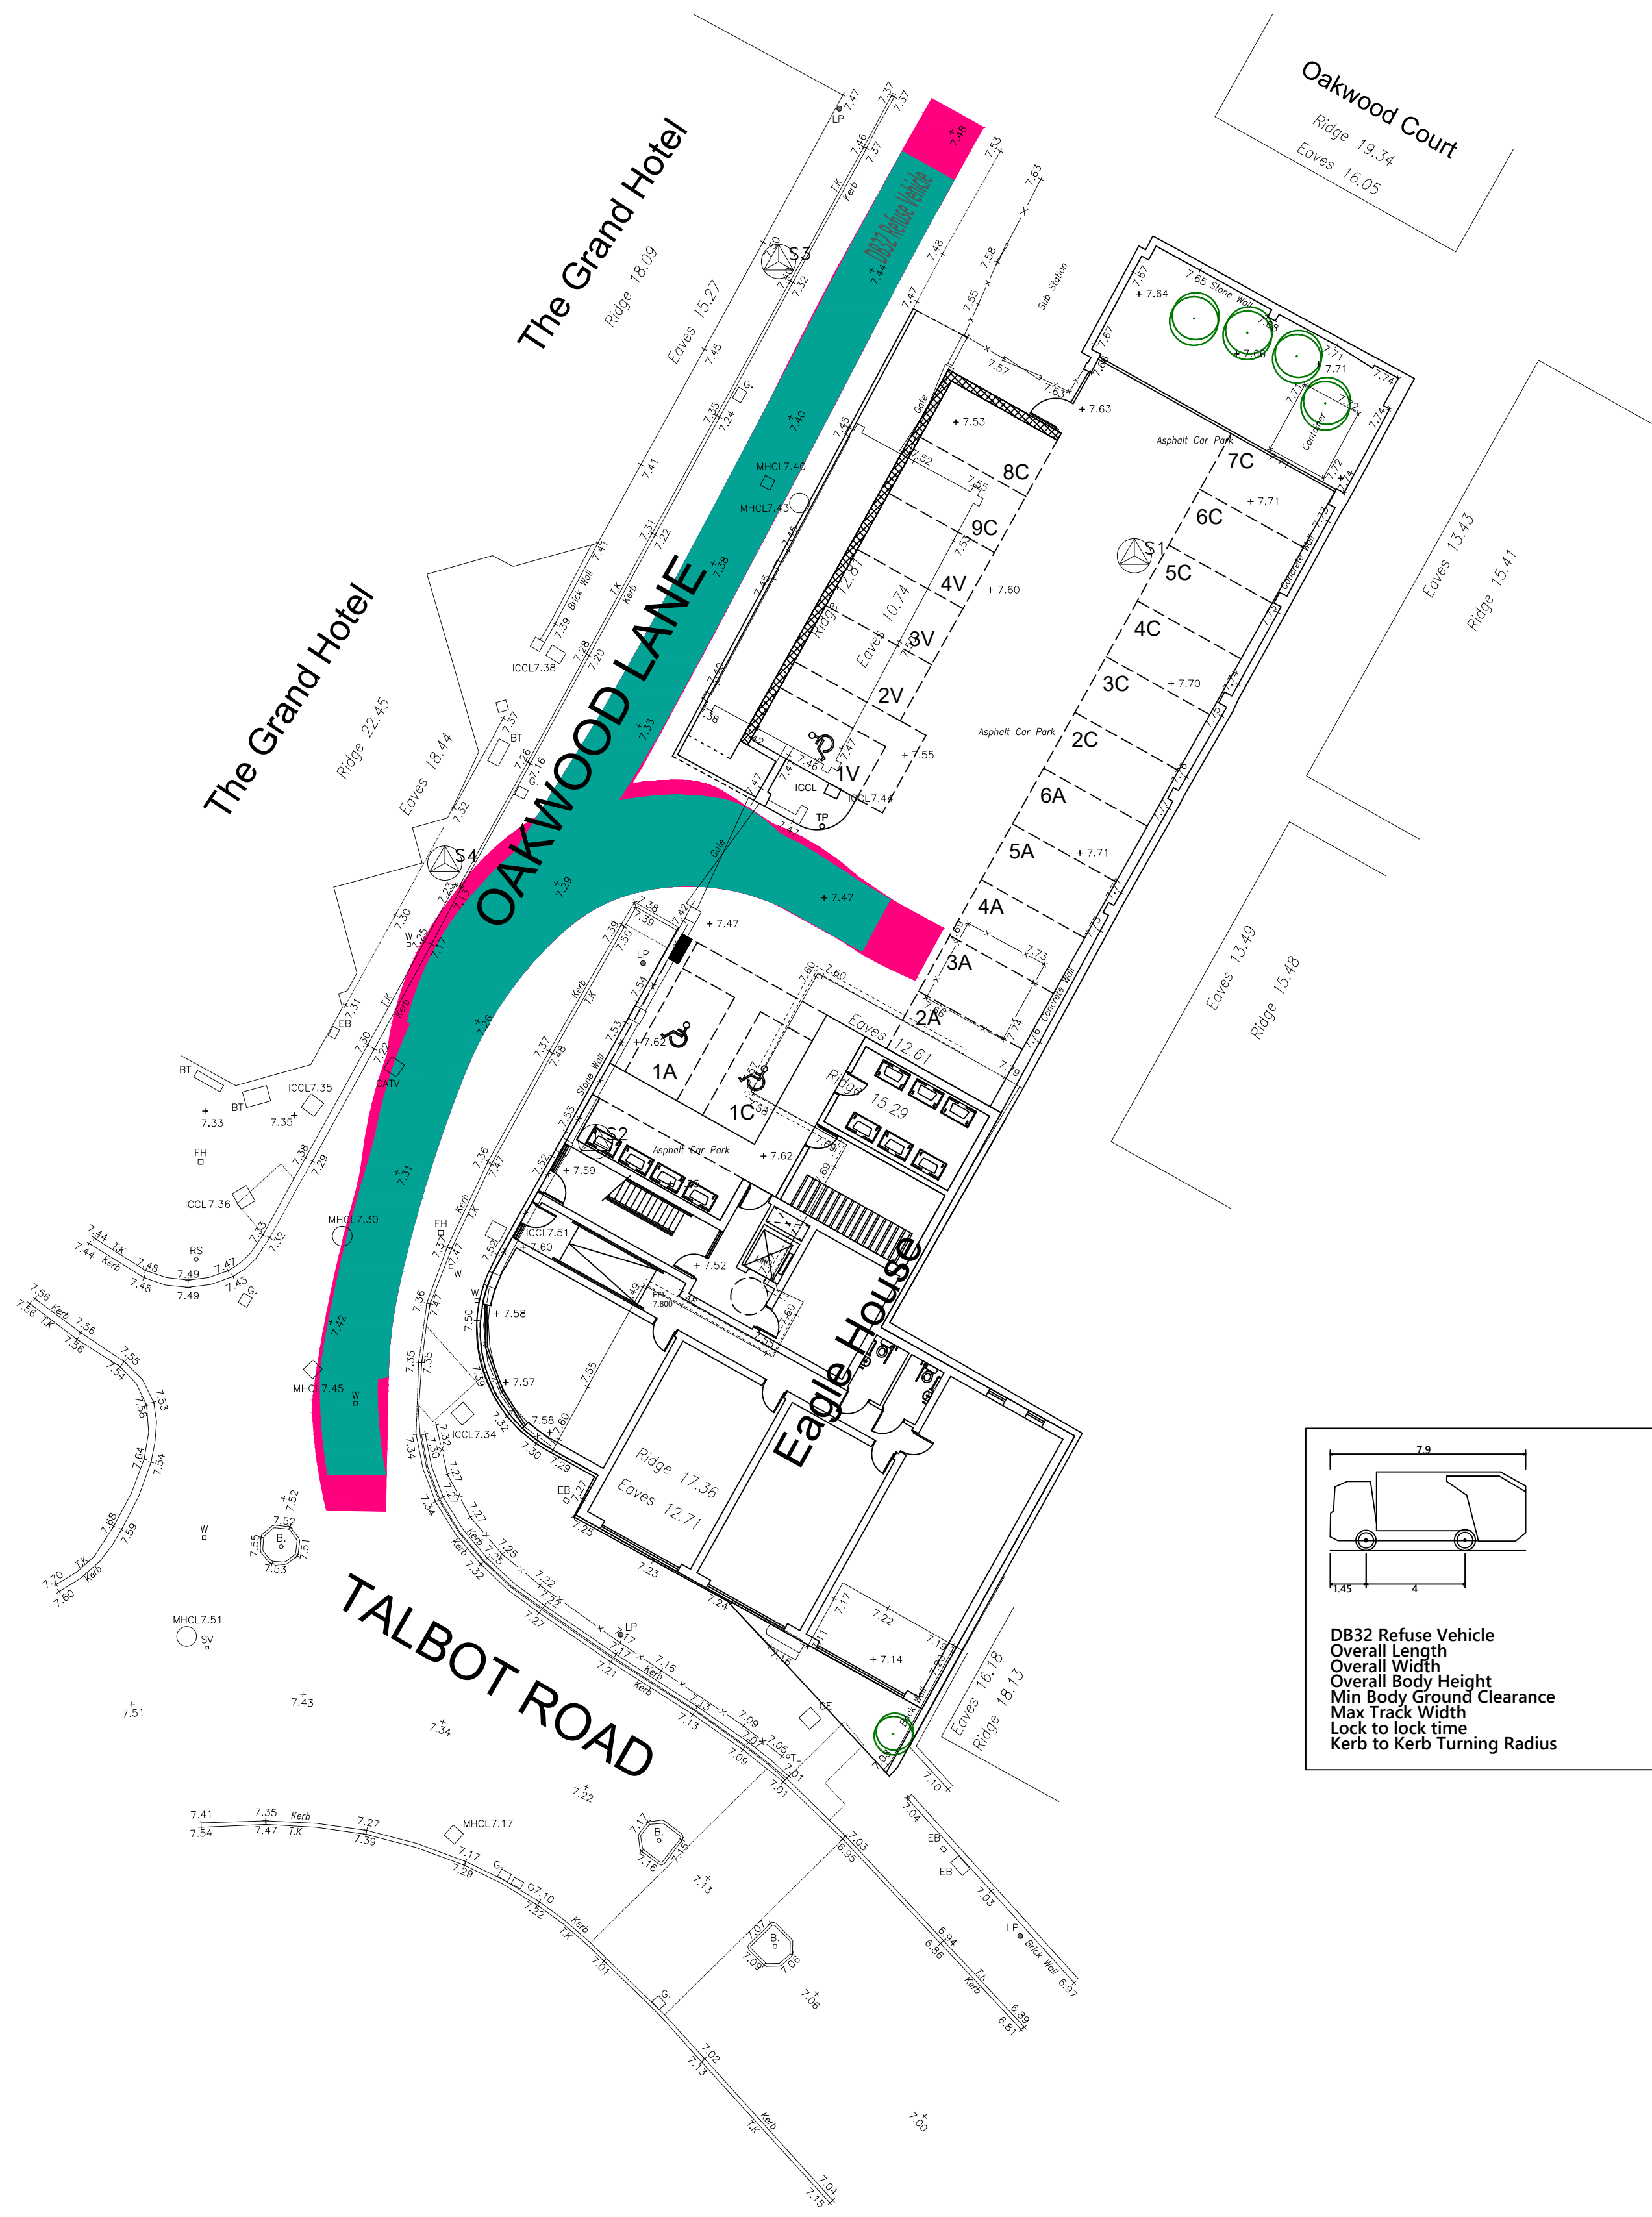
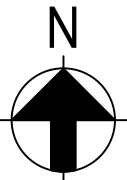


DB32 Refuse Vehicle
Overall Length 7.90m
Overall Width 2.40m
Overall Body Height 3.18m
Min Body Ground Clearance 0.388m
Max Track Width 2.40m
Lock to lock time 6.00s
Kerb to Kerb Turning Radius 9.625m

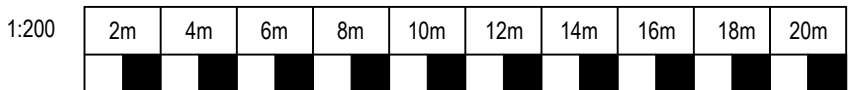

NOTES

- GENERAL**
1. ALL DIMENSIONS ARE IN MILLIMETRES UNLESS NOTED OTHERWISE.
 2. ALL LEVELS ARE IN METRES UNLESS NOTED OTHERWISE.
 3. ALL LEVELS RELATE TO ORDNANCE DATUM UNLESS NOTED OTHERWISE.
 4. DO NOT SCALE FROM THIS DRAWING. USE FIGURED DIMENSIONS ONLY.
 5. ANY DISCREPANCIES TO BE REPORTED IMMEDIATELY TO THE ENGINEER.
 6. THIS DRAWING TO BE READ IN CONJUNCTION WITH ALL RELEVANT ARCHITECTS.
 7. THIS DRAWING IS COPYRIGHT © intrado robbins CONSULTING ENGINEERS.

LEGEND

- VEHICLE CHASSIS/ WHEEL SWEEP PATH
- VEHICLE BODY SWEEP PATH

FOUL WATER DRAINAGE SUBJECT TO S104 & S106
APPROVAL BY DCWW

SURFACE WATER DRAINAGE SUBJECT TO NEATH PORT
TALBOT SAB APPROVAL

ANY WORKS CARRIED OUT PRIOR TO THE ISSUE OF
RELEVANT APPROVALS ARE ENTIRELY AT THE
DEVELOPER'S RISK

REV.	DESCRIPTION	BY	DATE
intrado Consulting Engineers CURRENT OFFICE Castle House, 63/65 Cardiff Road Taffs Well, Cardiff, CF15 7PD tel: 03000 811097 web: www.intrado.co.uk e-mail: admin@intrado.co.uk			
client	CASTELL GROUP LTD		
project	EAGLE HOUSE PORT TALBOT SA13 1DL		
drawing title	REFUSE VEHICLE TRACKING LAYOUT		
drawn	KMG	chkd	CC
scale	1:200 @ A1		date
1:200 @ A1		JAN 2023	
Preliminary	☒	Job No.	Drawing No.
Tender	☐	IR21068	014
Construction	☐		0