


Superseded

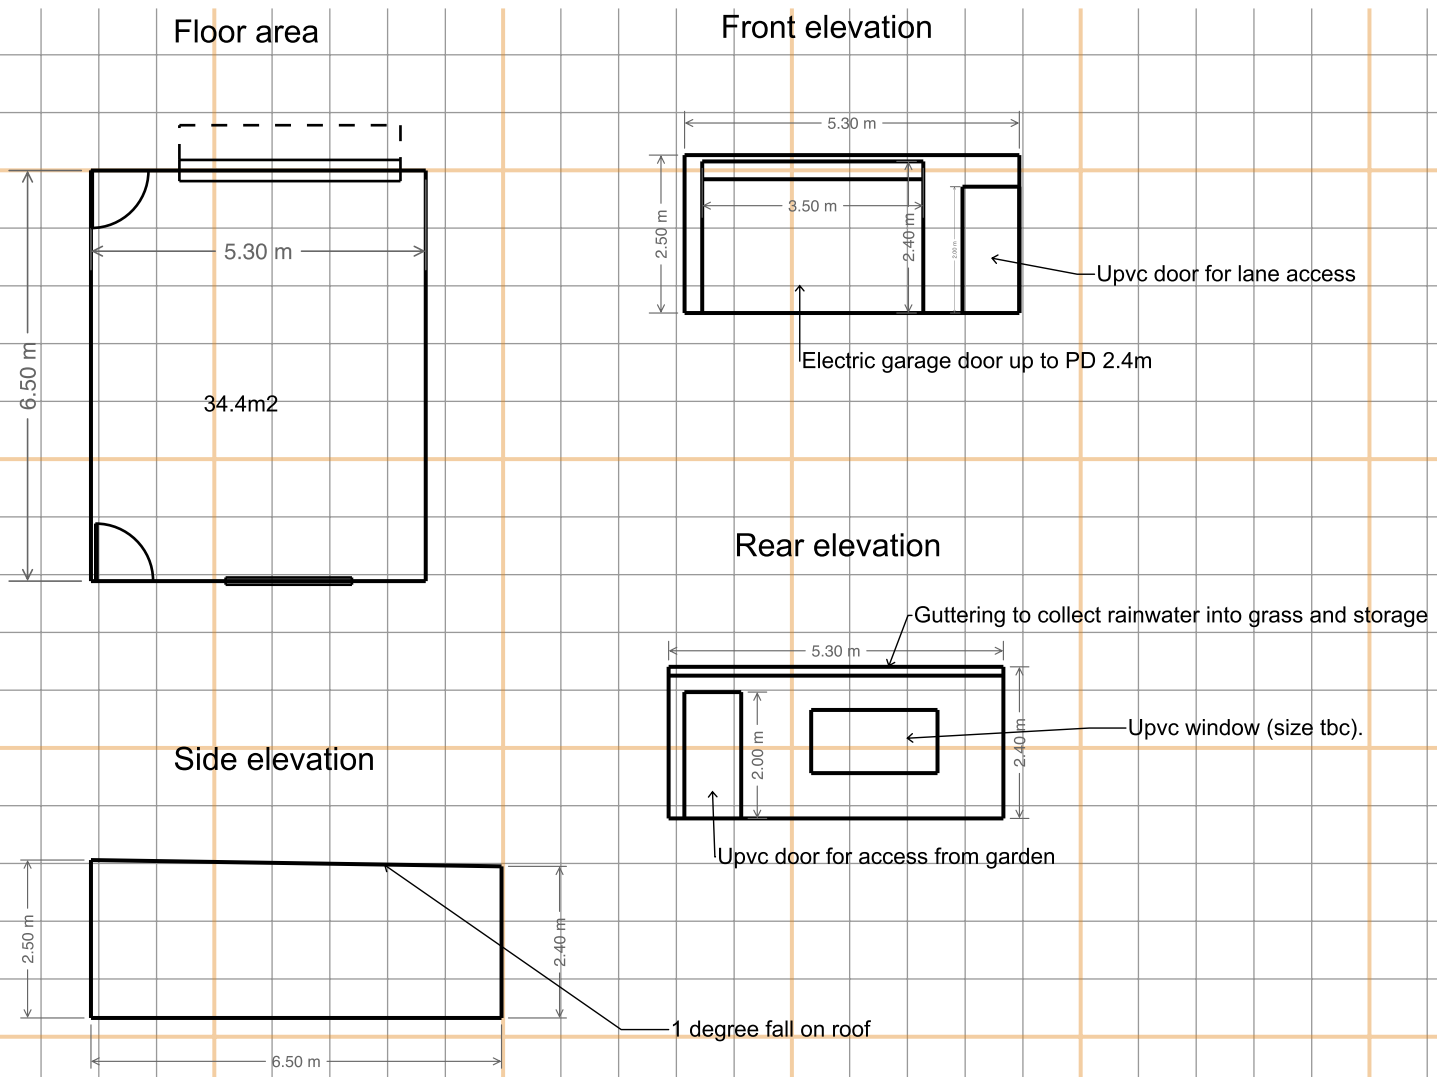

Maximum height of 2.5m to comply with PD rights	Plastic/corrugated roof construction
Will not cover more than half of property. Total property area 33x5.4 = 178.2m ²	Block construction
Total buildings including proposed garage = 86.4m ²	Construction will be built within boundary wall
Free area 89.1m ²	