


- NOTES
1. All dimensions are in millimetres unless noted otherwise.
 2. All levels are shown in millimetres unless noted otherwise.
 3. Do not scale from the drawing. Use figured dimensions only.
 4. Any discrepancies to be reported immediately to the Designer/Engineer.
 5. This drawing to be read in conjunction with all relevant Architects, engineers, subcontractors and specialists drawings and specifications.

ALL DIMENSIONS TO BE CHECKED ON SITE: Contractor to check and verify all building and site dimensions. The Contractor is to comply in all respects with the current Building Regulations whether specifically stated on this drawing or not. This drawing must be read and checked against any other specialist drawings provided & manufacturer's recommendations. Tabled quantities are for guidance only all specialist Consultants & Contractors to check and verify. Any discrepancies in all of the above must be reported to the Design team prior to installation

CDM - If we are appointed as a Designer or Principal Designer, for the Pre-Construction Phase only, we can only carry out our duties for that phase. This means that we will give all relevant design information for consideration in the Construction Phase Plan / Health & Safety File to the Client at the end of the Pre-Construction Phase. It will be the Client's responsibility to pass that information on to the Principal Contractor and any other Contractors or Designers, which the client subsequently appoints.

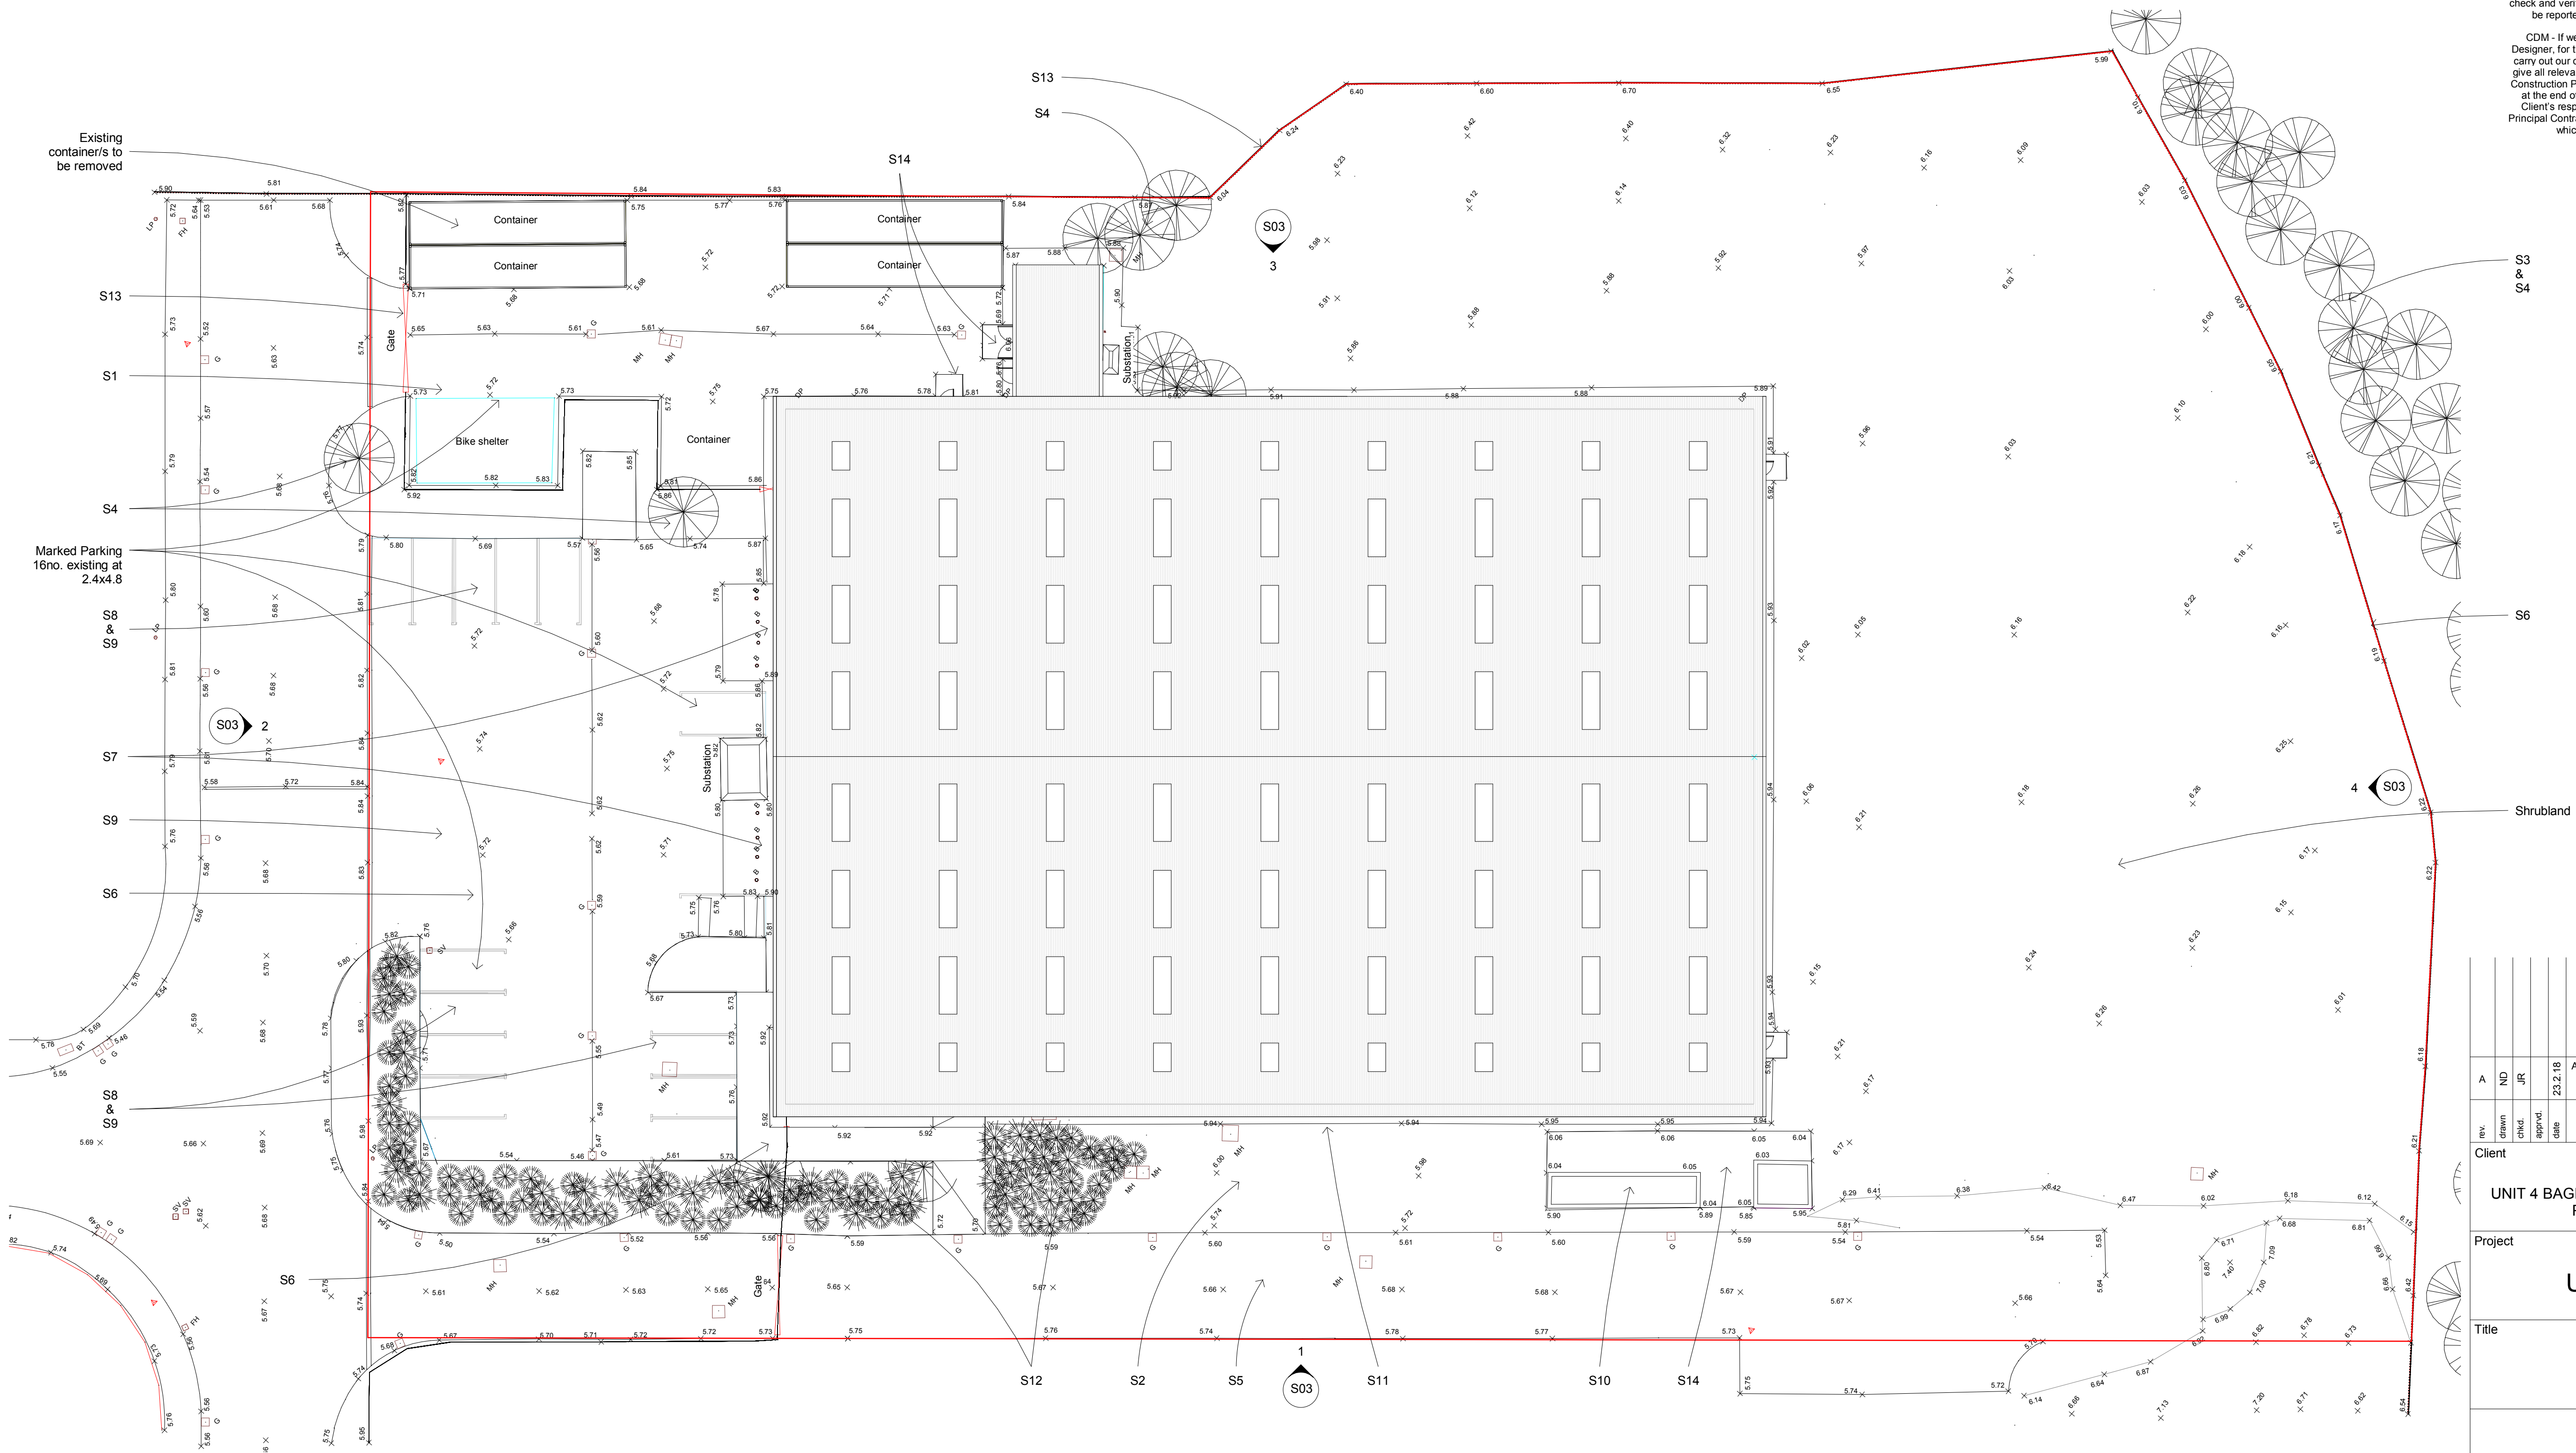

KEY

- S1 - Existing bike shelter
S2 - Embankment
S3 - Tree protection during construction to the appointed Arboriculturist's recommendations
S4 - Indigenous Trees - see the report by the appointed Arboriculturist for details
S5 - Tarmac to the driveway/Roads areas
S6 - Paving slabs
S7 - Flood lighting

- S8 - Marked parking bays
S9 - Tarmac to parking area
S10 - Disused concrete Bund
S11 - Gravel perimeter
S12 - Hedgerow
S13 - Palisade/Security Fencing
S14 - Concrete slab

A	ND	JR		23.2.18	Added skylights
rev.	drawn	chd.	app'd.	date	description
Client			Sonalyst		
UNIT 4 BAGLAN INDUSTRIAL PARK, Baglan, Port Talbot, SA12 7DJ					
Project					
Unit Extension					
Title					
Existing Site					
					
greenbuildmanagementservices					
Unit 19 Mardon Park Central Avenue Baglan Port Talbot SA12 7AX					
Tel: 0333 355 3610 info@greenbuildmanagementservices.co.uk					
date	drawn	checked	approved		
Jan 2018	ND	JR			
scale @ A1		Project number			
1 : 200		17-036/4526			
status	System Number		drg. no.	rev.	
Planning	ND/360ad/17-036		S01	A	