


NO.	NOTES
1	All dimensions in millimetres unless otherwise stated.
2	Do not scale drawings & dimensions to be taken from drawings.
3	Dimensions are to be taken from the centre of the line unless otherwise stated.

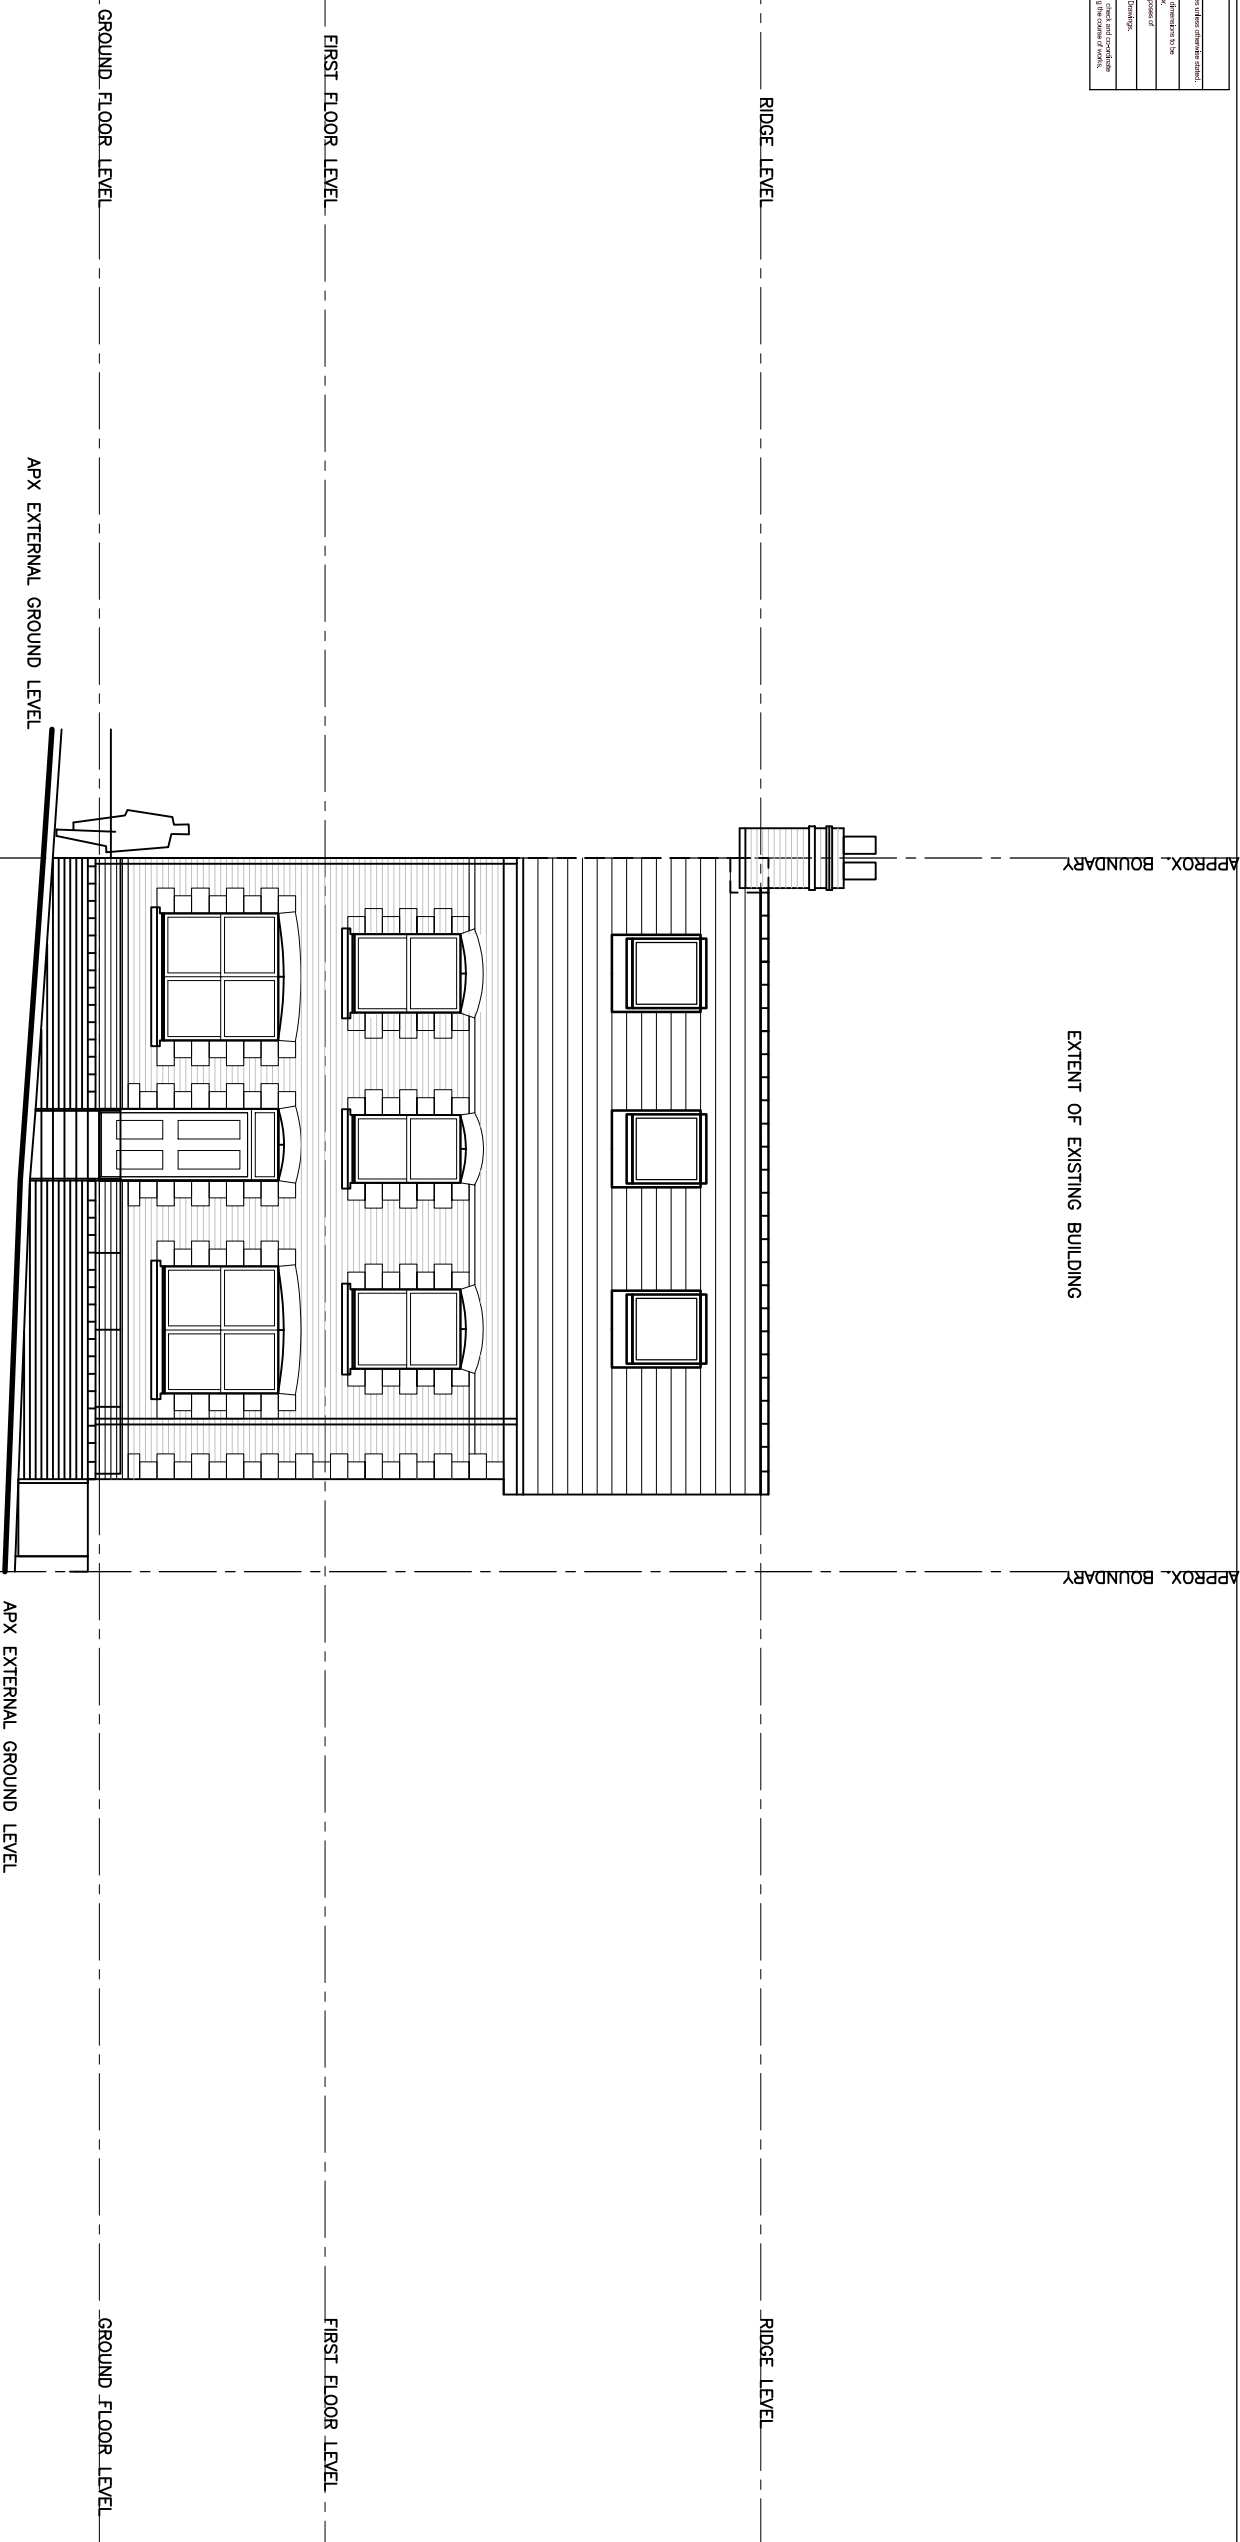

RAWING NUMBER: 2306 – AL(4–)01.

Elevation 1
Facing North – East
(As Proposed)

