


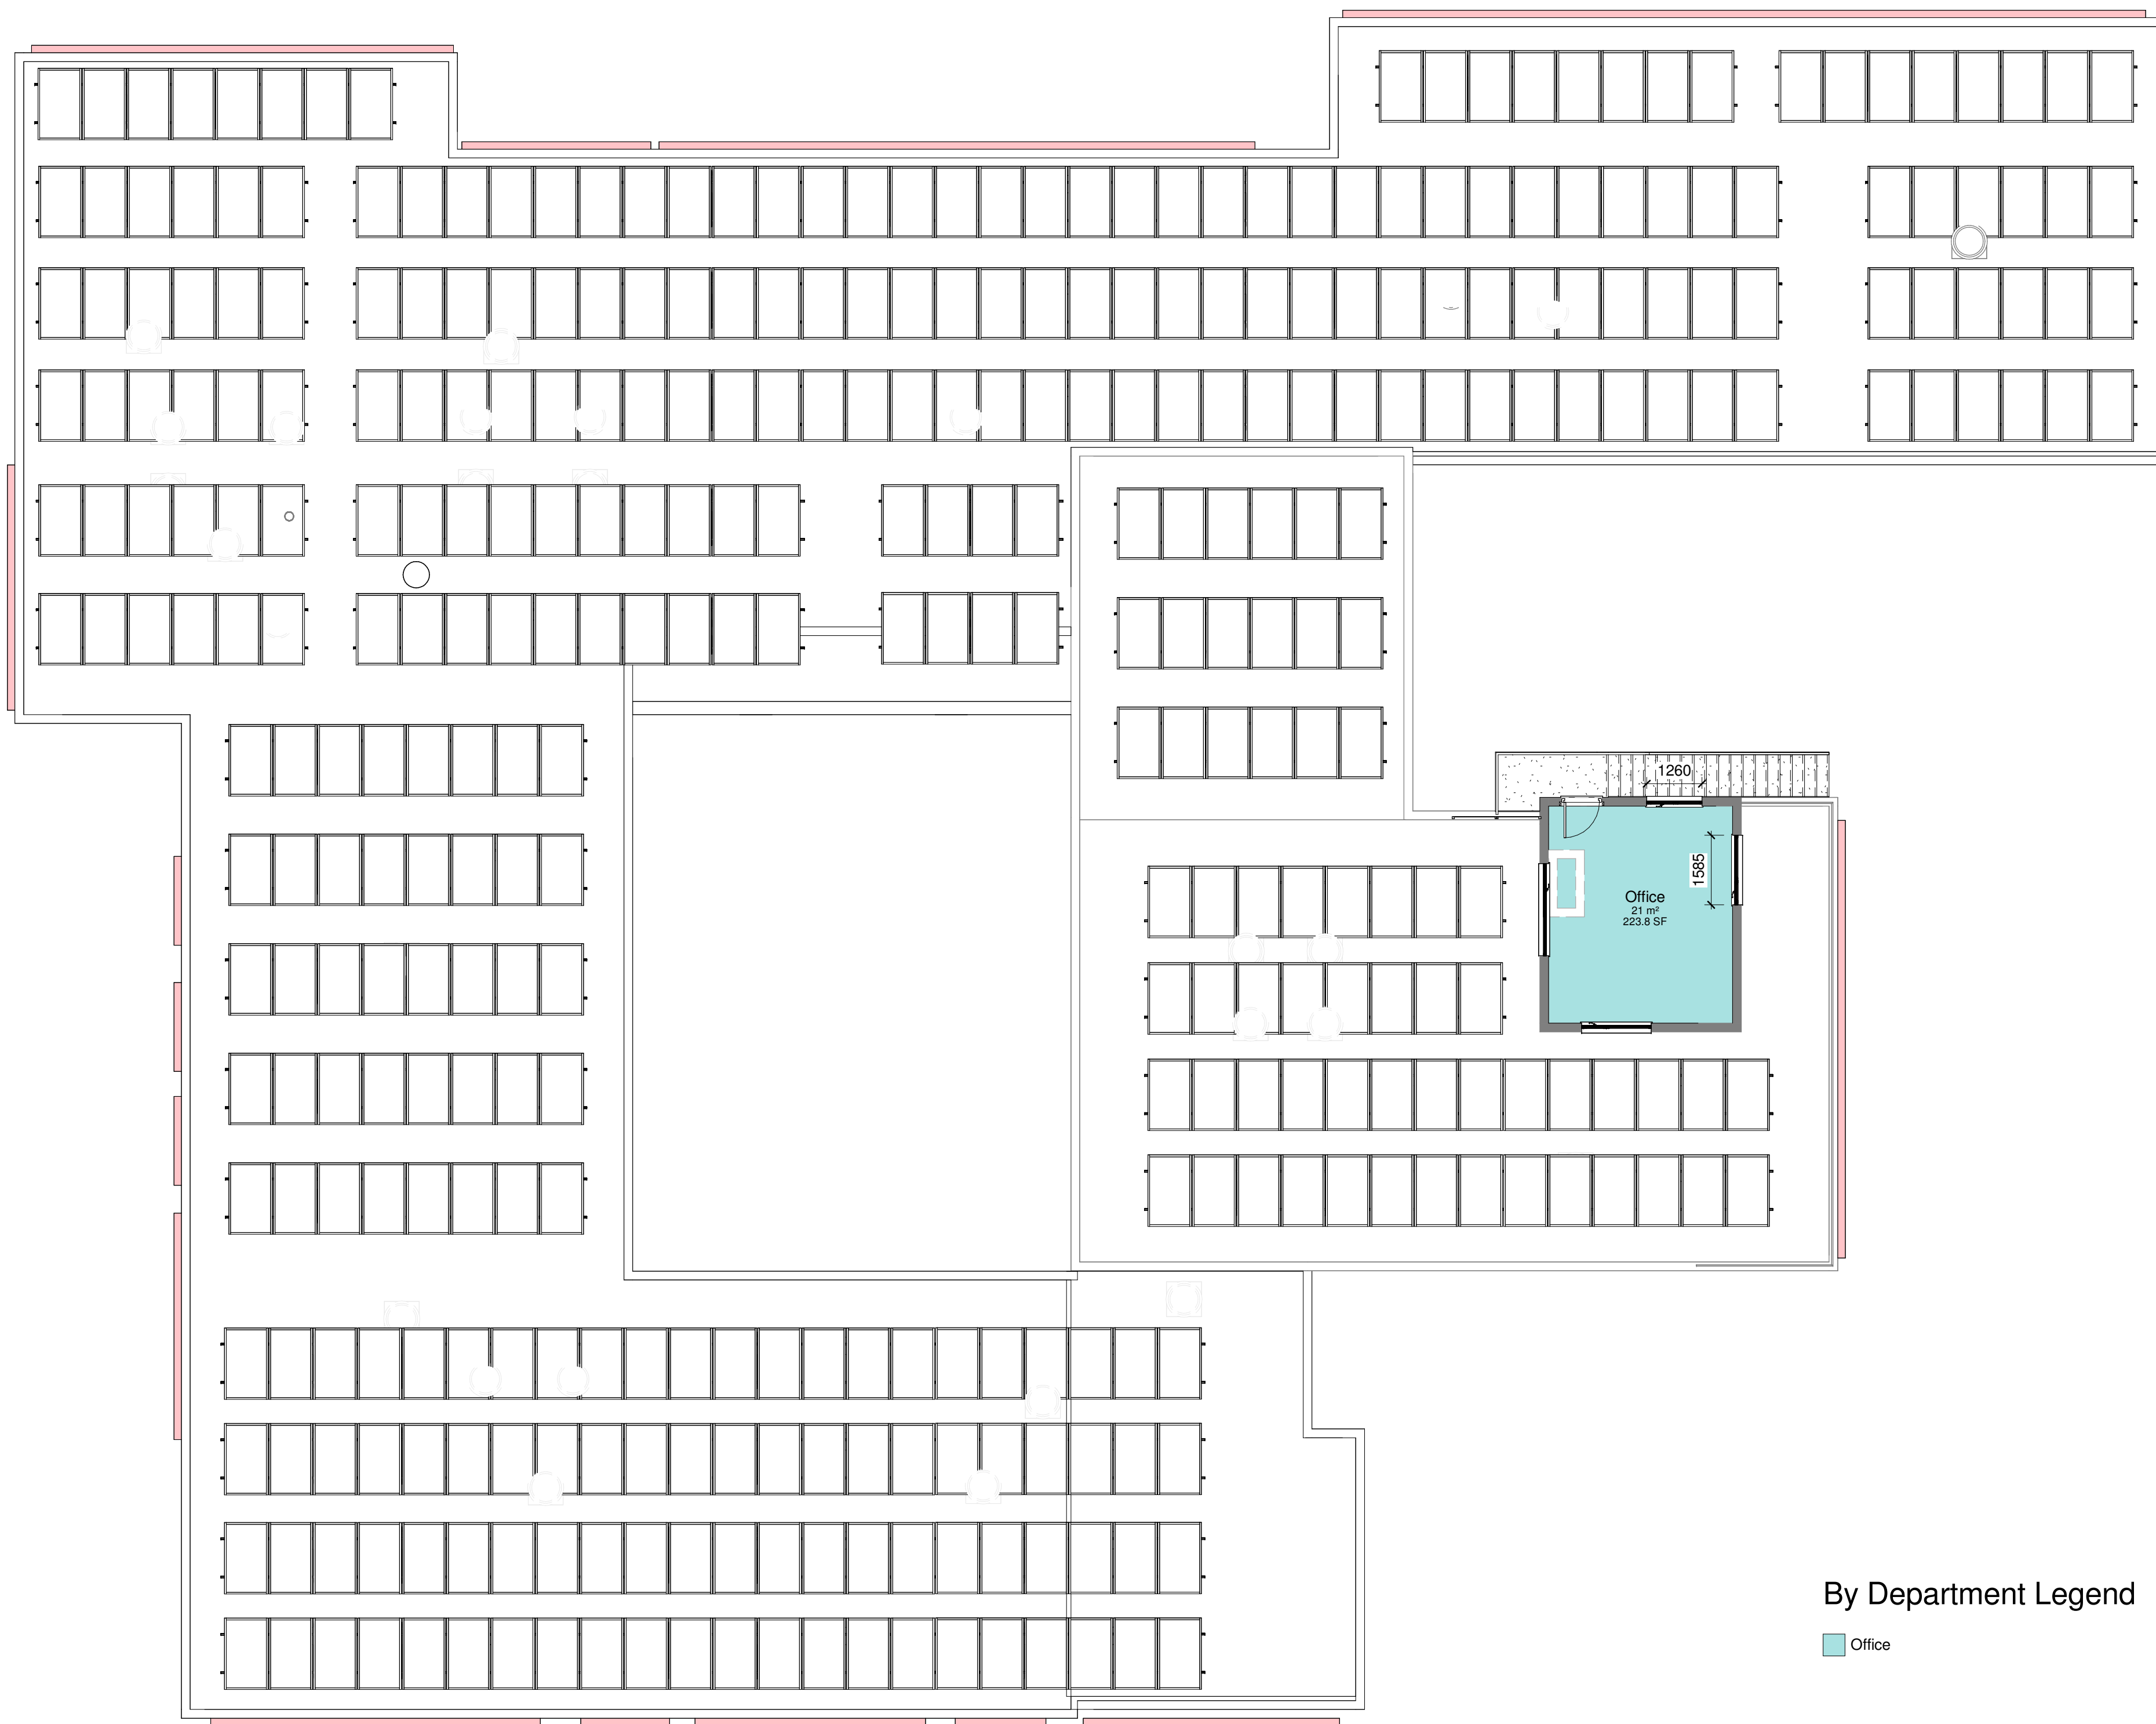


FIRST FLOOR - PROPOSED
1 : 100

By Department Legend
Office

Rev	Description	Date
A	PV added, roof access gate added, fenestration amended, advertising / signage location added, Shop 4 added, Roof over central area removed, proposed use class of Units 1-10 altered	26/02/23
B	Fenestration altered, signage added	08/03/23

STATUS	PURPOSE OF ISSUE
	PLANNING

i.m.*Design Studio*

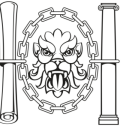

Chartered Institute of
Architectural Technologists
Registered Practice

27 Park Avenue,
Skewen, SA106RU

PROJECT	MIN YR AFON CWMAVON
---------	------------------------

TITLE	PROPOSED FIRST FLOOR
-------	----------------------

CLIENT	SWS PROPERTY
--------	--------------

DRAWN BY JM	CHECKED BY Checker	DATE 07/02/22
SCALE (@ A1) 1 : 100	PROJECT NUMBER Project Number	

DRAWING NUMBER A1 - A101	REV B
------------------------------------	-----------------