


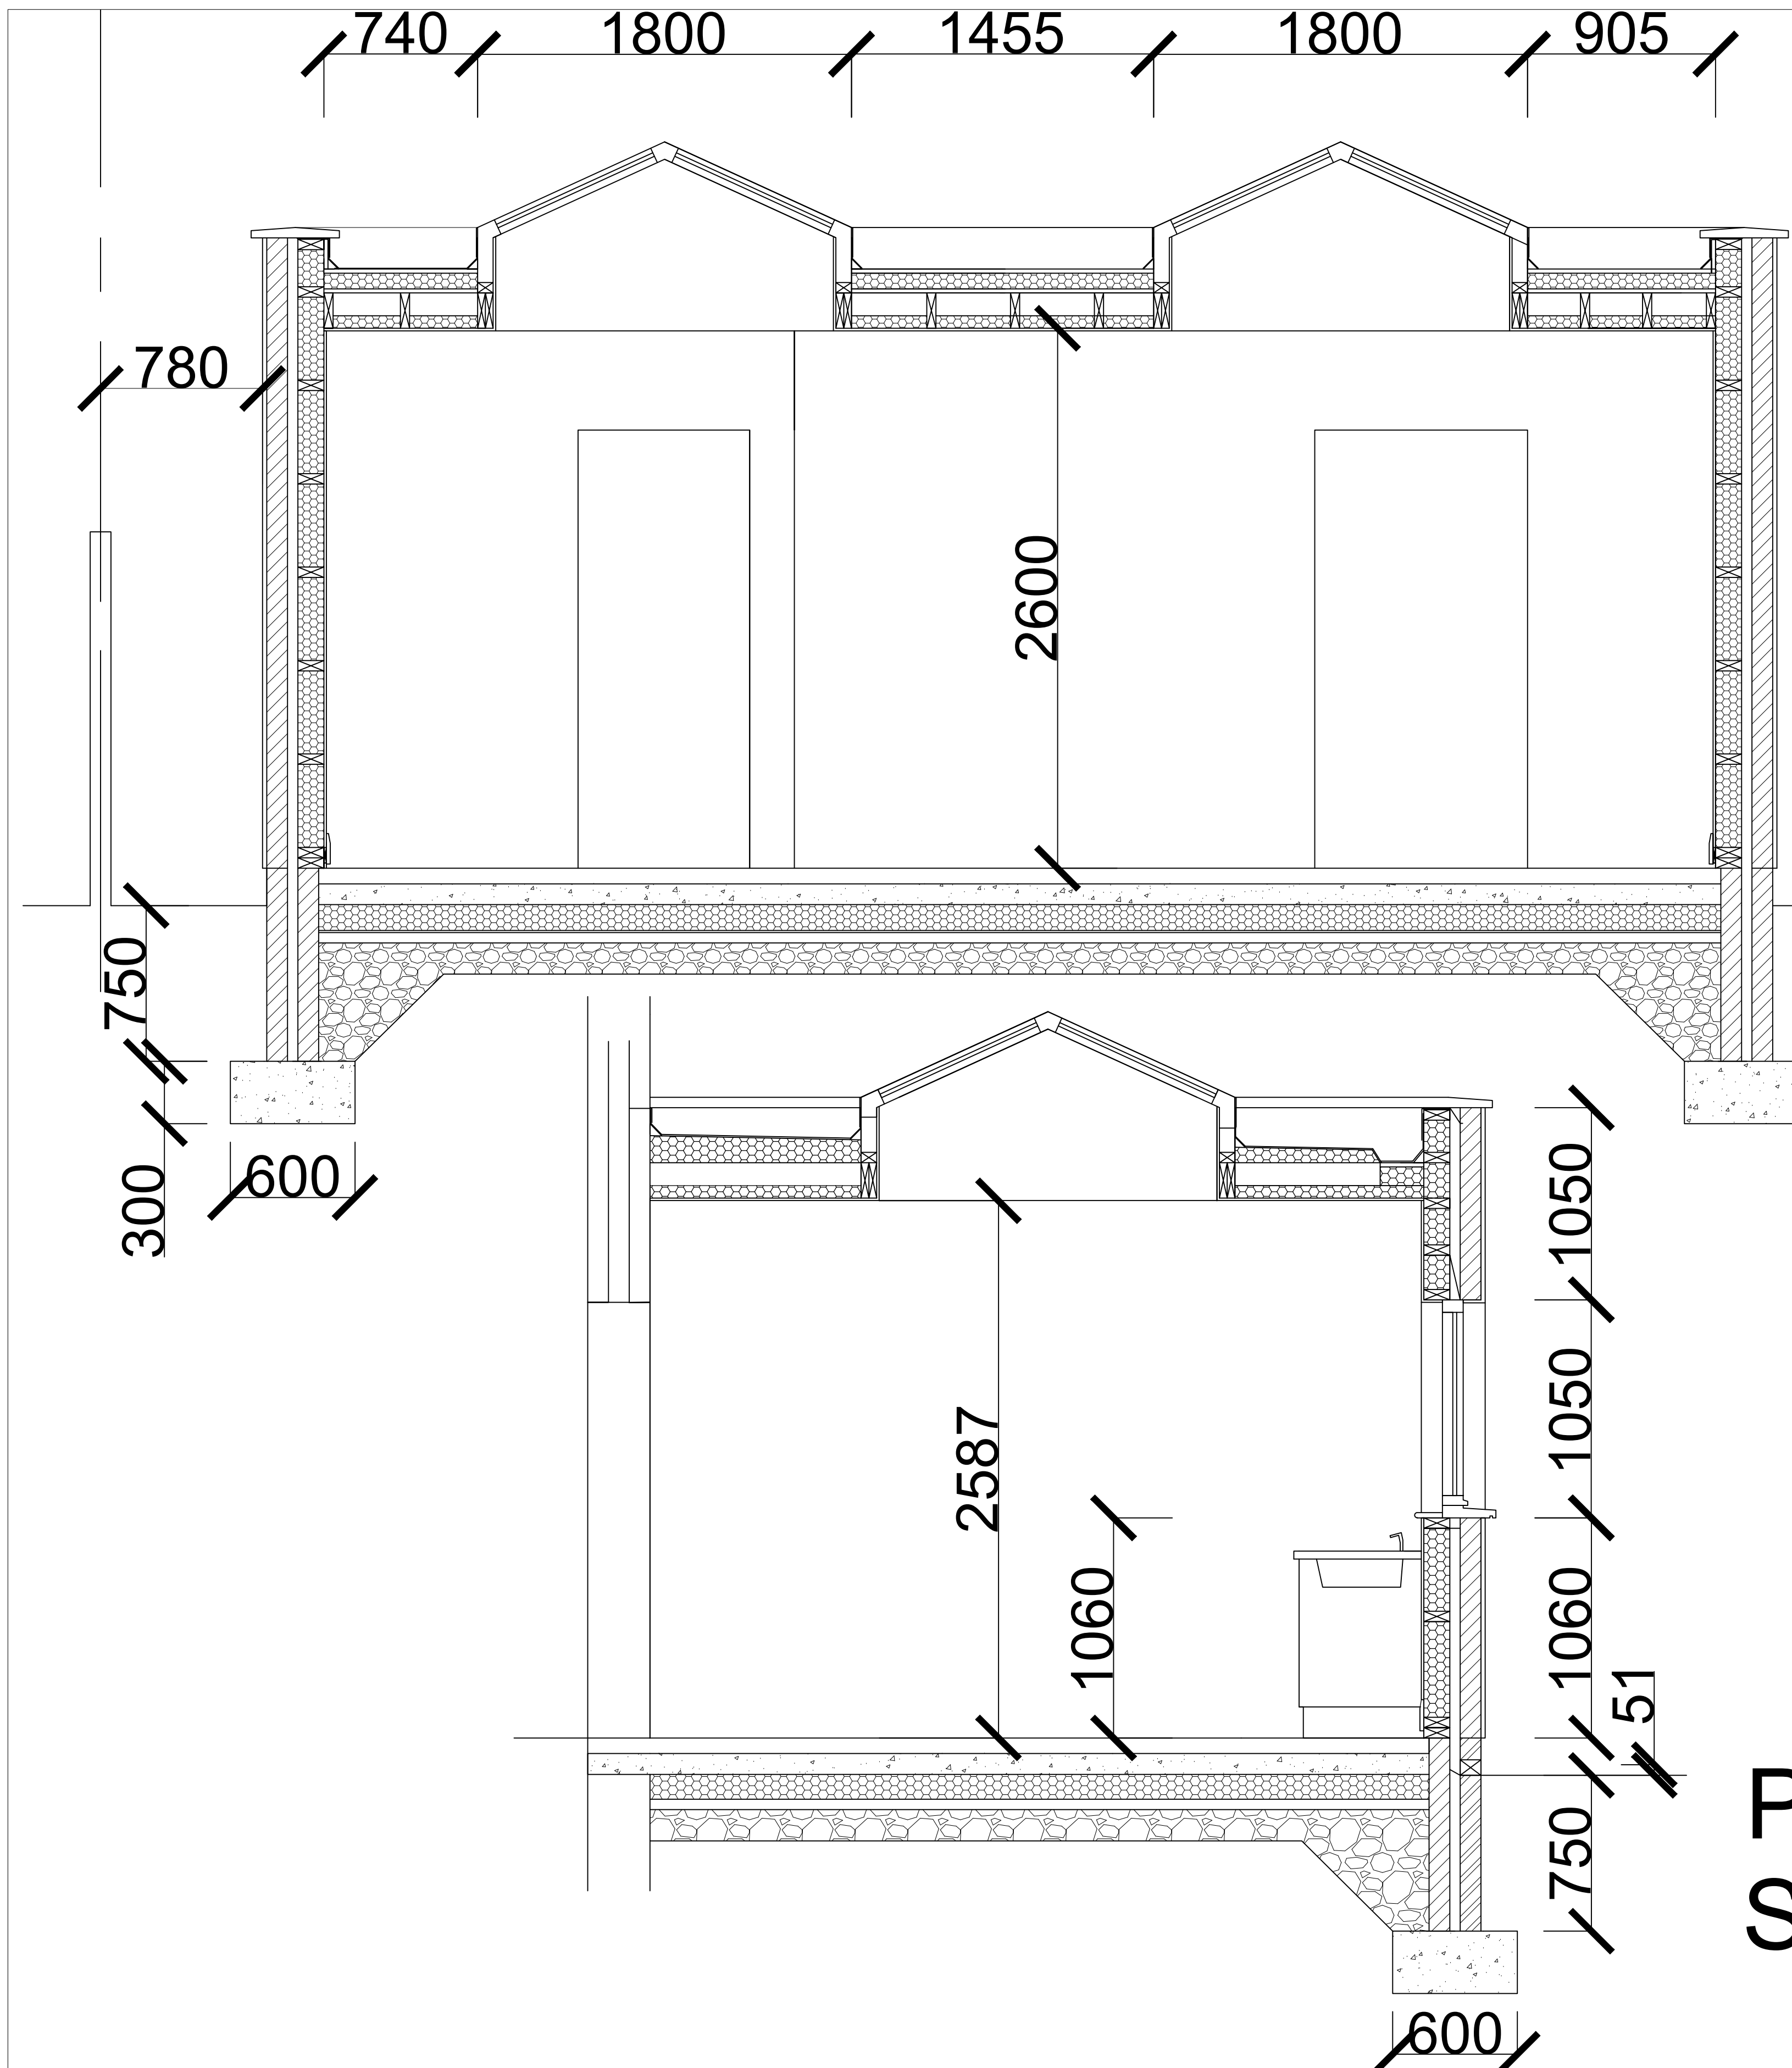

PROPOSED
SECTION A-A

PROPOSED
SECTION B-B

General Notes

No.	Revision/Issue	Date

Firm Name and Address

Project Name and Address

PROPOSED
SECTIONS A-A & B-B
26 BRYNHIFYD RD
MARGAM

Project

BAR

Date

21.03.2023

Scale

1:20

Sheet

B-03