
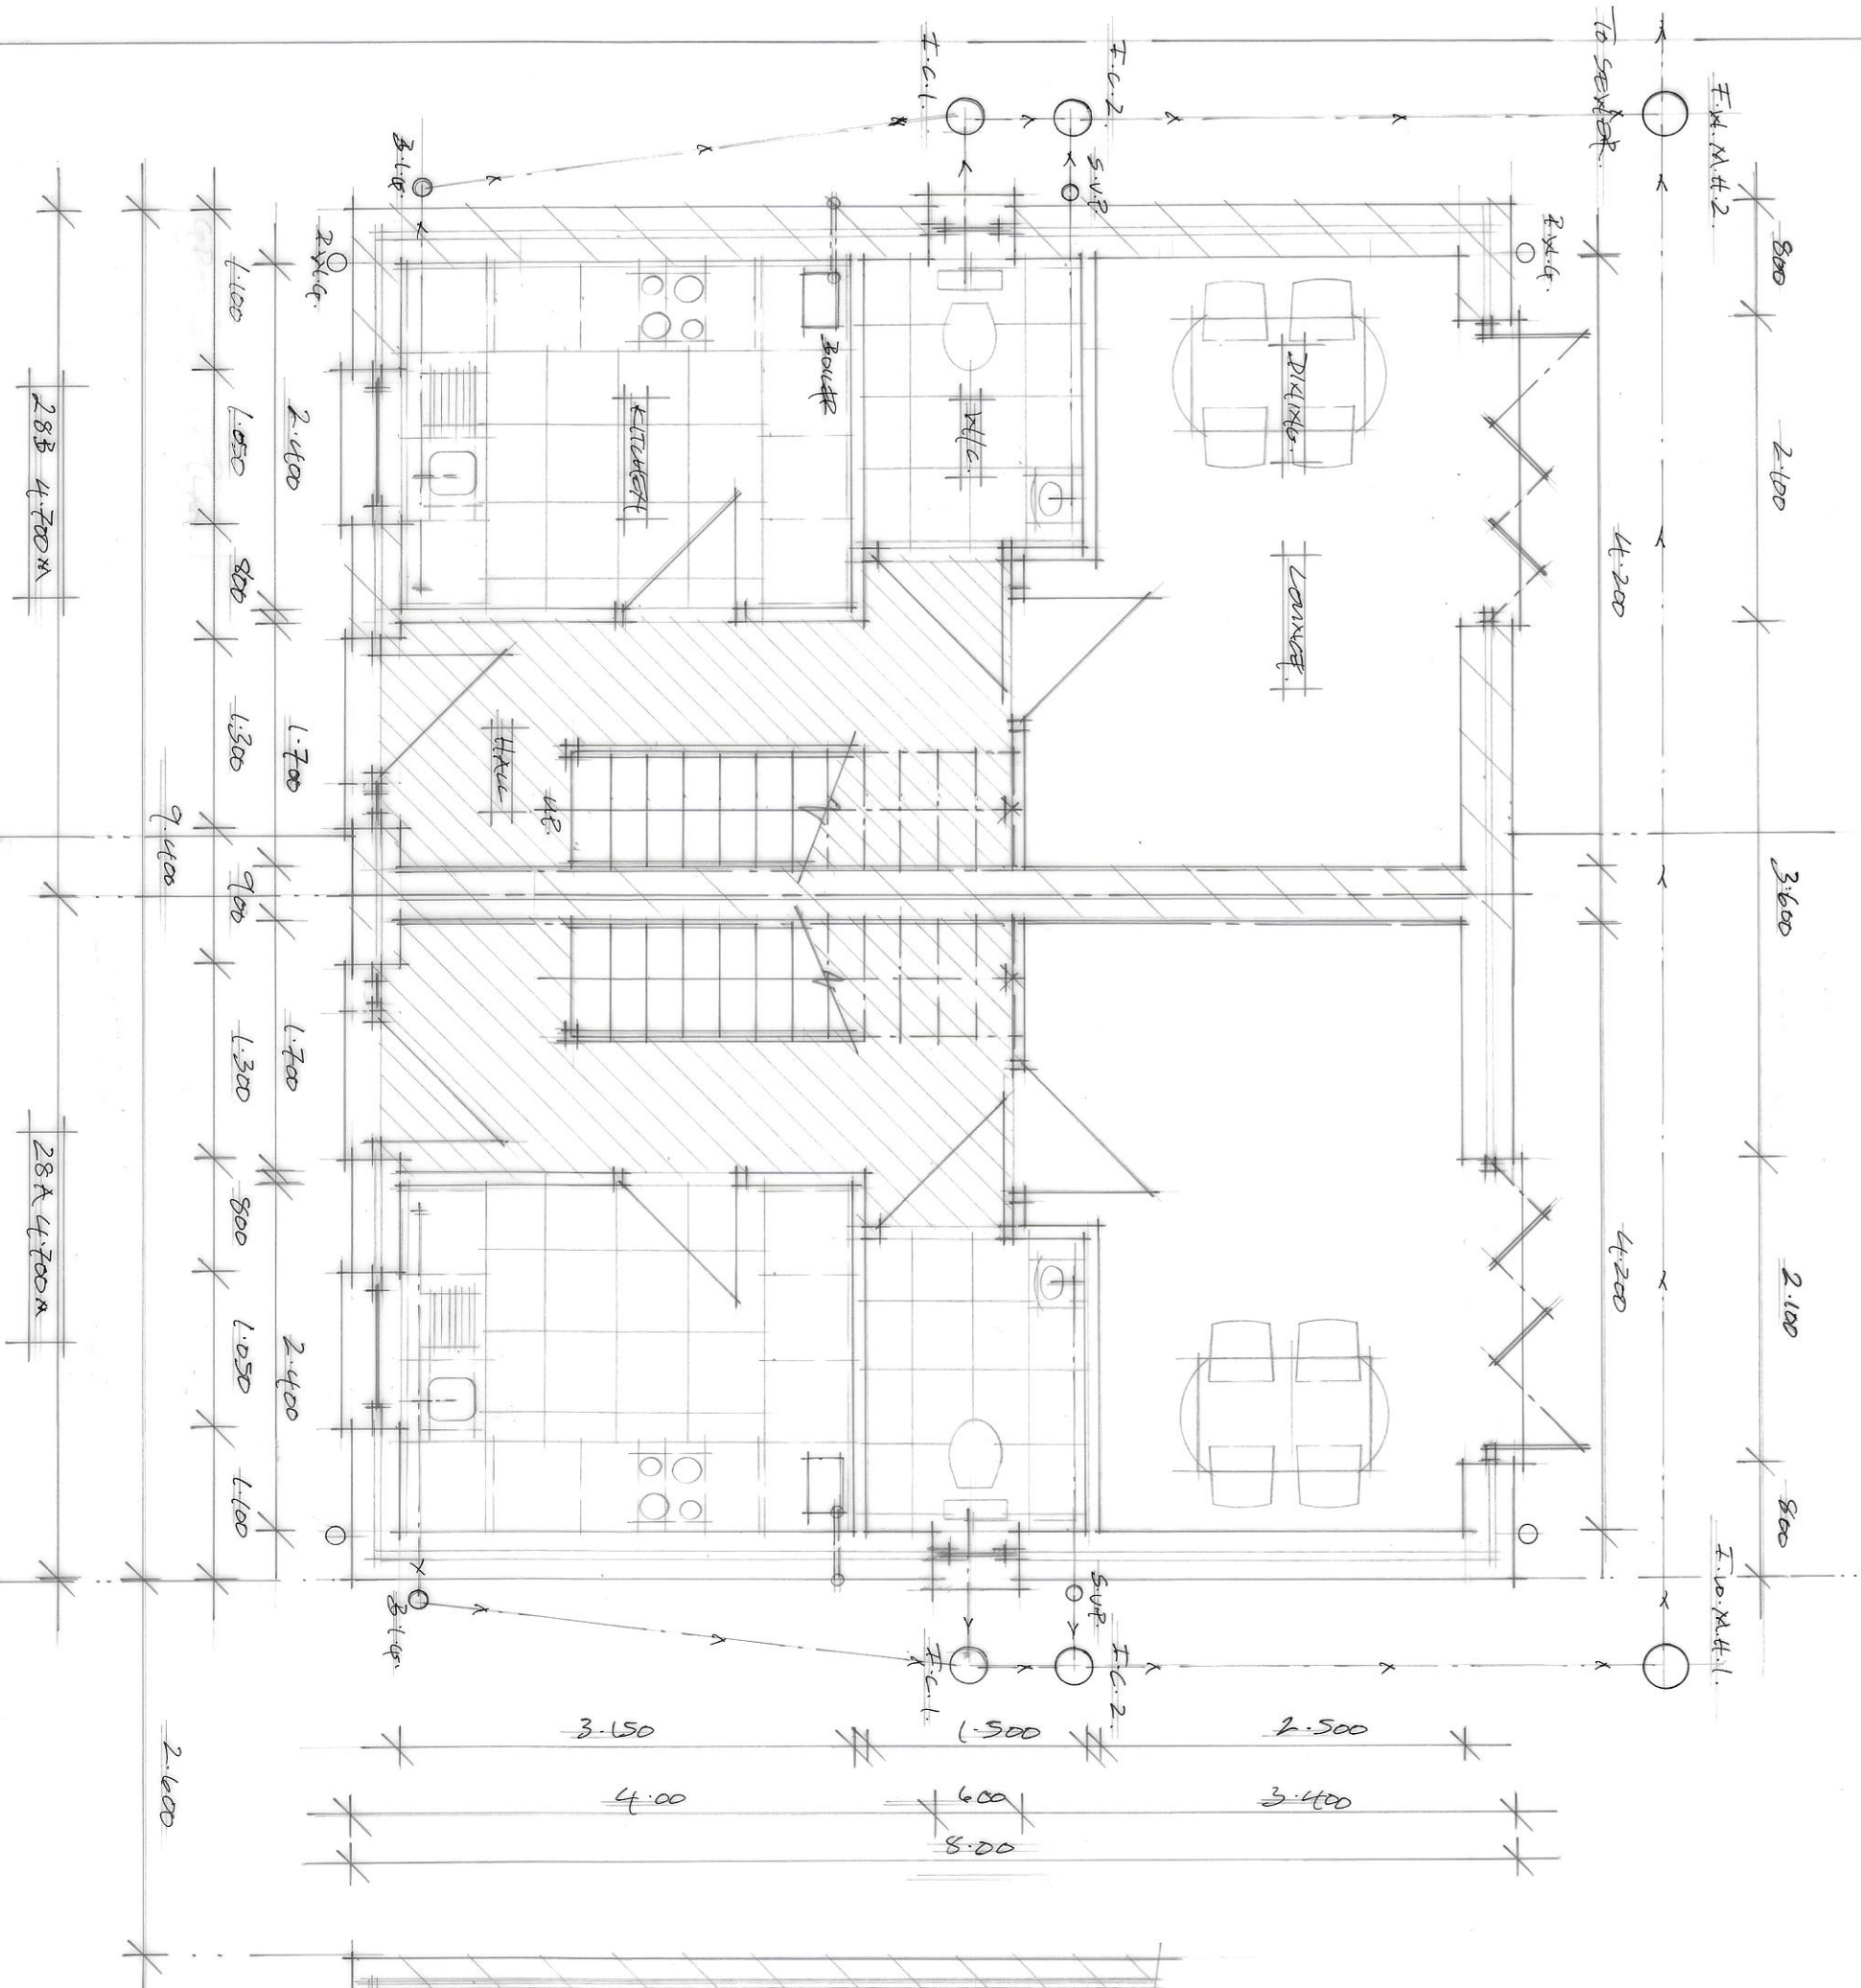





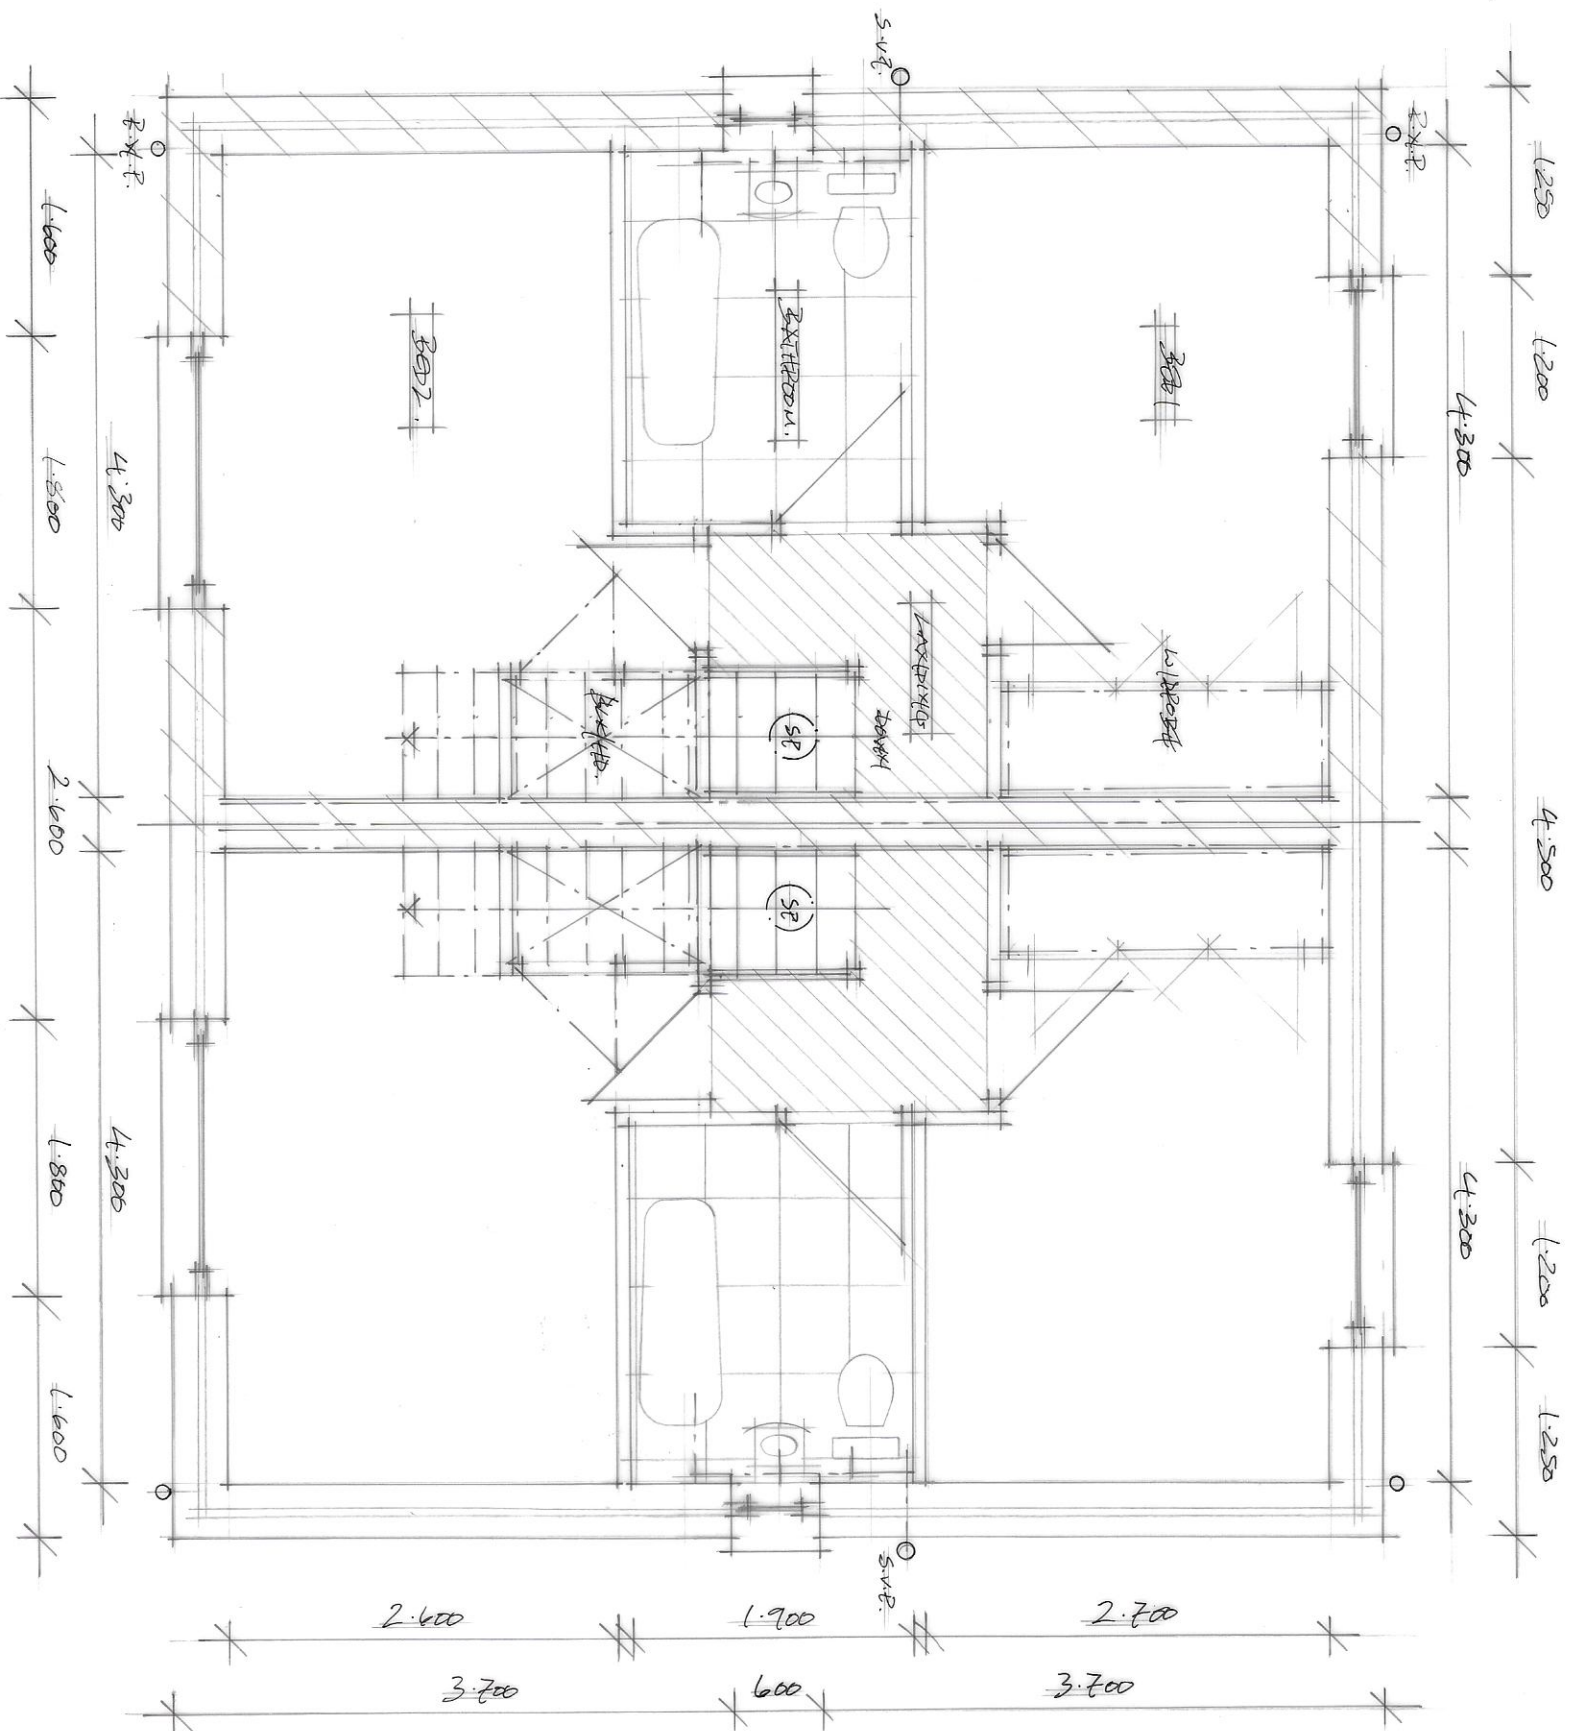

No. 28.

TIME:




Scale: 1:56.
Date: Aug. 22!


