


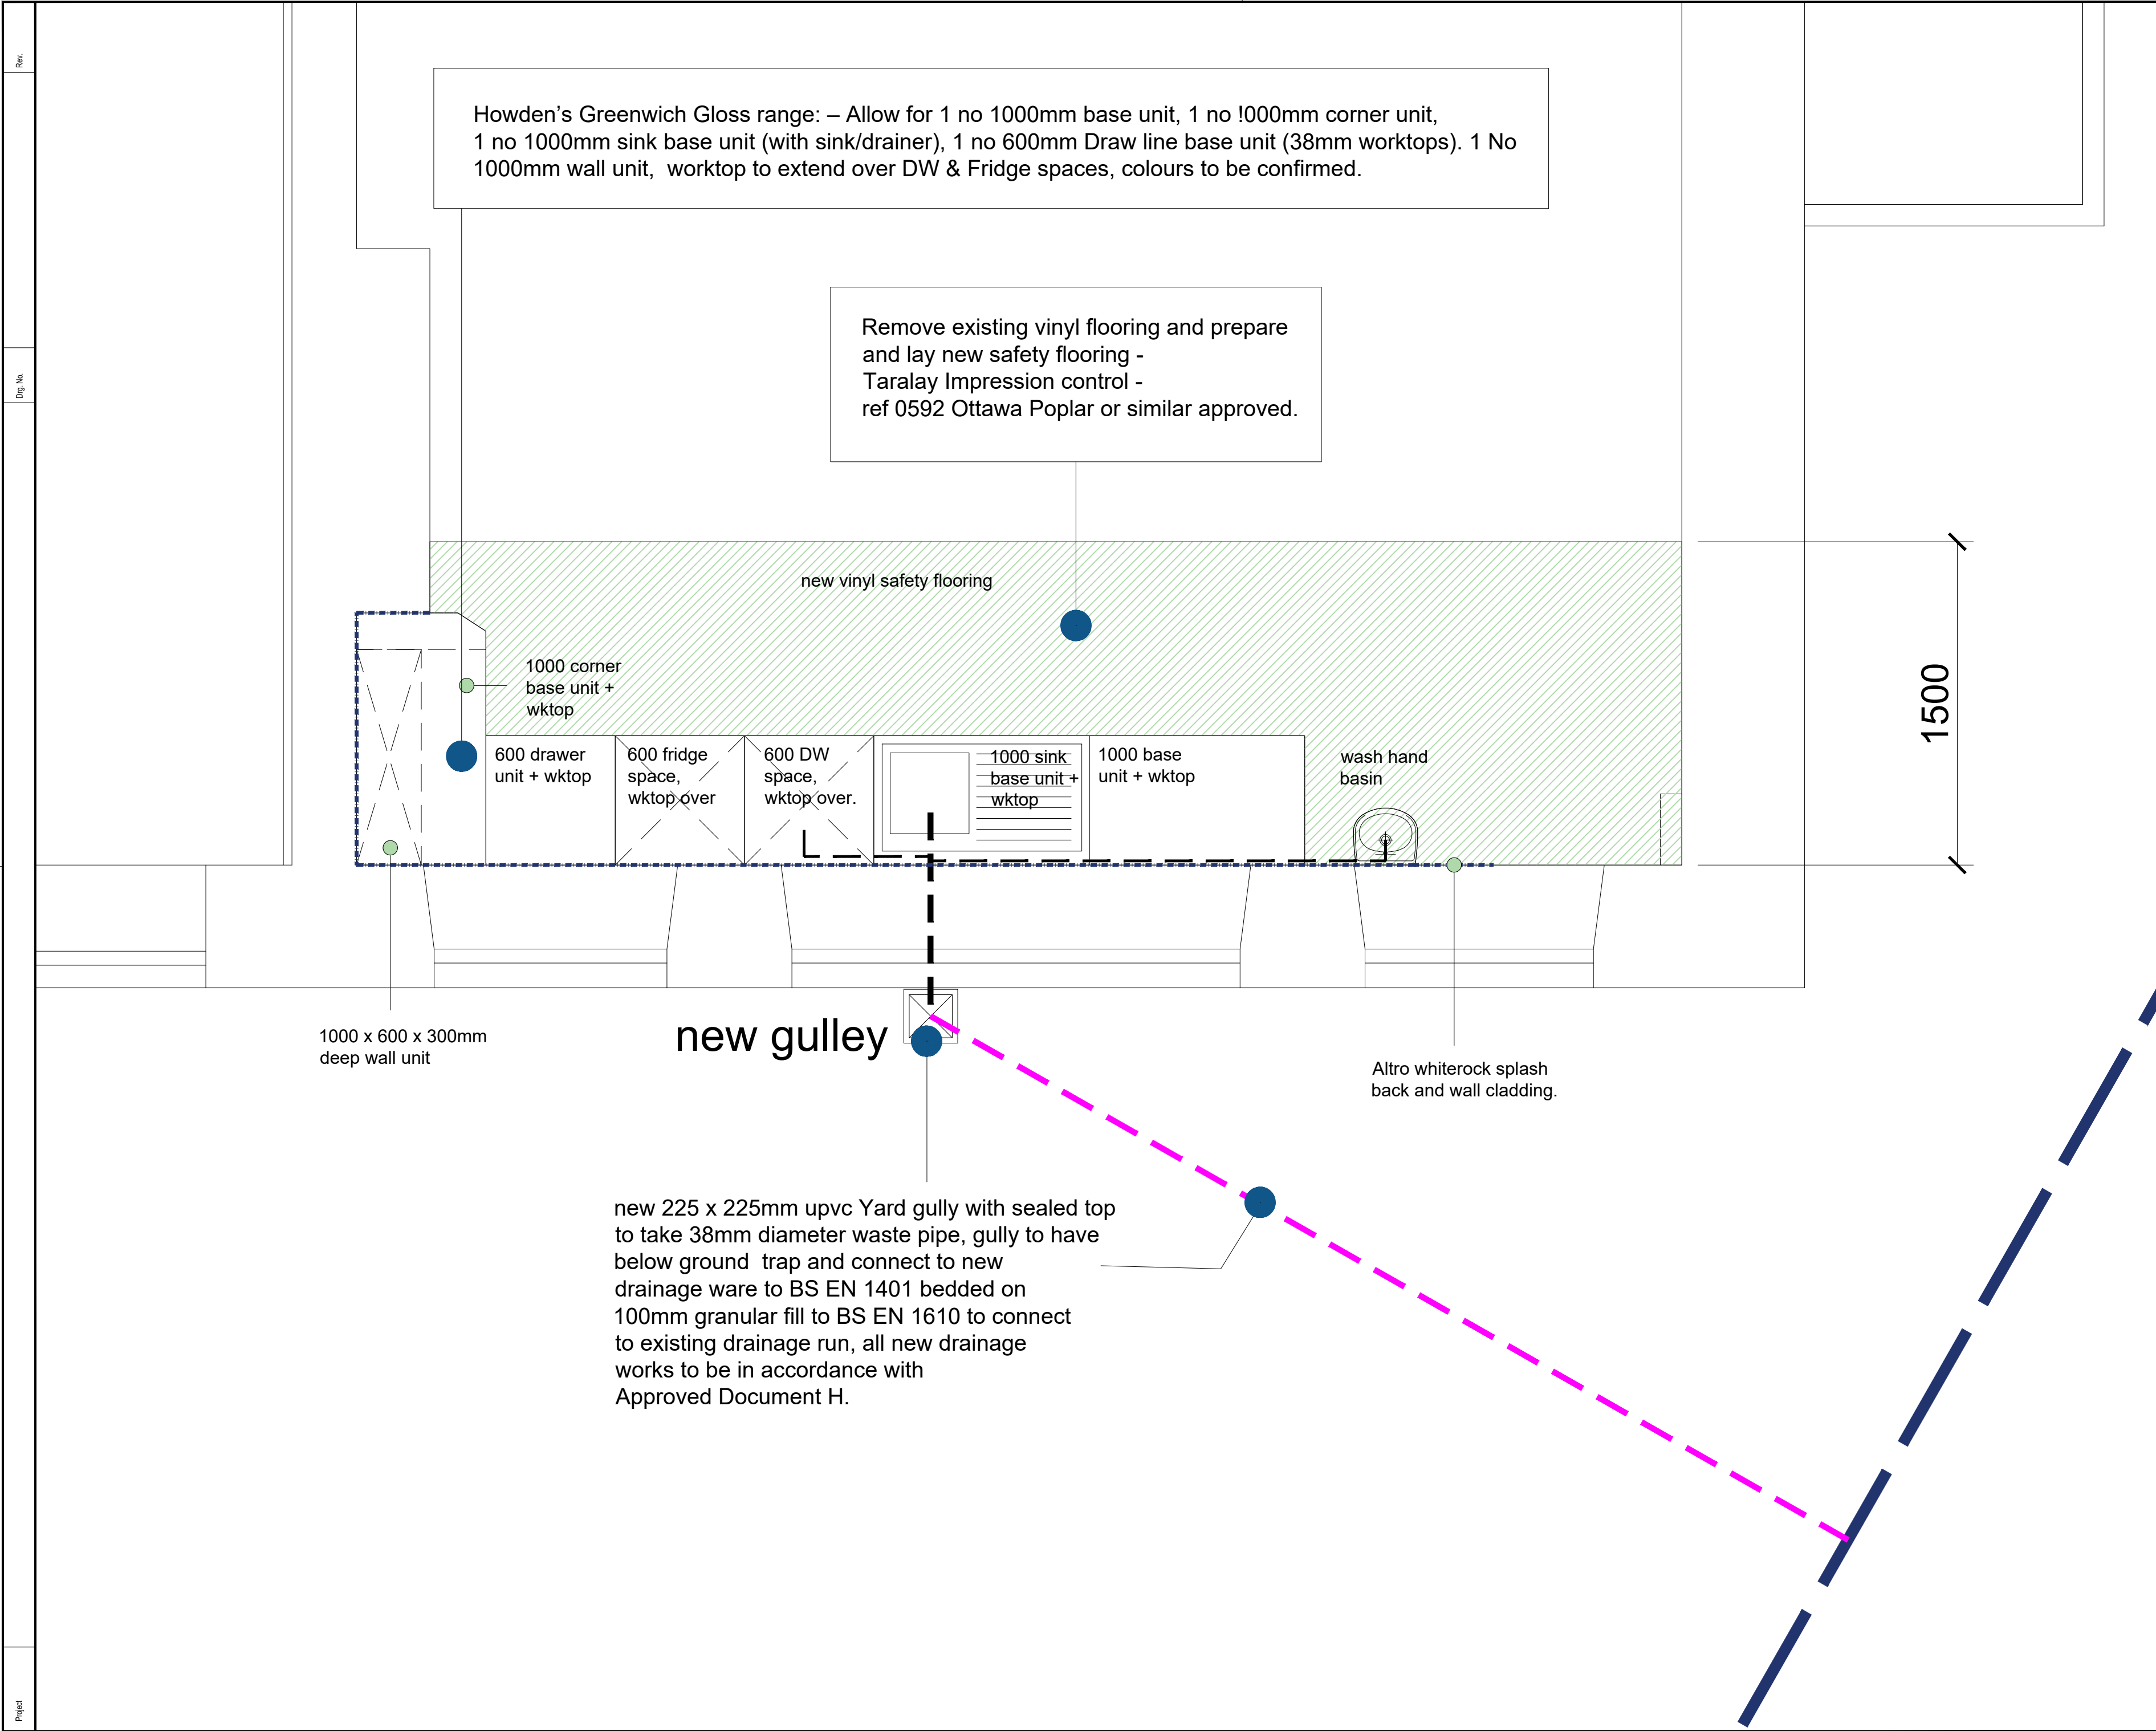

NOTES

1. All dimensions in millimetres unless otherwise stated.

A

Further notes added

WGH

Jan 2023

Rev

Details

Dr

Ch

Apr

Date



Neath Port Talbot

Castell-nedd Port Talbot

County Borough Council    Cyngor Bwrdeistref Sirol

Making a difference    Gwahaniaeth er gwell

PROPERTY & REGENERATION

Nicola Pearce BSc(Hons) DipTP MRTPI

DIRECTOR OF ENVIRONMENT AND REGENERATION

THE QUAYS, BRUNEL WAY

BAGLAN ENERGY PARK SA11 2GG

www.npt.gov.uk

Project

RHOS PRIMARY SCHOOL

HALL EXTENSION AND

ALTERATIONS

Drawing Title

NEW KITCHENETTE -

STAFF AREA JUNIORS BLOCK

File No.

Property Ref. No.

Drawn

WGH

Checked

Approved

Date

OCT 2022

Date

Date

Scales

Drawing No.

A1256 - 108

Rev.

THIS IS A C.A.D. PRODUCED DRAWING AND SHOULD NOT BE AMENDED BY HAND.