


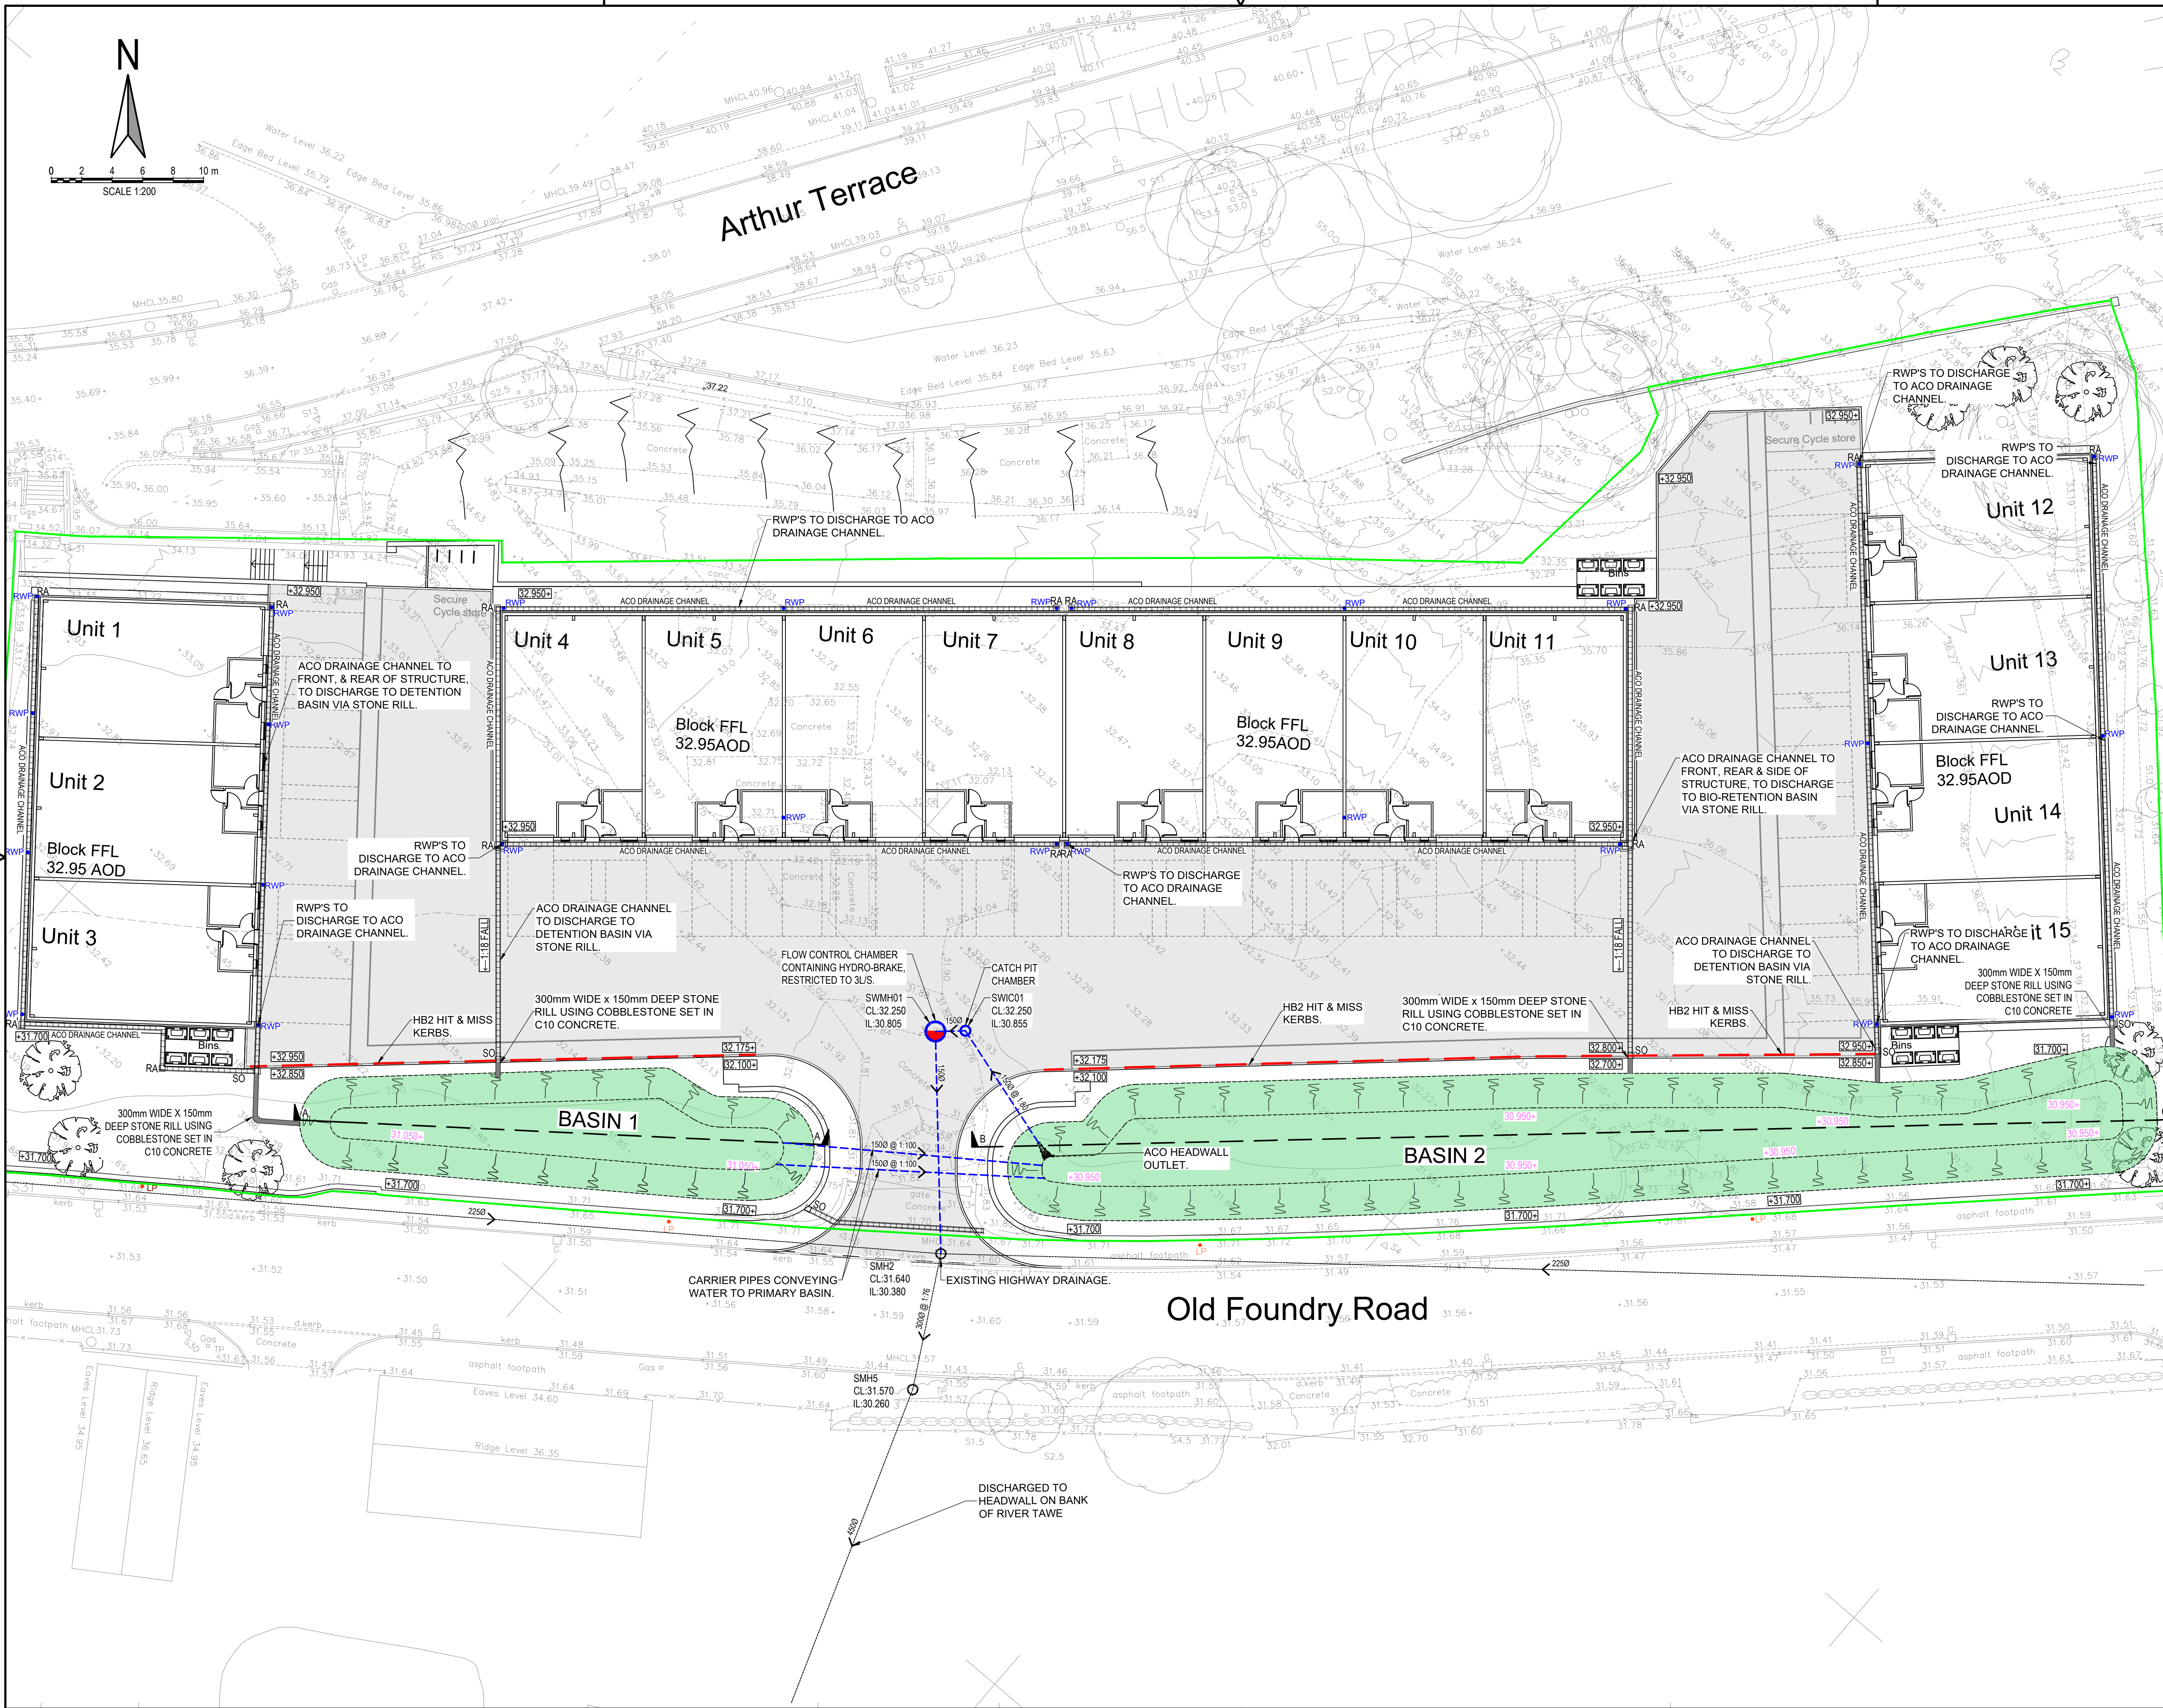

- NOTES:
- ALL DIMENSIONS ARE IN MILLIMETRES UNLESS NOTED OTHERWISE.
 - ALL LEVELS ARE SHOWN IN METRES UNLESS NOTED OTHERWISE.
 - DO NOT SCALE FROM THE DRAWING. USE FIGURED DIMENSIONS ONLY.
 - ANY DISCREPANCIES TO BE REPORTED IMMEDIATELY TO THE ENGINEER.
 - THIS DRAWING TO BE READ IN CONJUNCTION WITH ALL RELEVANT ARCHITECTS, ENGINEERS, SUBCONTRACTORS AND SPECIALISTS DRAWINGS AND SPECIFICATIONS.
 - EXISTING SERVICES HAVE NOT BEEN SHOWN BUT ARE PRESENT - THE CONTRACTOR IS TO LIAISE WITH ALL STATUTORY AUTHORITIES PRIOR TO THE COMMENCEMENT OF ANY WORKS.

DRAINAGE LEGEND

1:500 @ 1:150

ACO DRAINAGE CHANNEL

PROPOSED SURFACE WATER DRAINAGE

PROPOSED FLOW CONTROL CHAMBER

PROPOSED RAINWATER PIPE (LOCATION TBC)

PROPOSED ACO MD100 DRAINAGE CHANNEL O.S.A

PROPOSED HIT & MISS HB2 KERBS

EXISTING SURFACE WATER DRAINAGE

SURFACE LEGEND

IMPERMEABLE ASPHALT

DETENTION BASIN

BOUNDARY LEGEND

SITE BOUNDARY

**PRELIMINARY
ISSUE**

02	AA	NC	SH	05.10.22	LEVELS UPDATE TO PLANNING COMMENTS
01	AA	NC	SH	05.10.22	PRELIMINARY ISSUE
rev.	drawn	chd.	approved	date	description
Client					
BLUE FIELD LAND LTD					
Project					
OLD FOUNDRY ROAD PONTARDAWE, SWANSEA, SA8 4HR					
Title					
DRAINAGE CONCEPT PLAN					
ValeConsultancy CONSULTING CIVIL & STRUCTURAL ENGINEERS 29 Bocca Park, Old Field Road, Pencoed, Bridgend CF35 5LJ. Phone: 01656 863794 Email: enquiries@vale-consultancy.co.uk					
date	drawn	checked	approved		
05.10.22	AA	NC	SH	05.10.22	05.10.22
scale @ A1	project no.				
1:200	14834				
status	dirg. no.				rev.
P	14834_510				02

