


This drawing is the copyright of Elgin Architecture & Design. It may not be copied, altered or reproduced in any form or passed to any third party without the permission of the owner. Dimensions must be checked and verified on site and any discrepancies should be reported immediately. If there is any doubt please contact us for further clarification.	Client: Mr & Mrs C Williams	Address: 24 Ffordd Afan Cwmfryn, Port Talbot, SA12 9BR	Drawing No.: 2223/02
	Project Address: 24 Ffordd Afan Cwmfryn, Port Talbot, SA12 9BR	Drawing: Proposed Plan and Elevations	Date: 23/03/2023 Scale: 1/50 @ A1 Sheet: 1 of 1
Rev:			
E: elgin3solutions@gmail.com A: 88 Egin Road Pwll Llaneli SA15 4AF			

Elgin
Architectural Solutions
Residential & Commercial

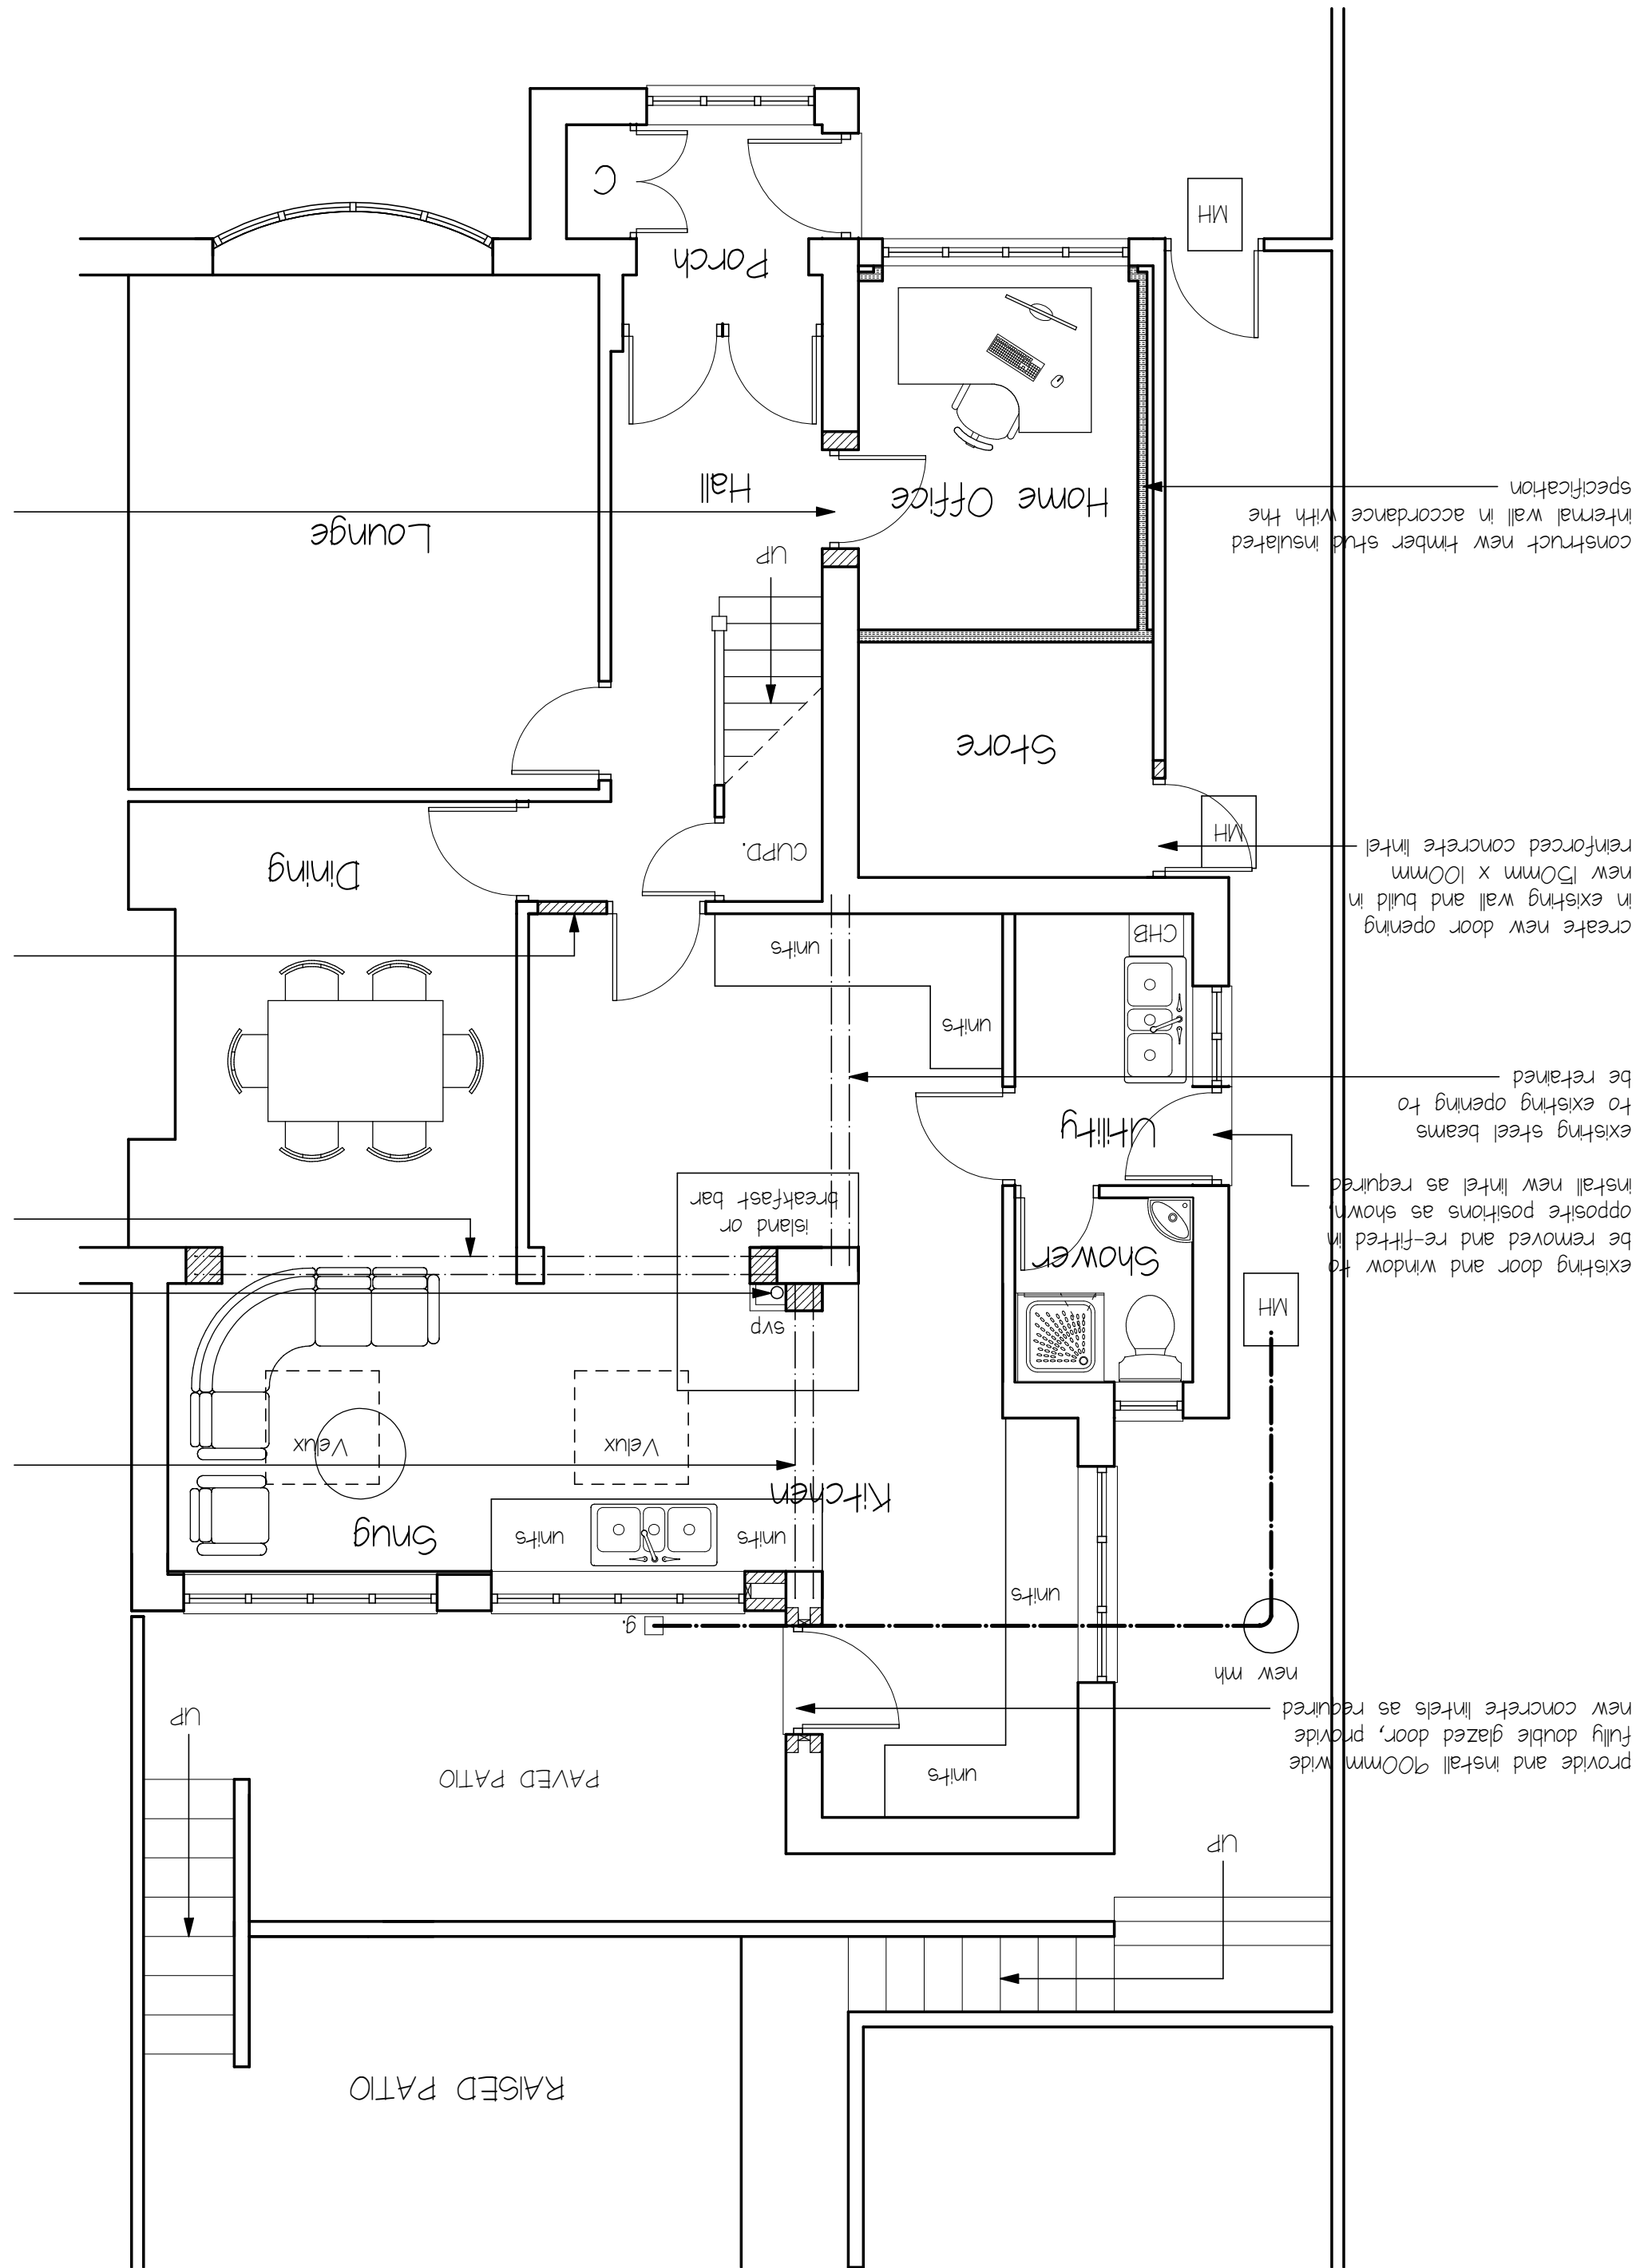




2nd floor

existing roof to match