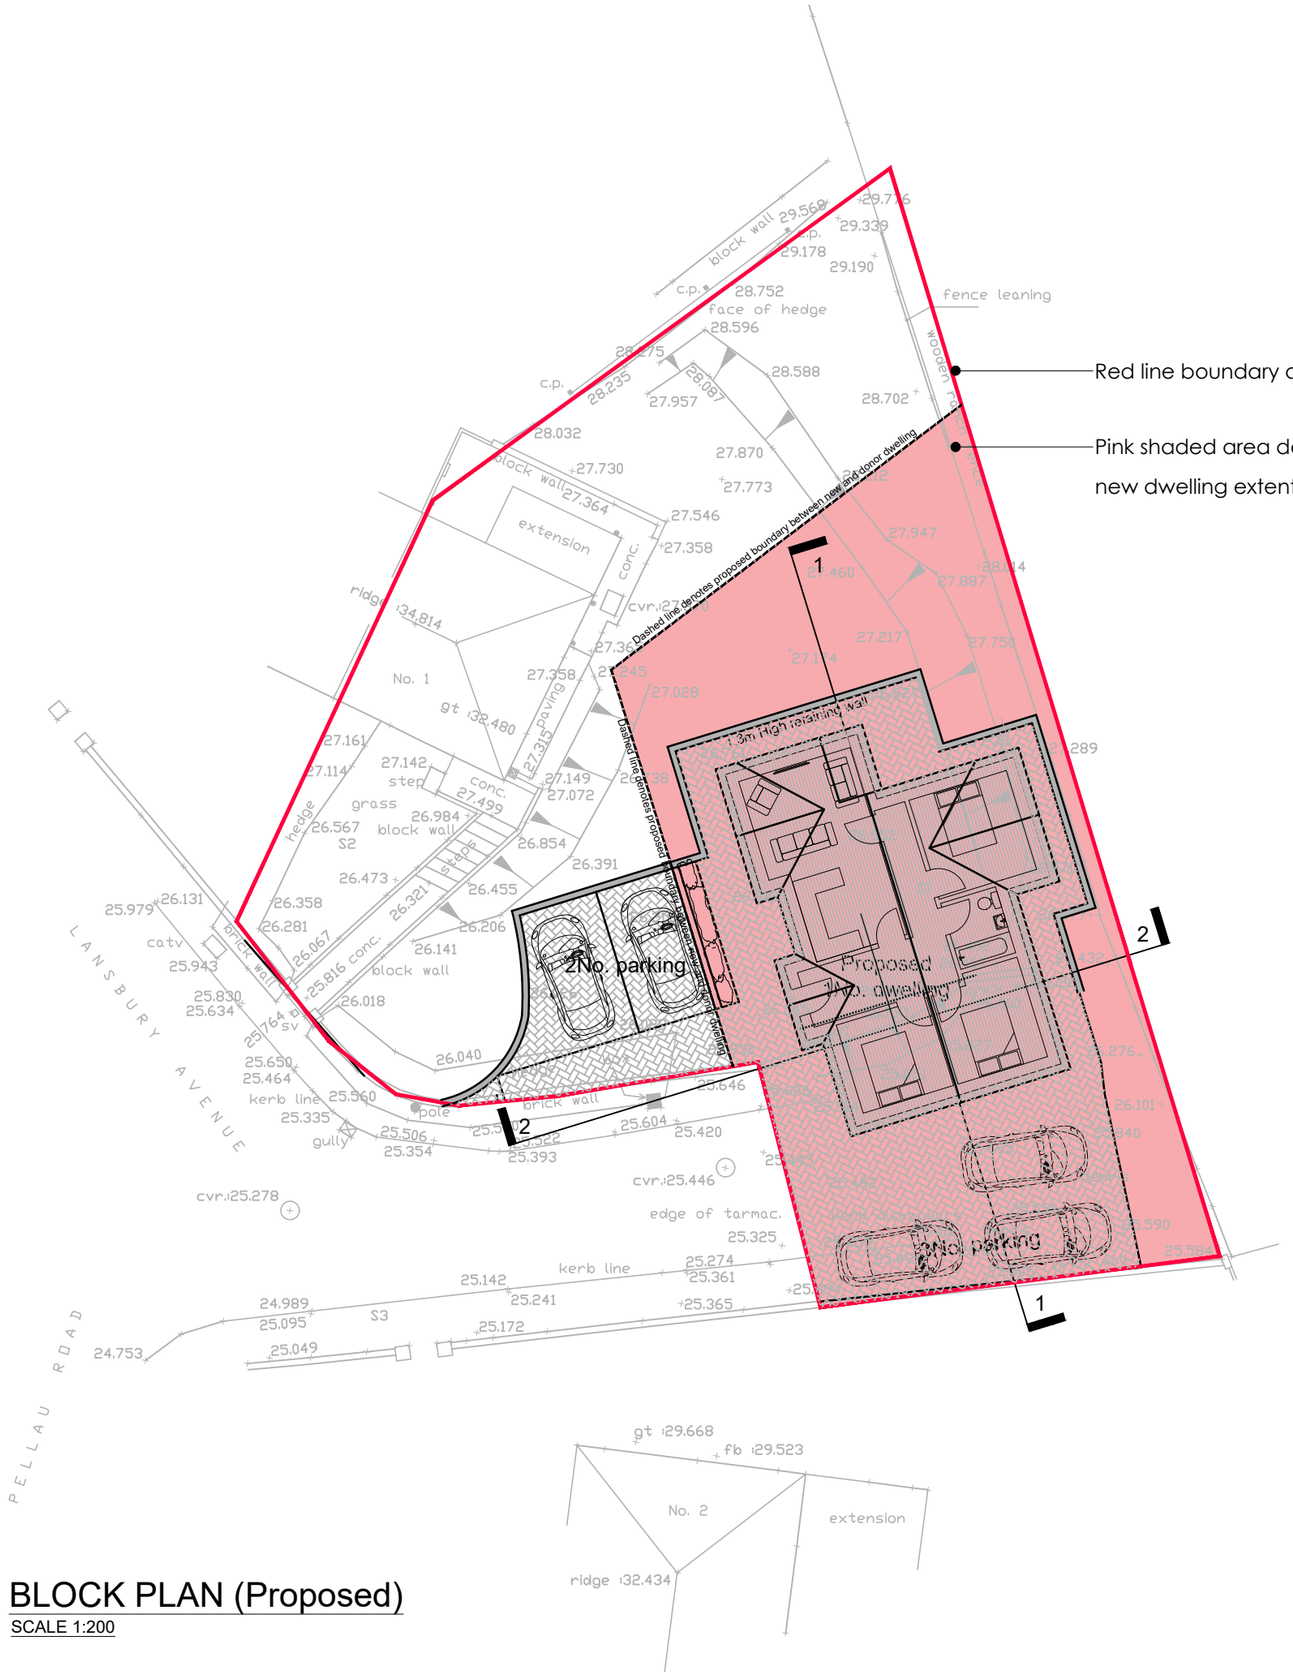


BLOCK PLAN (Proposed)

SCALE 1:200

Scale Parameters

	Min	Max
Height	6.0m	7.0m
Width	10.0m	13.0m
Depth	8.5m	9.6m

Proposed property at
1 Landsbury Avenue,
Port Talbot SA13 2LE

434-012 rev A

Outline plans

Planning Jan '23 As shown JM