


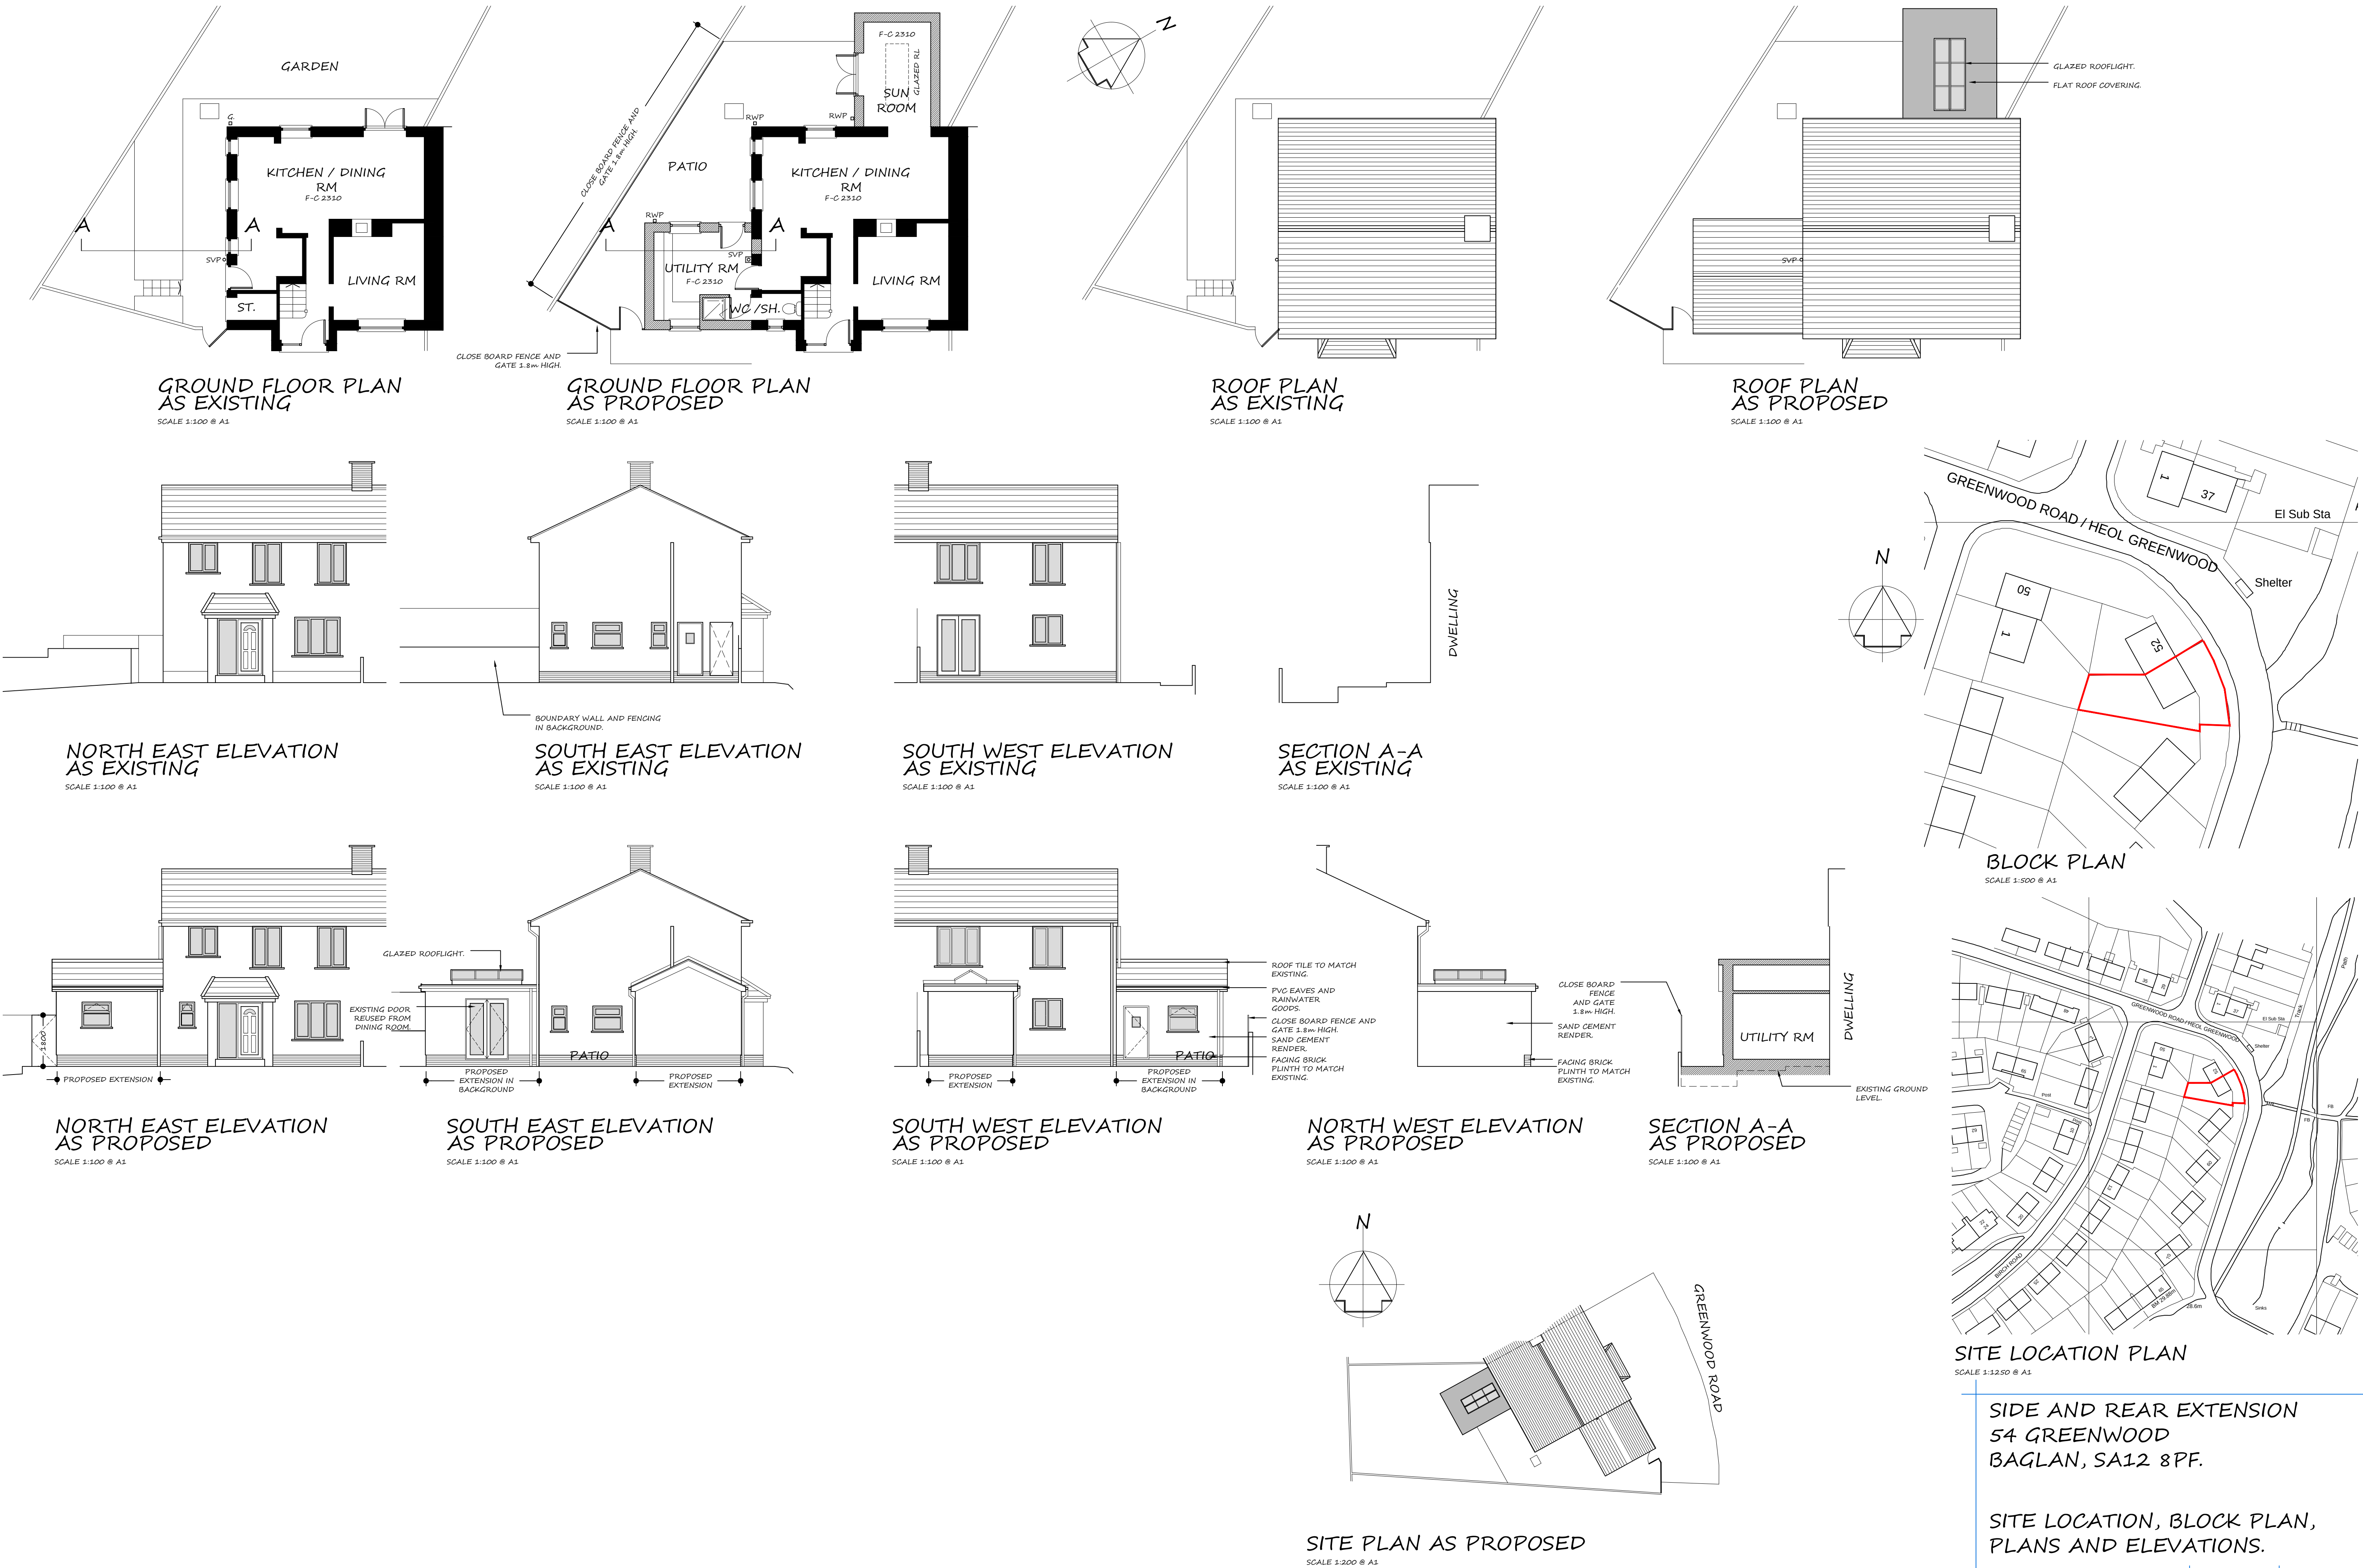

SIDE AND REAR EXTENSION
54 GREENWOOD
BAGLAN, SA12 8PF.

SITE LOCATION, BLOCK PLAN,
PLANS AND ELEVATIONS.