
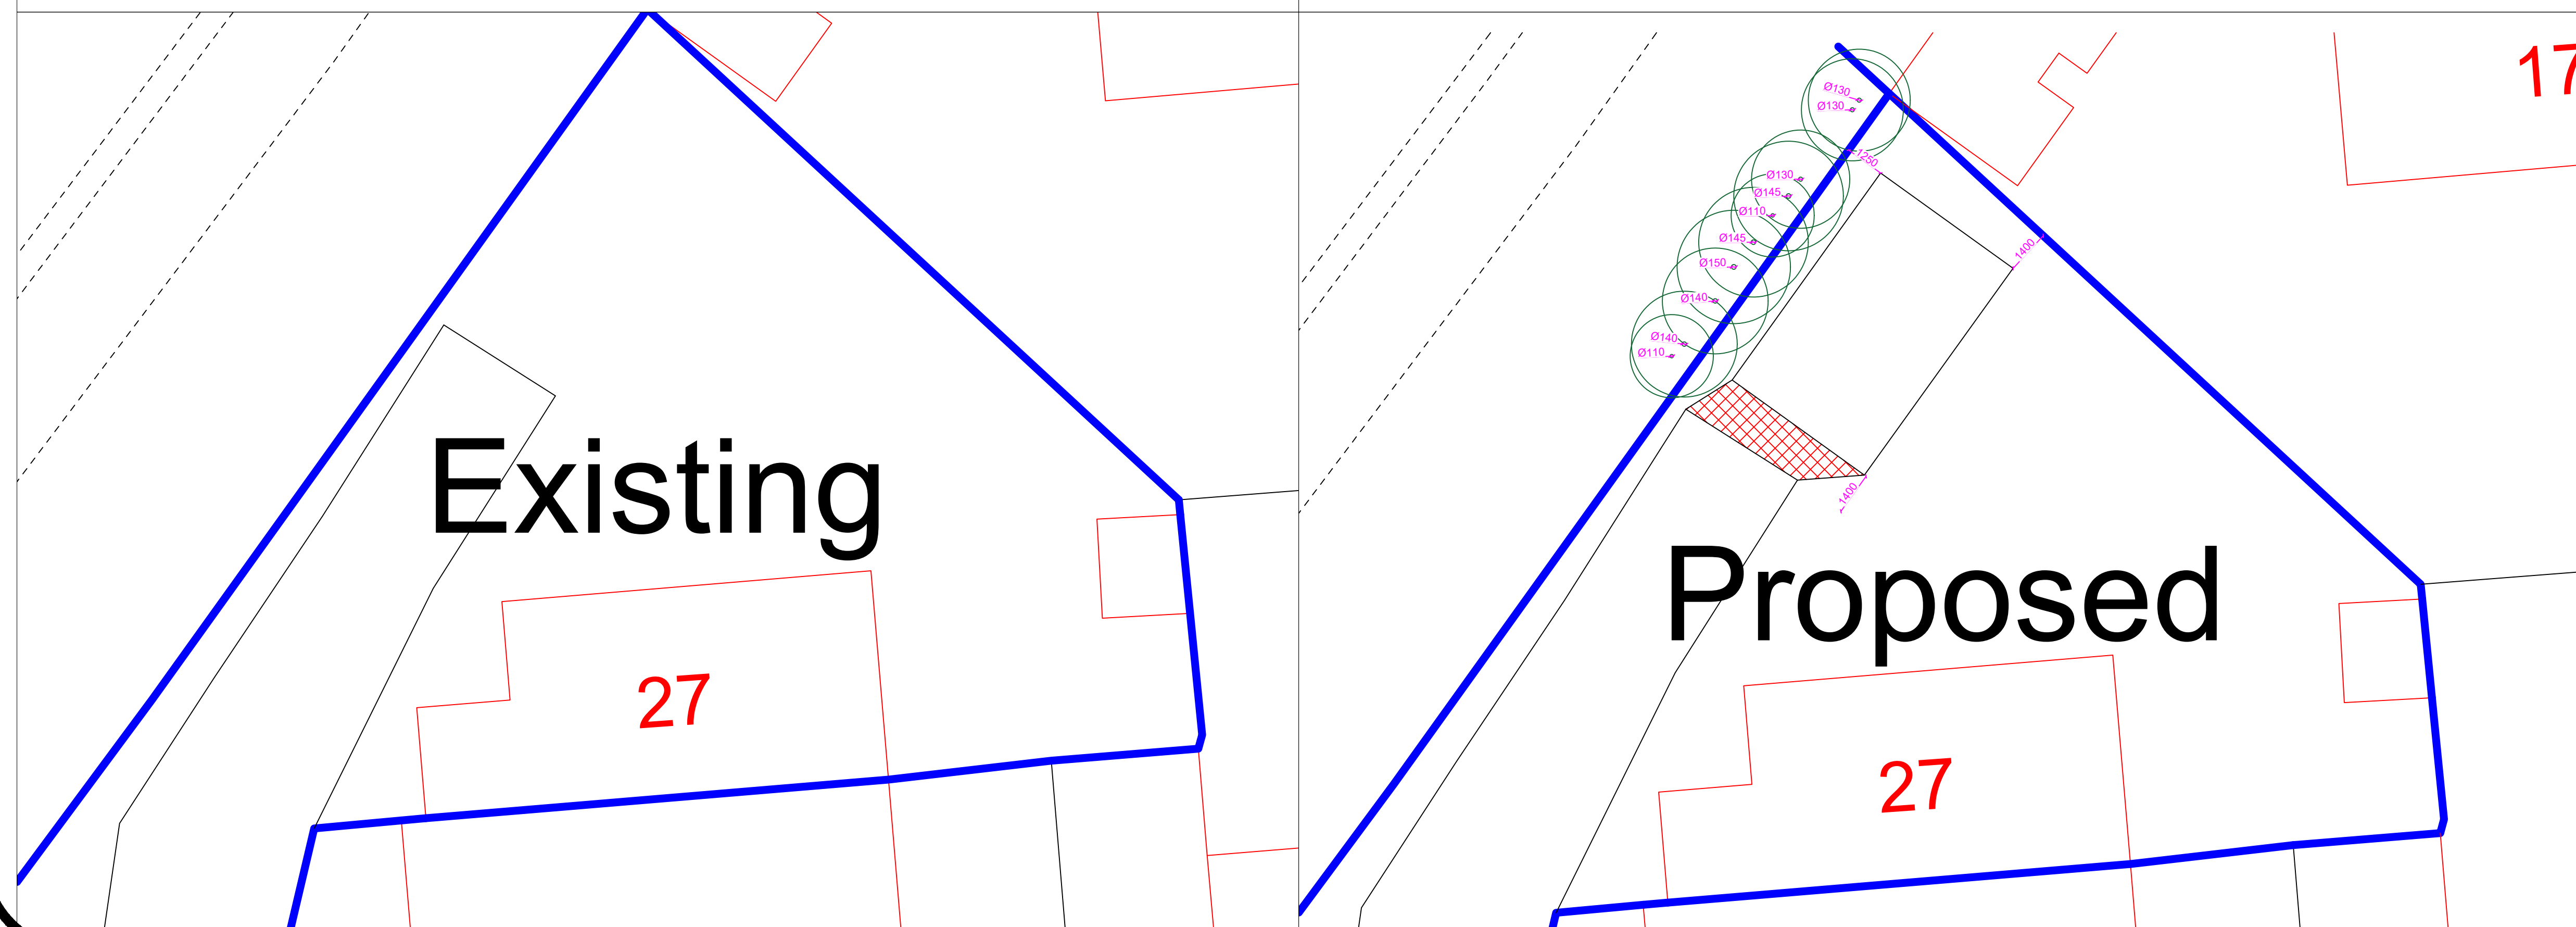
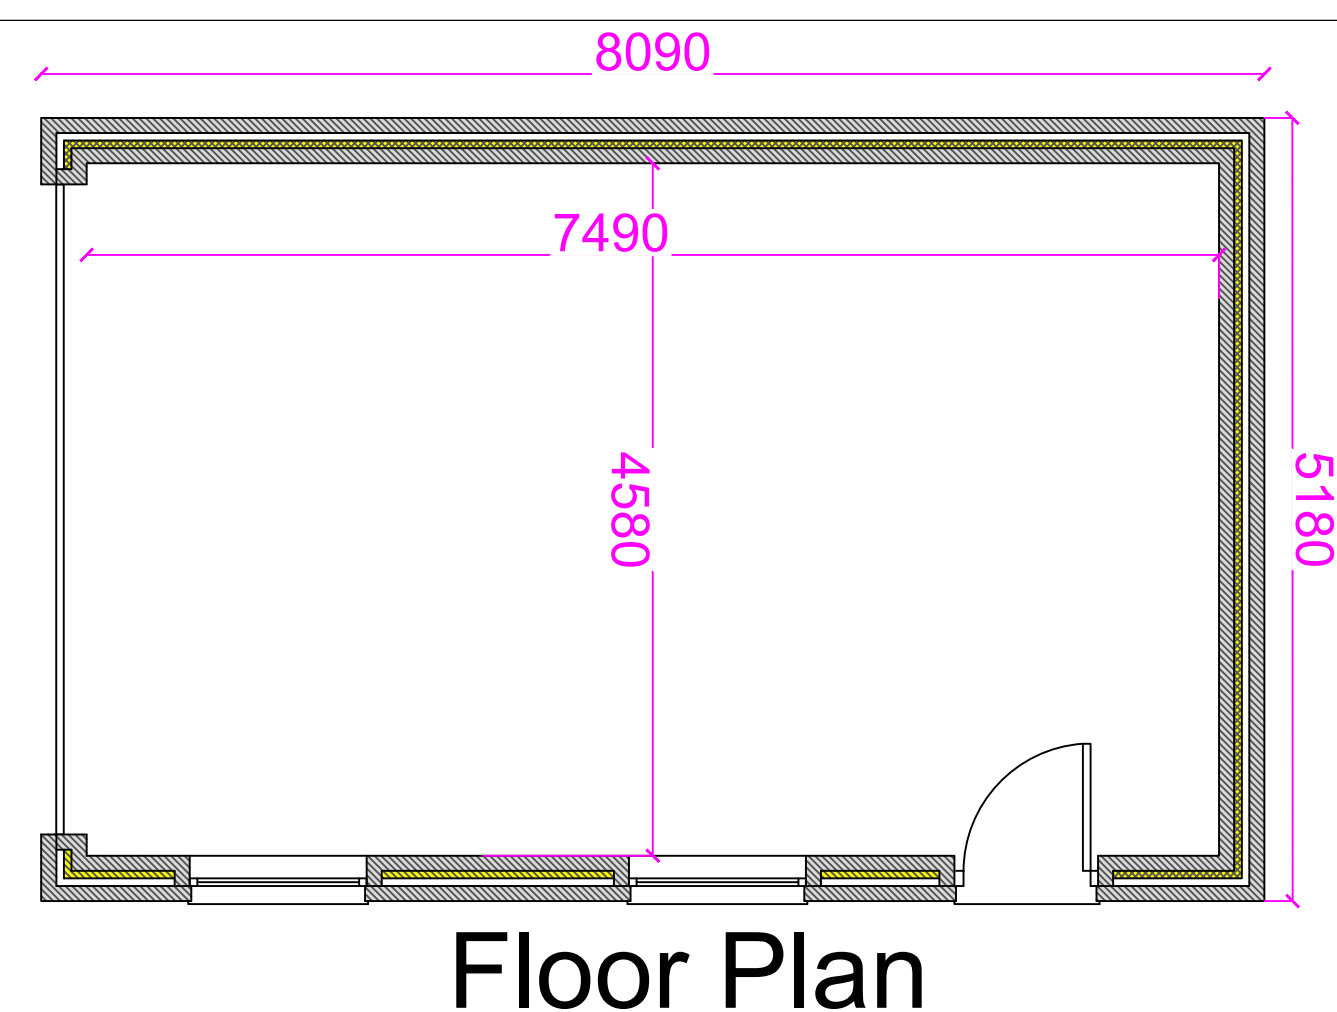
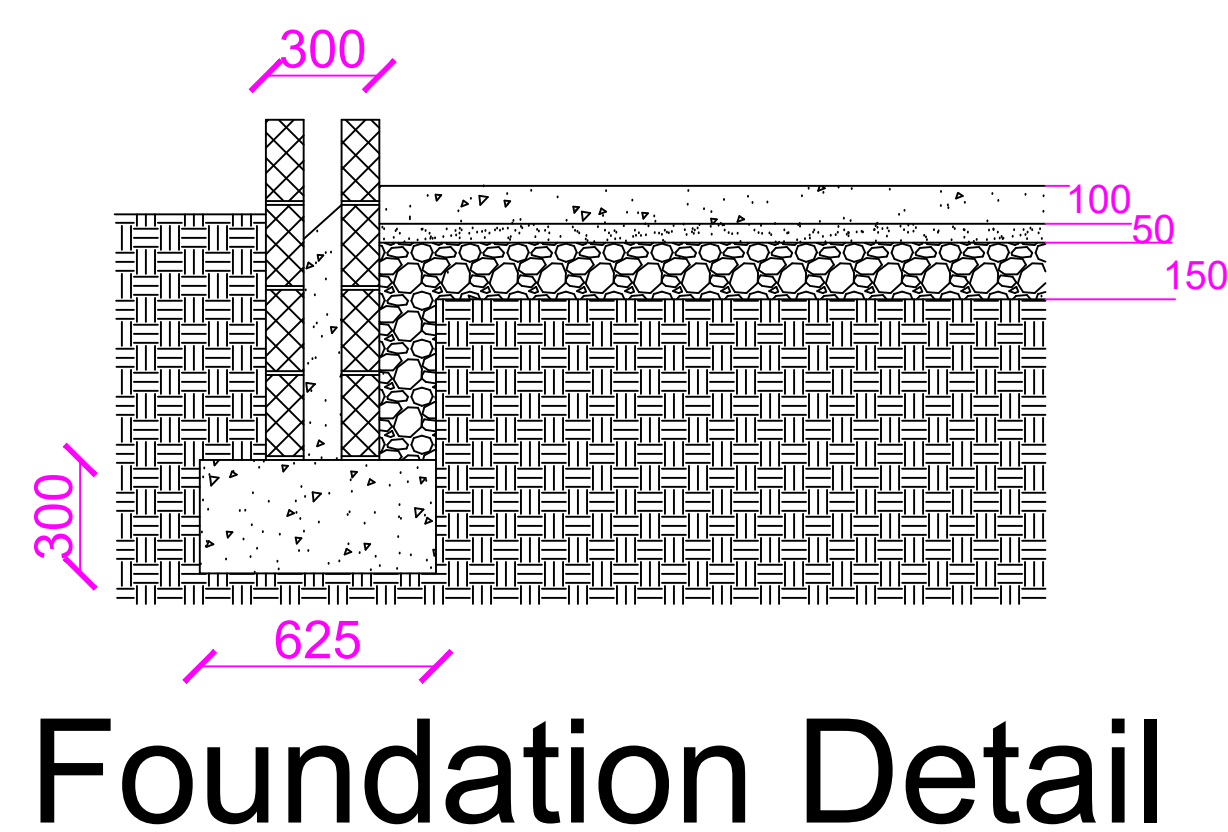


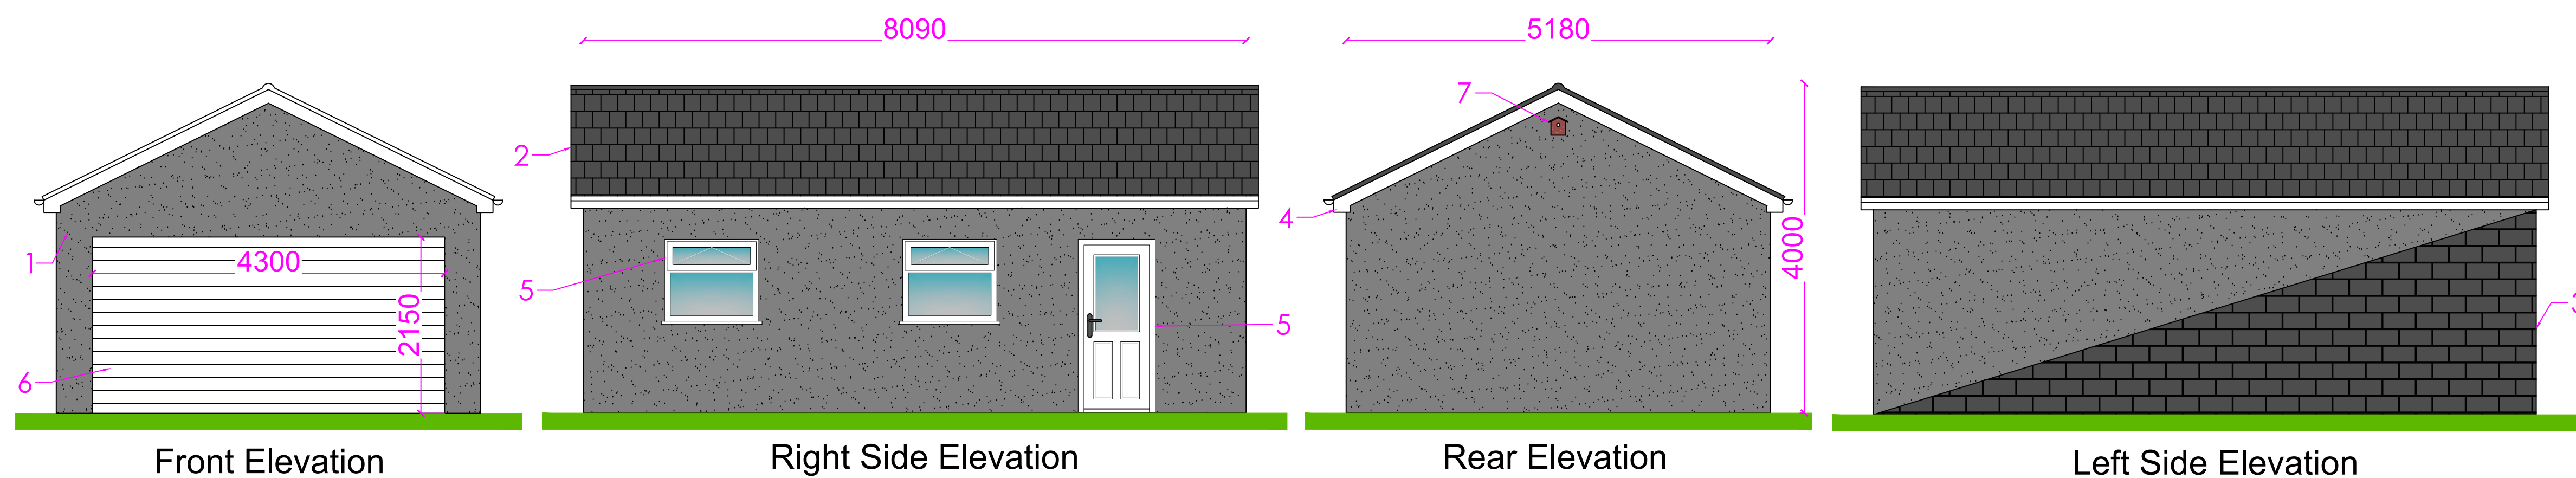

General Notes

Material List

- 1.Render Finish
- 2.Roof Tiles
- 3.Dense Concrete Block
- 4.Pvc Facia,Soffits, Rainwater Goods
- 5.Pvc Window and Doors
- 6.Aluminium Garage Door
- 7.Birdbox

THIS IS A C.A.D PRODUCED DRAWING AND SHOULD NOT BE AMENDED BY HAND

ALL DIMENSIONS IN MILLIMETERS UNLESS OTHERWISE STATED

ALL DIEMENSIONS AND LEVELS TO BE CHECKED AND CONFIRMED ONSITE

No.	Revision/Issue	Date

Firm Name and Address

Project Name and Address

27 Graig Newydd
Godregraig
Swansea
SA9 2DG

Project	Sheet
Garage Construction	1 of 1

Date: 18.04.2023

Scale: 1:20 1:50 1:125 @ A1