


1. All dimensions are in millimetres unless otherwise stated.
2. See drawings T47650 / XS / 0002 and 003 for full details of highlighted Cross Sections.
3. See drawing T47650 / XS / 0003 for full details of the longitudinal profile along the drop off area access ramp: M000.

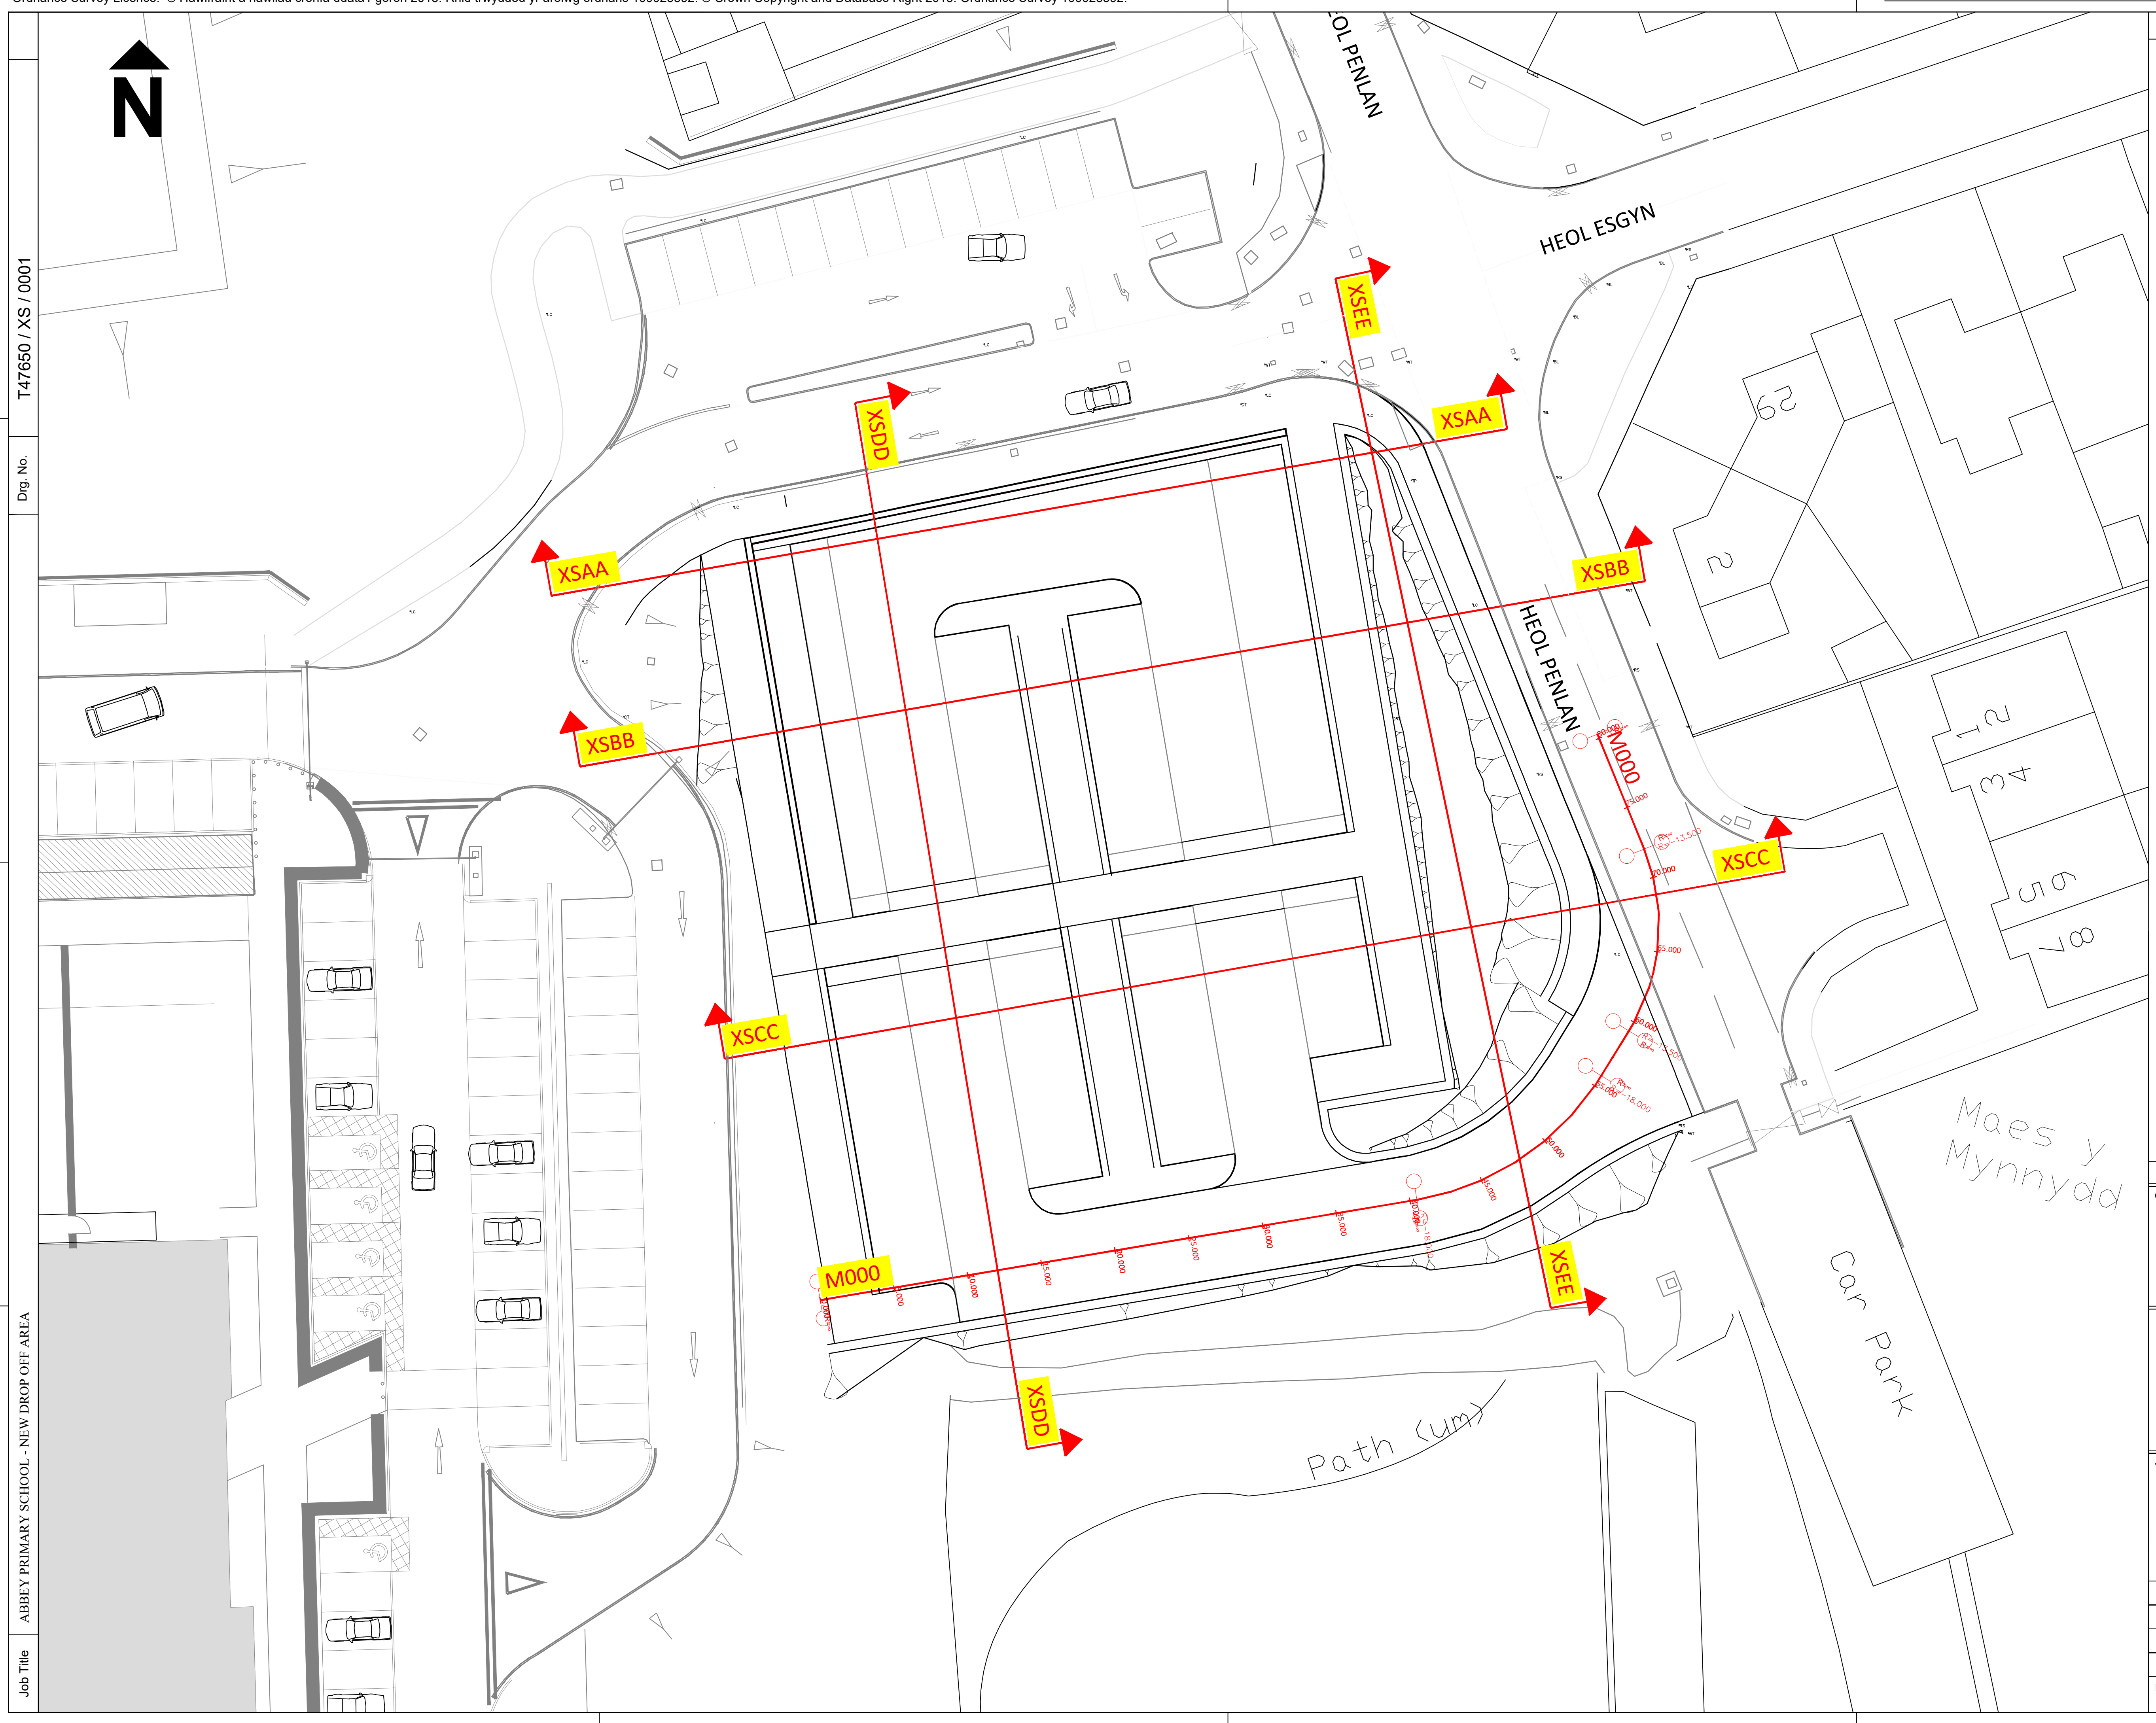

Rev	Details	Dr	Ch	Ap	Date

Client



ENGINEERING AND TRANSPORT

NICOLA PEARCE BSC (Hons), Dip TP, MRTPI
DIRECTOR OF ENVIRONMENT AND REGENERATION
THE QUAYS, BRUNEL WAY
BAGLAN ENERGY PARK
NEATH SA11 2GG

Job Title

ABBNEY PRIMARY SCHOOL

PROPOSED DROP OFF AREA: CROSS SECTION LOCATIONS

File No.		Financial Code No. 11/007500/B051/11/10058			
Drawn	AAI	Checked	MCB	Approved	HHH
Date	APRIL '23	Date	APRIL '23	Date	APRIL '23
Scales	As Shown		Status	PLANNING	

Drawing No. T47650 / XS / 0001