


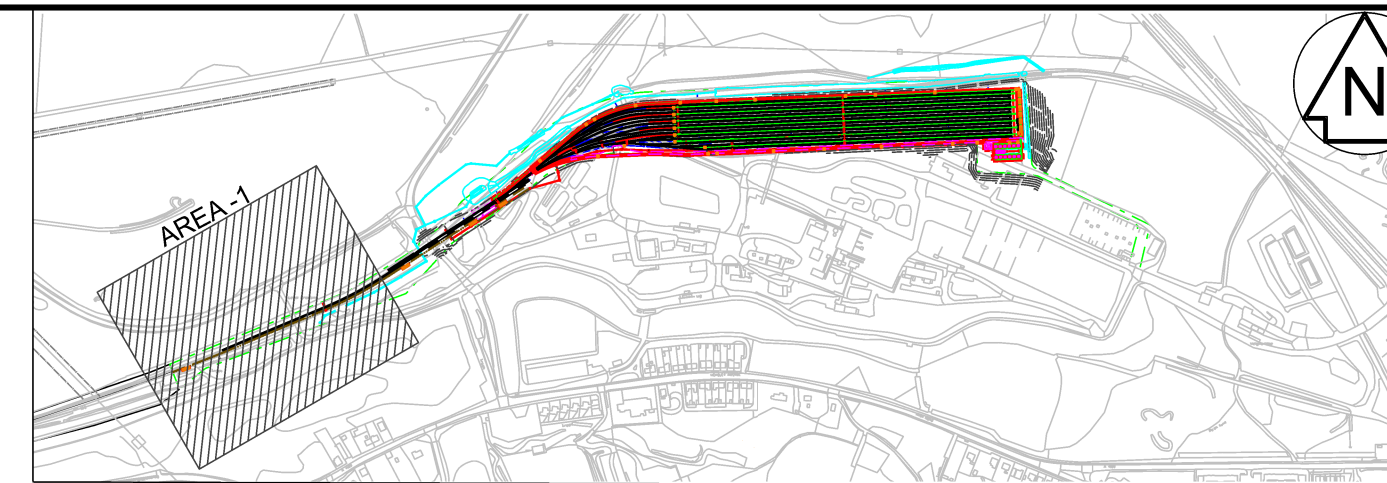

1. DO NOT SCALE FROM THIS DRAWING.
2. ALL DIMENSIONS ARE IN MILLIMETRES UNLESS STATED OTHERWISE. ALL ELEVATIONS ARE IN METRES ABOVE ORDNANCE DATUM (AOD).
3. ALL INFORMATION ON THESE DRAWINGS IS WIP AND TYPICAL STRUCTURAL SIZES INDICATED AT THIS STAGE. AS SUCH TYPICAL SIZES AND INFORMATION IS SUBJECT TO CHANGE FOLLOWING FURTHER COORDINATION WITH INTERNAL AND EXTERNAL DISCIPLINES DURING DETAILED DESIGN.

PROPOSED ELEMENTS	
	PROPOSED TYPICAL CIVILS
	TRACK
	SITE ACCESS ROAD
	PROPOSED CONTOUR LEVELS
	OS TILE
	PHASE 1A SITE BOUNDARY
	TRACK DRAINAGE
	SITE DRAINAGE
	MESH SECURITY FENCE
	KEY CLAMP FENCING
	CABLE TROUGH / WALKWAY
	CCTV FOUNDATION
	LOC FOUNDATION
	CONTROL CUBICLE FOUNDATION
	SHORE SUPPLY FOUNDATION
	BOX ON POST (BOP)
	PASSIVE SPACE PROVISION FOR FUTURE STAGES OF WORK

P01.06	---			---	---	---	---
Rev	Date	Description	Prod.	Chk.	Rev.	App.	

Project:



The logo for the Global Centre of Rail Excellence (GCRE) features a stylized, swooping graphic in shades of blue and green above the acronym 'GCRE' in a bold, sans-serif font. Below the acronym, the full name 'Global Centre of Rail Excellence' is written in a smaller, lighter font.

Site	Client
	GCRE Ltd

 **ARCADIS**

Registered office:
80 Fenchurch
Street,
London,
EC3M 4BY

Coordinating office:
1st Floor
2 Glass Wharf, Temple Quay
Bristol BS2 0FR
Tel: 04 (0)117 372 1200


www.arcadis.com © Copyright reserved

Drawing Title: CIVILS
GENERAL ARRANGEMENT
PHASE 1A - AREA 1

Designed:	Signed	Date
--	--	--
Produced:	Signed	Date
---	---	---
Checked:	Signed	Date
---	---	---
Reviewed:	Signed	Date
---	---	---
Approved:	Signed	Date
---	---	---
Design Stage: C	ELR	Milestone:
Original Size:	Grid:	Datum:
A1		
Suitability Code S0	Scale 1:500	Project Number GCRE001
<i>(Title Reserved)</i>		

Initial non-contractual code
-

Drawing Number:	Revision:
GCRE001-ARC-XX-SO-DR-BE-00001	P01.01

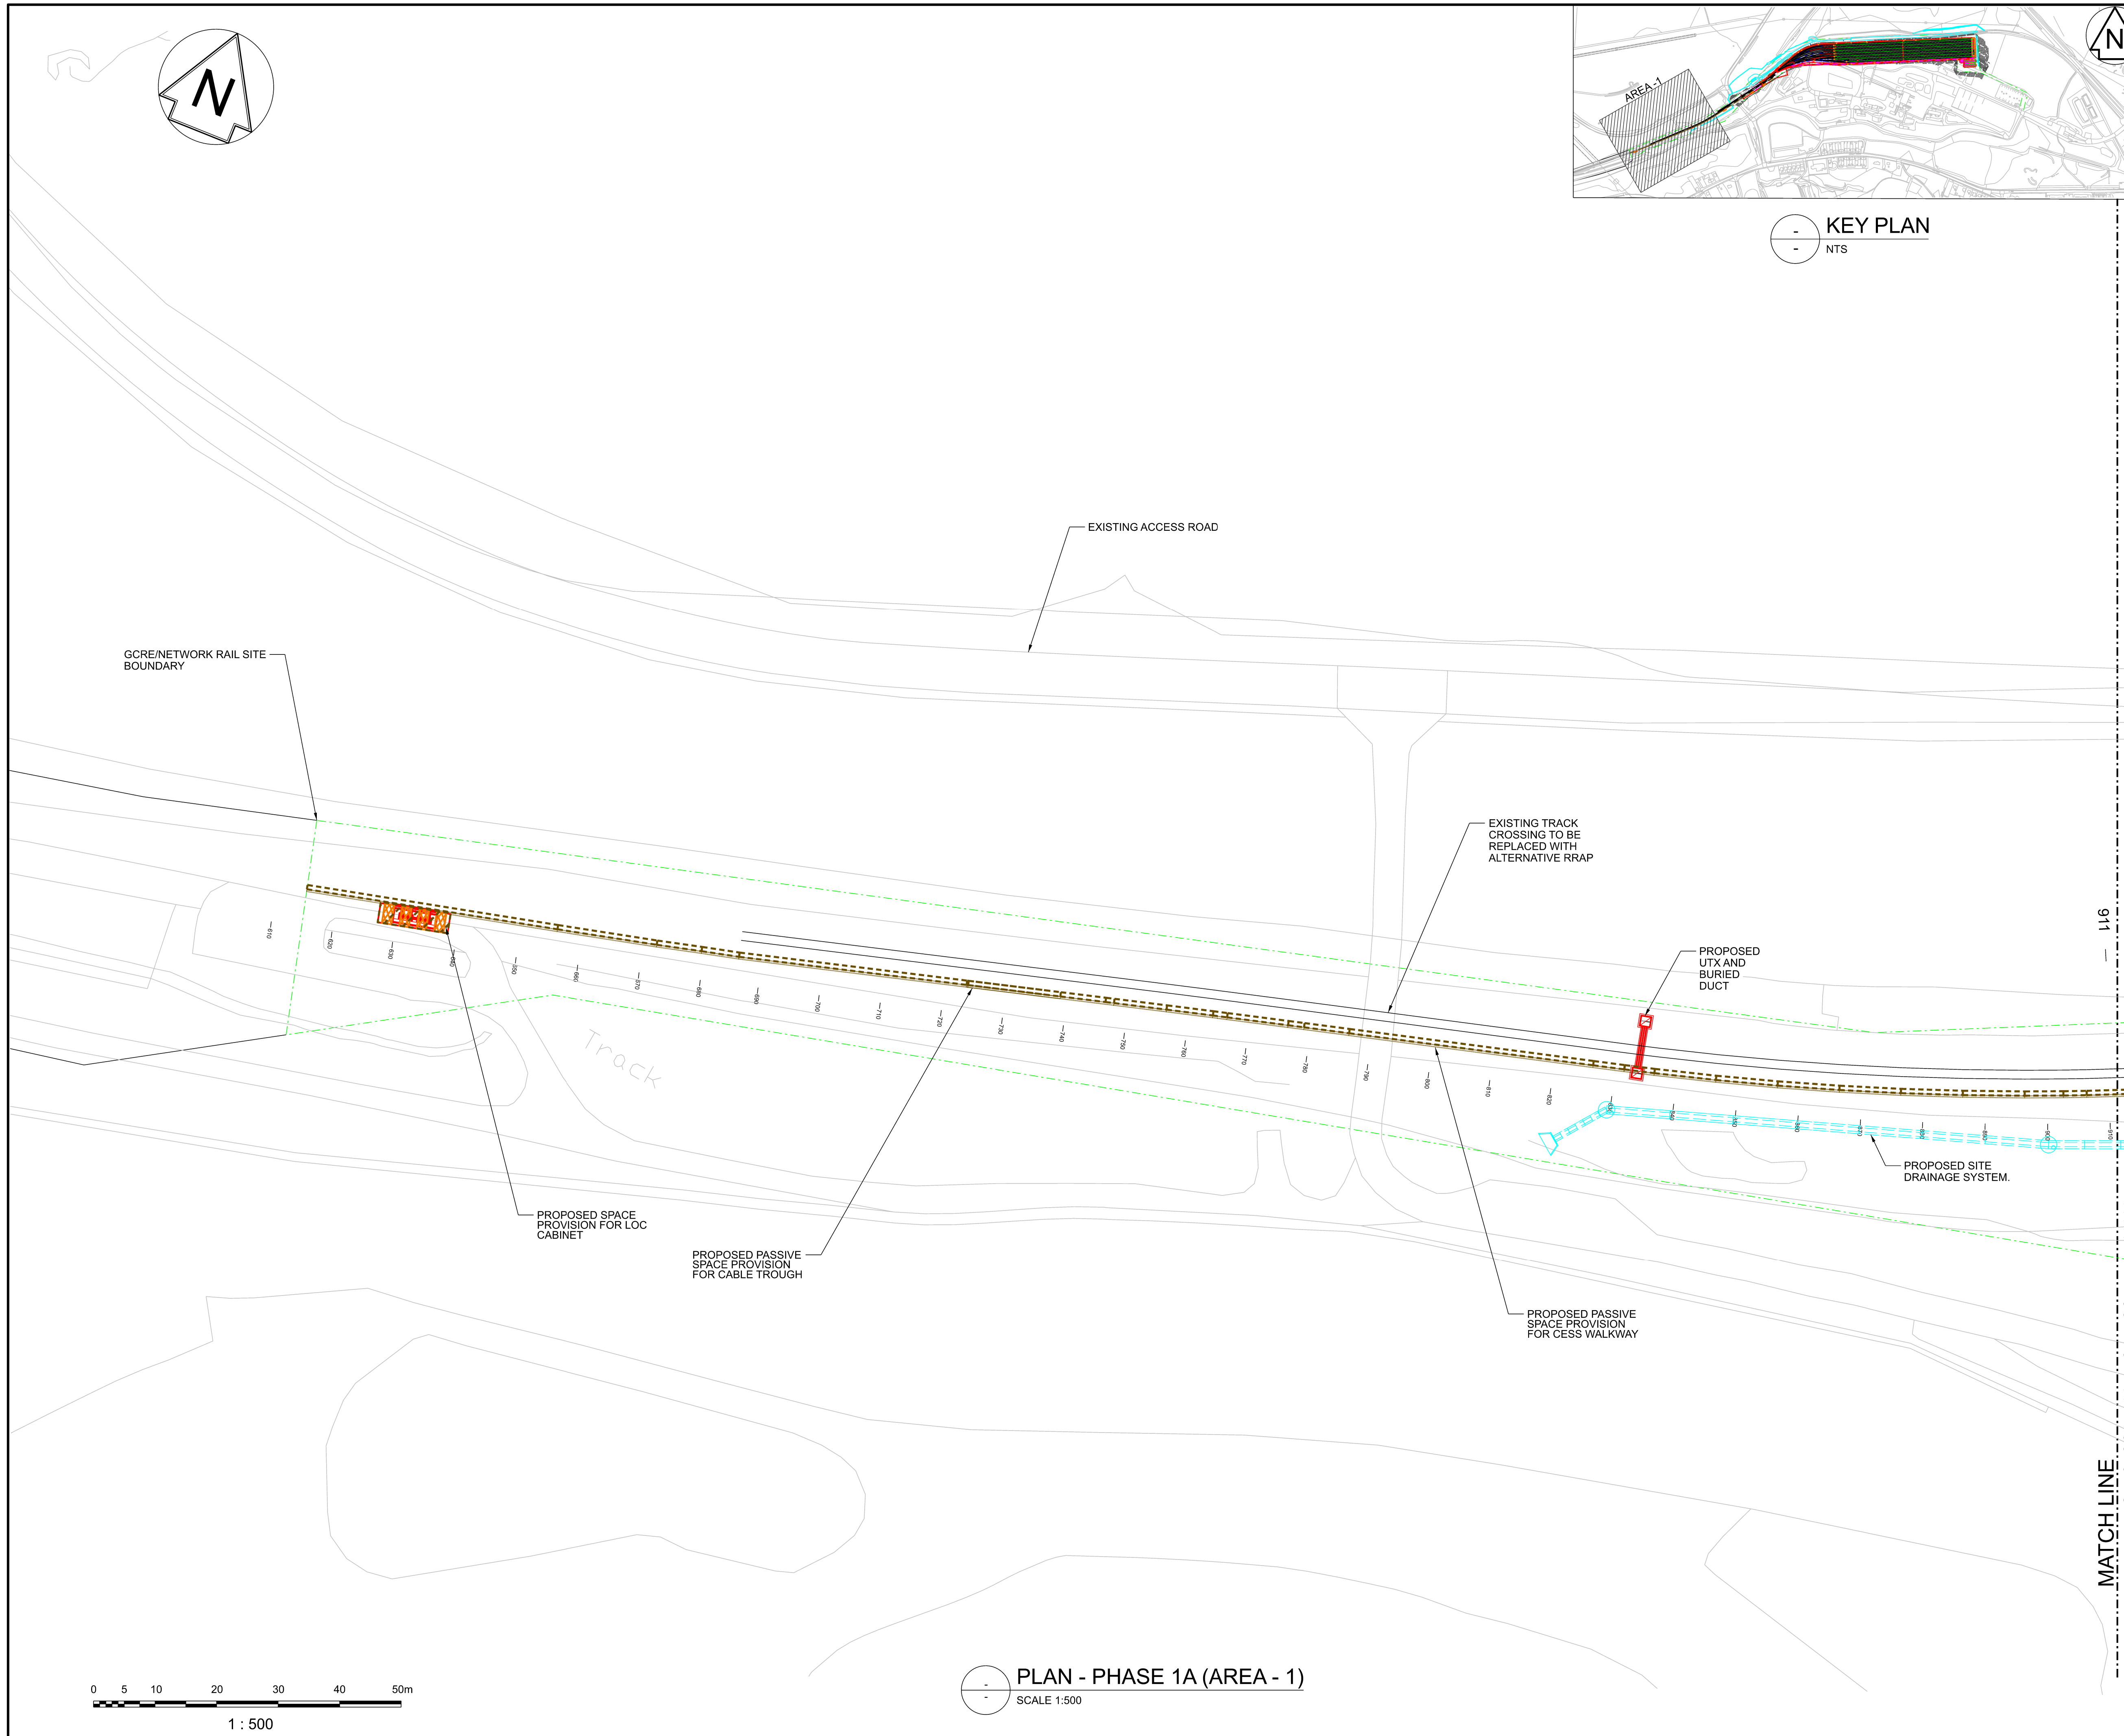

PLAN - PHASE 1A (AREA - 1)

SCALE 1:500