



Superseded

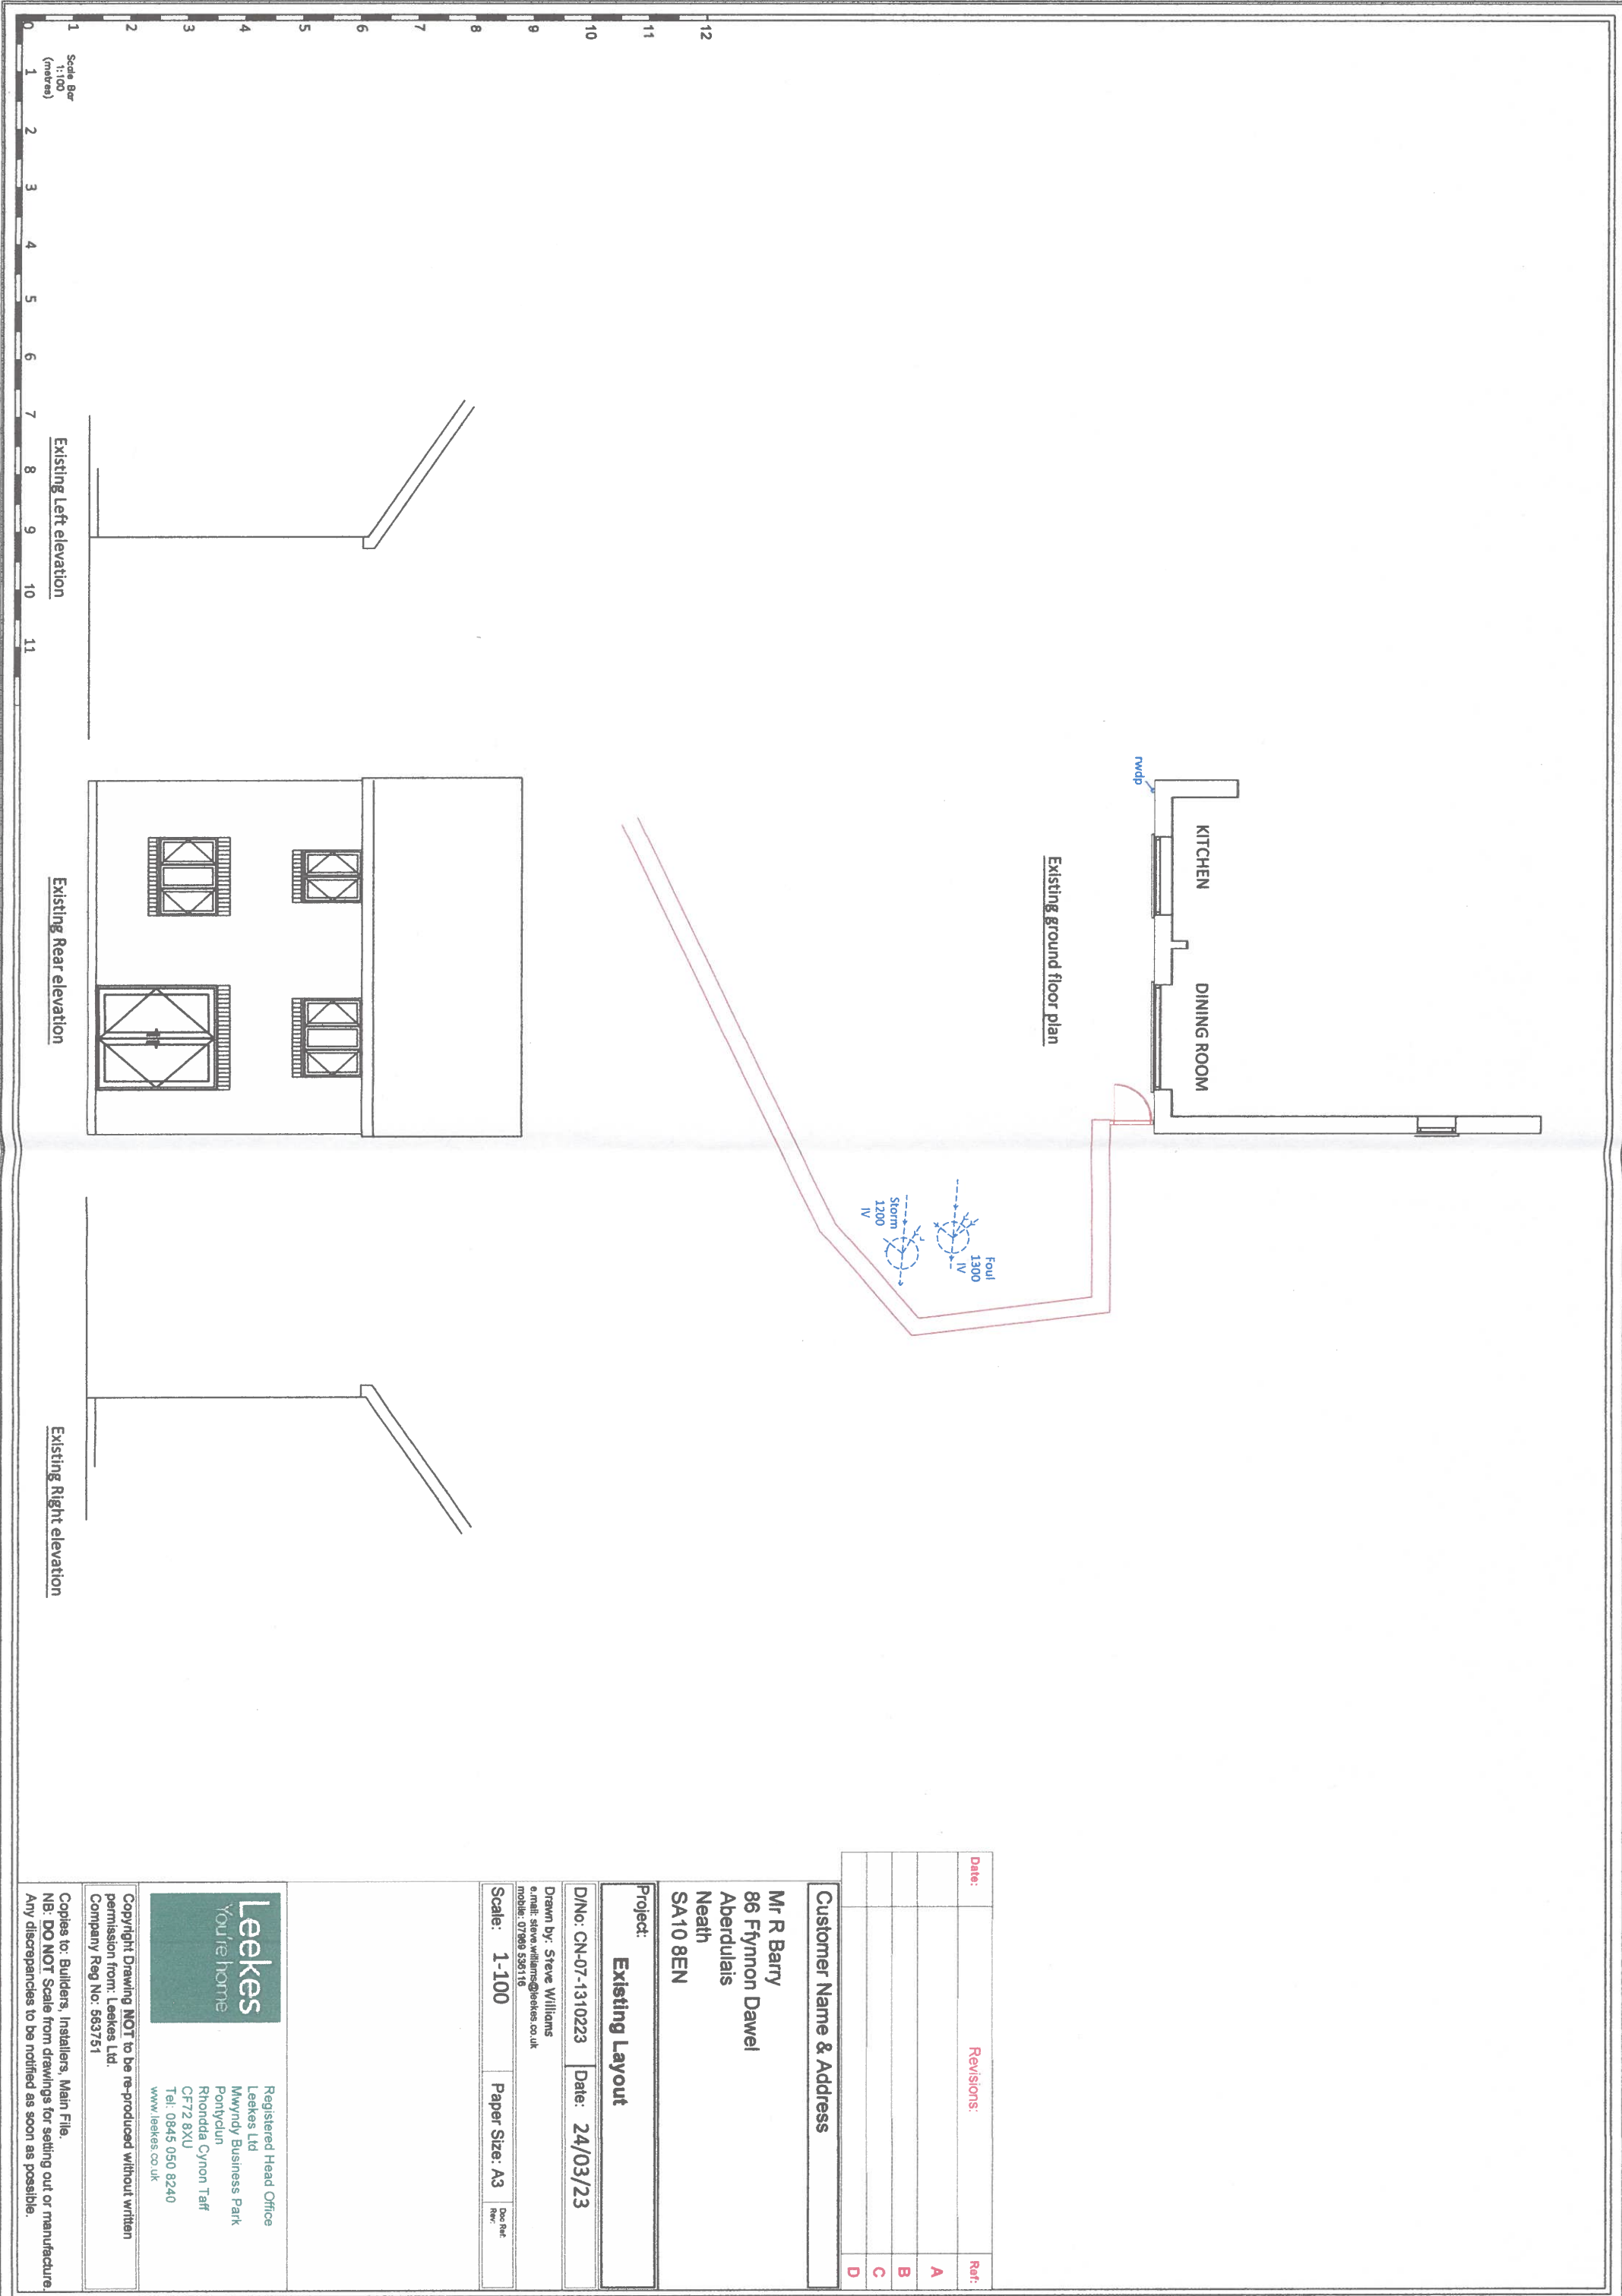

Superseded

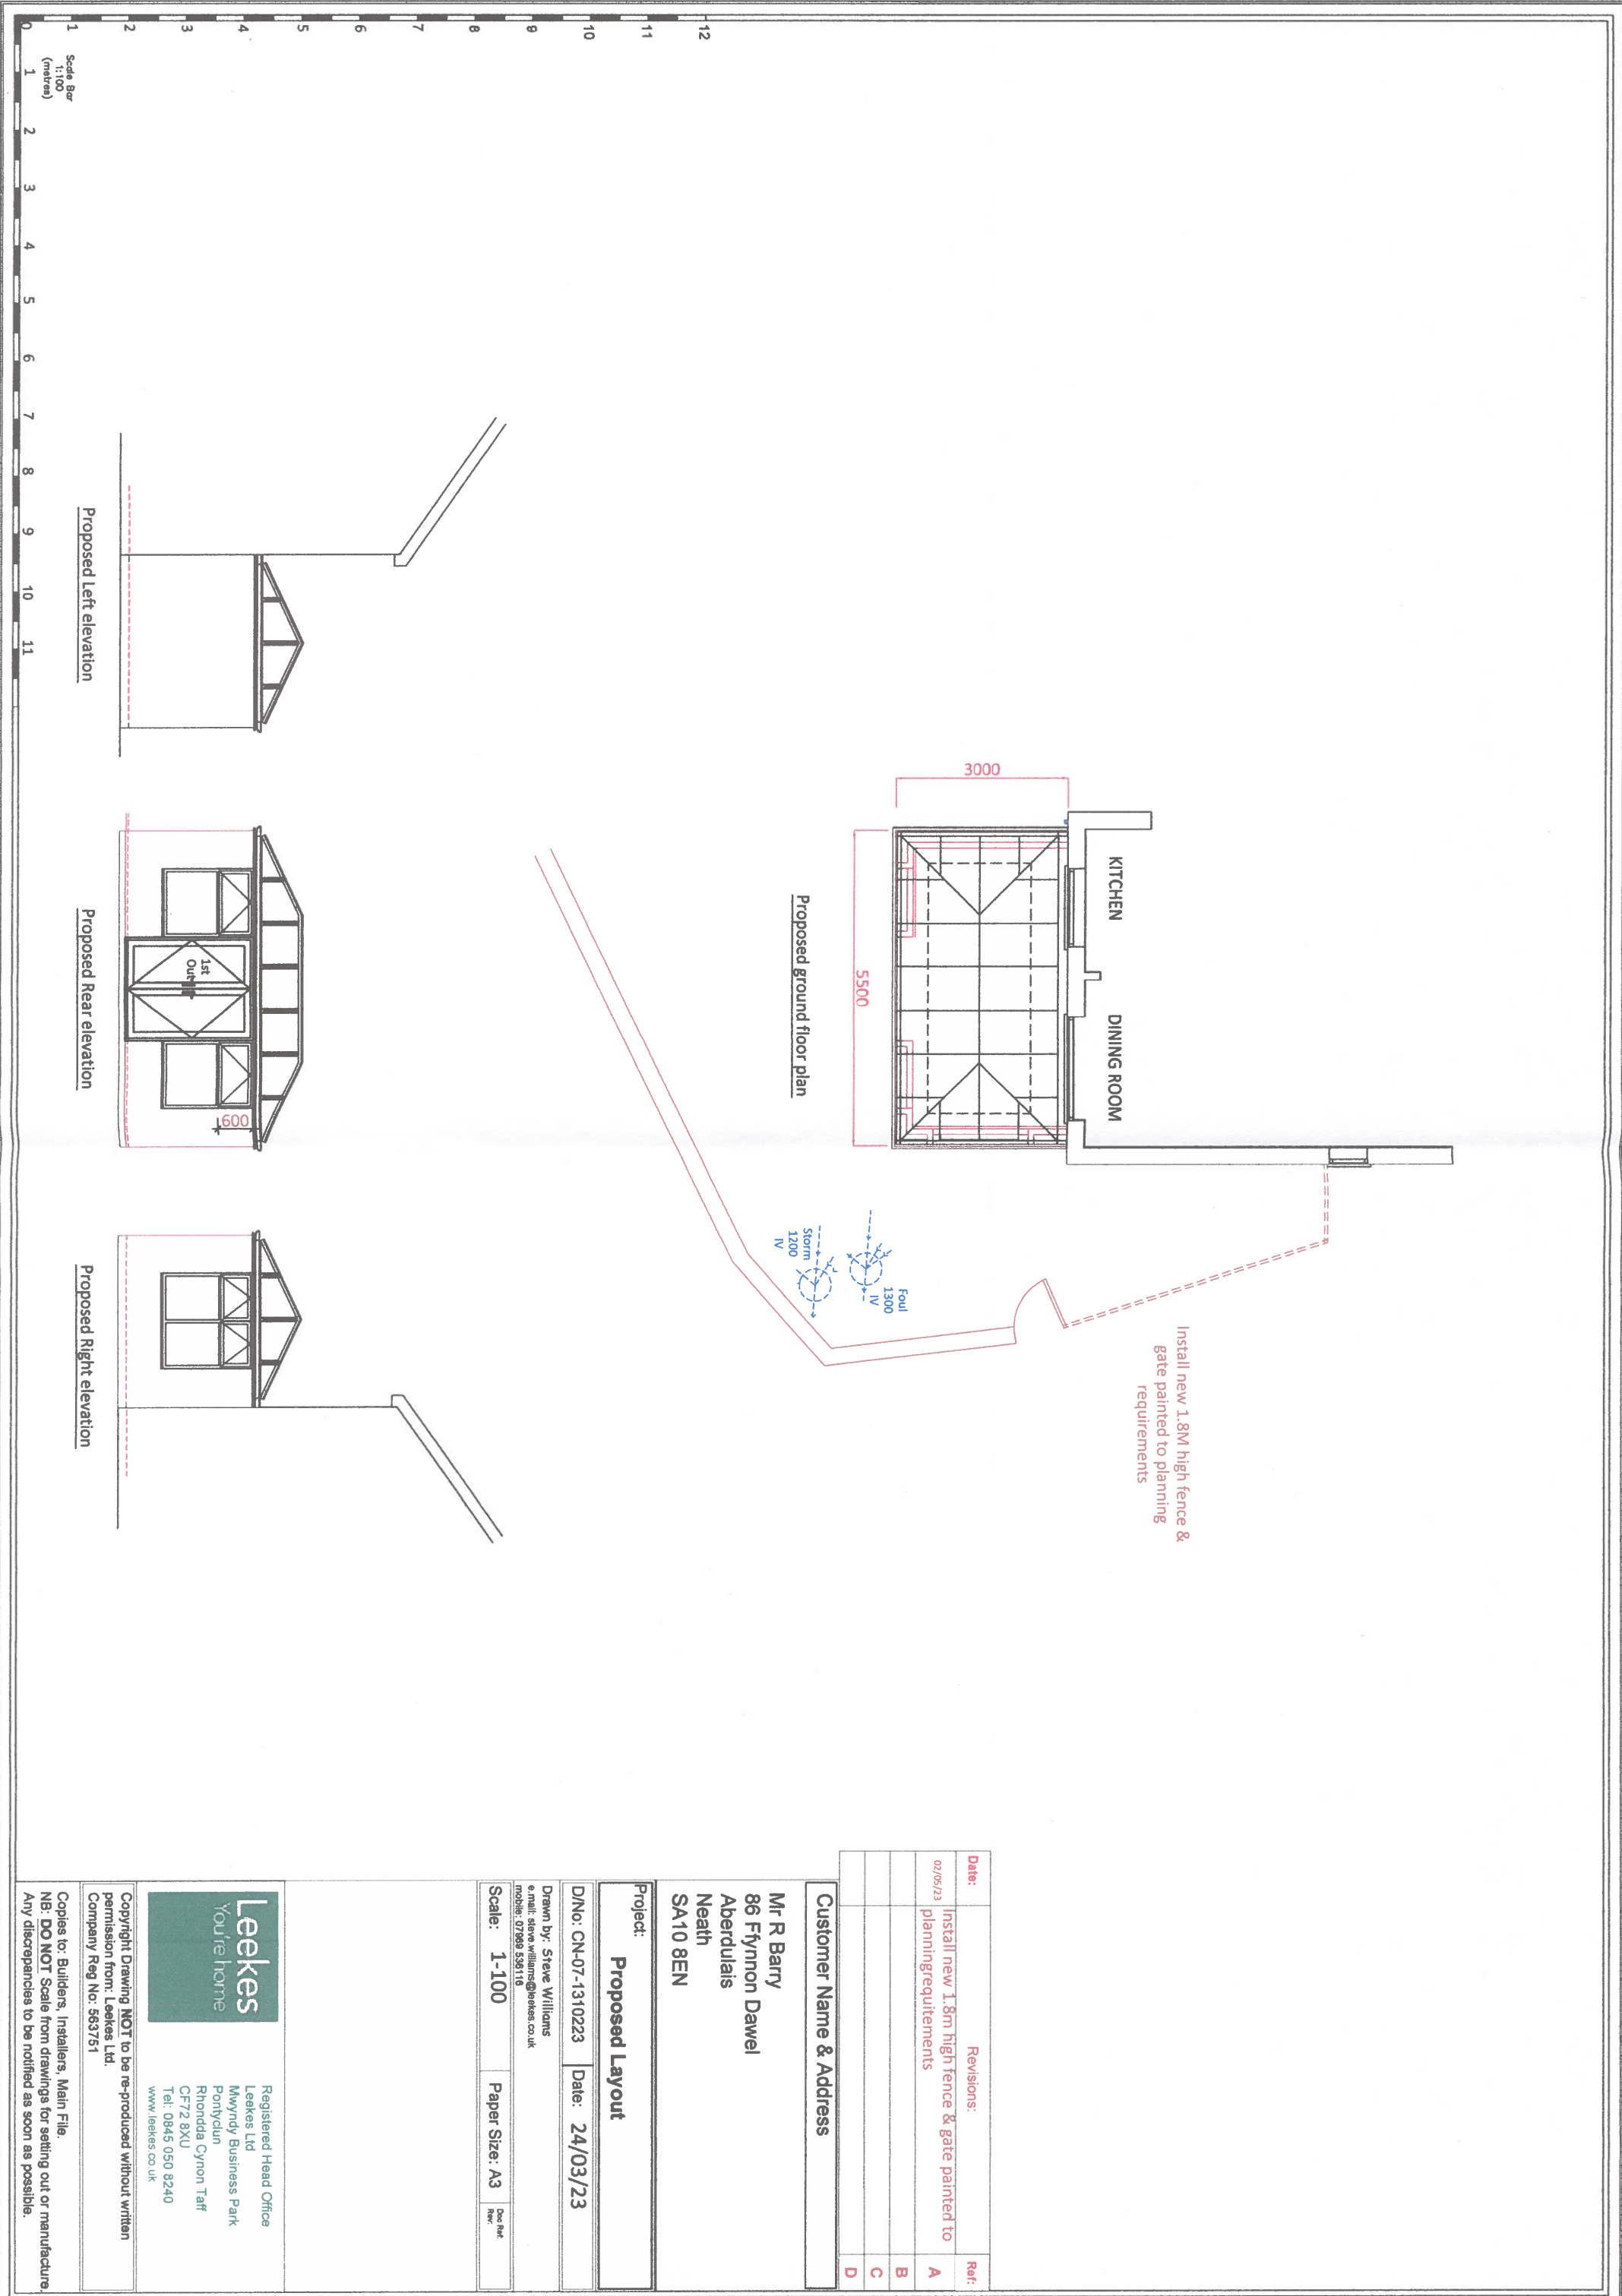

Date:	Revisions:	Ref:
02/05/23	Install new 1.8m high fence & gate painted to planning requirements	A
		B
		C
		D

Customer Name & Address

Mr R Barry
86 Ffynnon Dawel
Aberdulais
Neath
SA10 8EN

Project:
Proposed Layout

D/No: CN-07-1310223 Date: 24/03/23

Drawn by: Steve Williams e-mail: steve.williams@leekes.co.uk mobile: 07 893 558 119		
Scale: 1-100	Paper Size: A3	Doc Ref: Rev:

Leekes
You're home

Registered Head Office
Leekes Ltd
Mwyndy Business Park
Pontyclun
Rhonda Cynon Taff
CF72 8XU
Tel: 0845 050 8240
www.leekes.co.uk

Copyright Drawing NOT to be re-produced without written permission from: Leekes Ltd.
Company Reg No: 563751

Copies to: Builders, Installers, Main File.
NB: DO NOT Scale from drawings for setting out or manufacture.
Any discrepancies to be notified as soon as possible.