


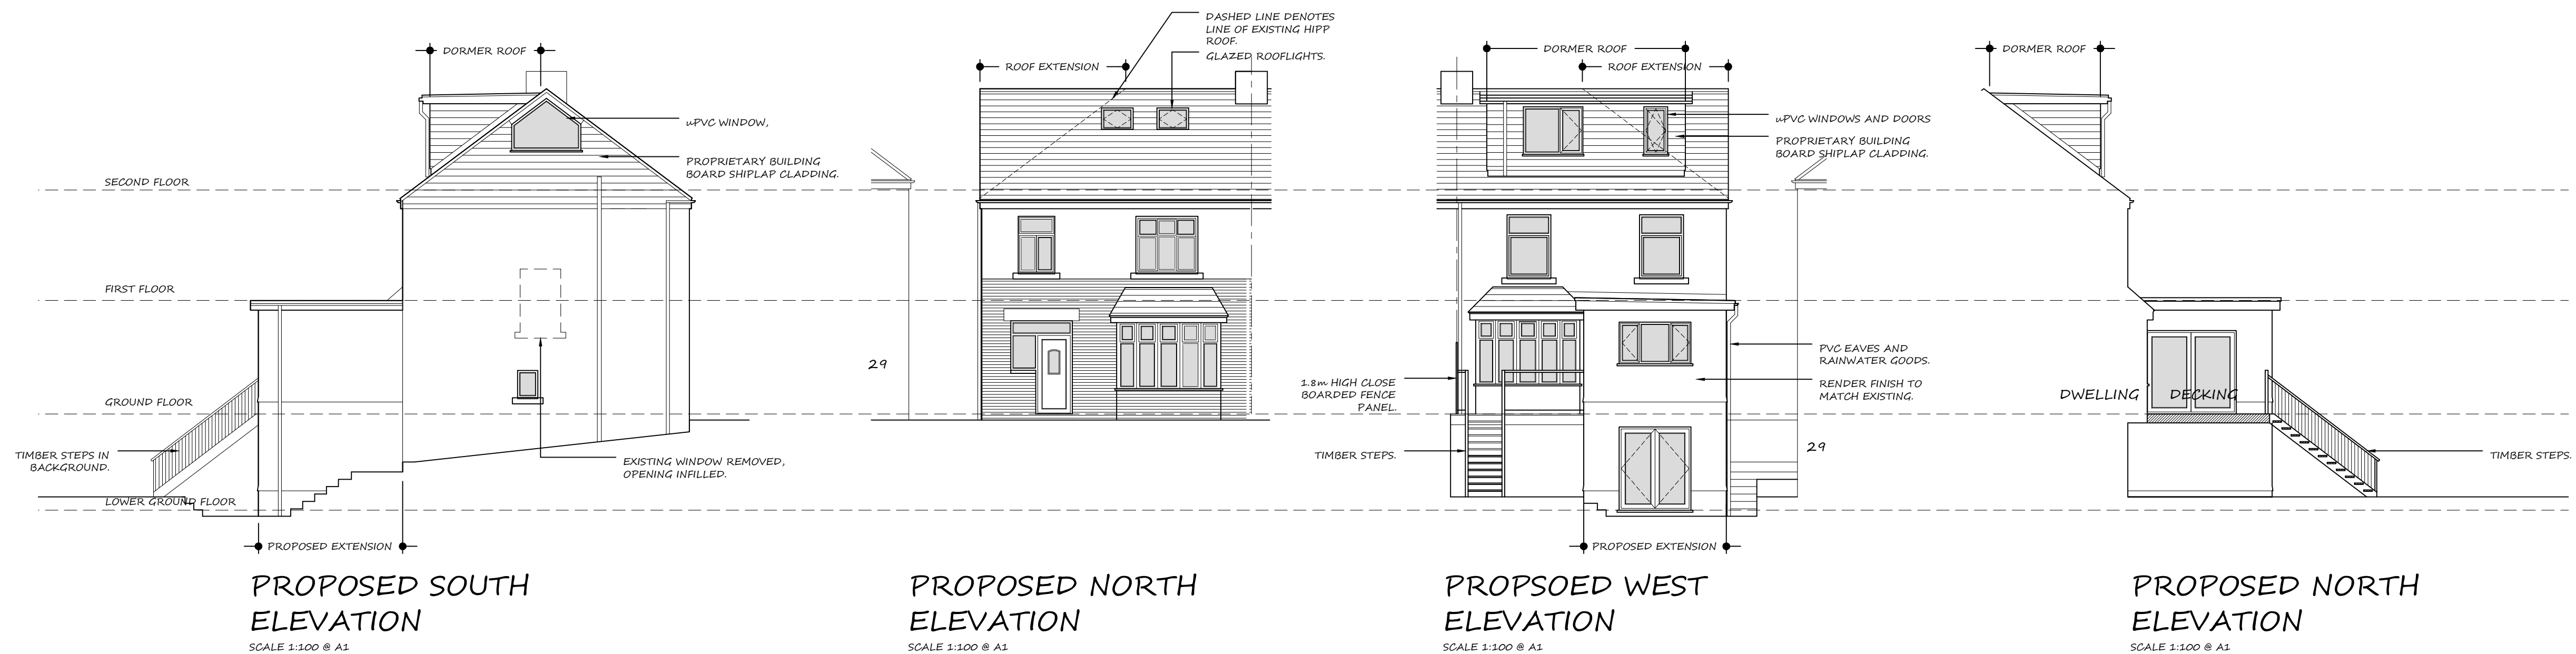

KITCHEN & LOWER GROUND FLOOR
EXTENSION & LOFT CONVERSION
31 PENTWYN BAGLAN ROAD, PORT
TALBOT, SA12 8EA
EXISTING AND PROPOSED
ELEVATIONS

APPLICANT: MR & MRS M HALL DWG: A02 A1 SHEET