


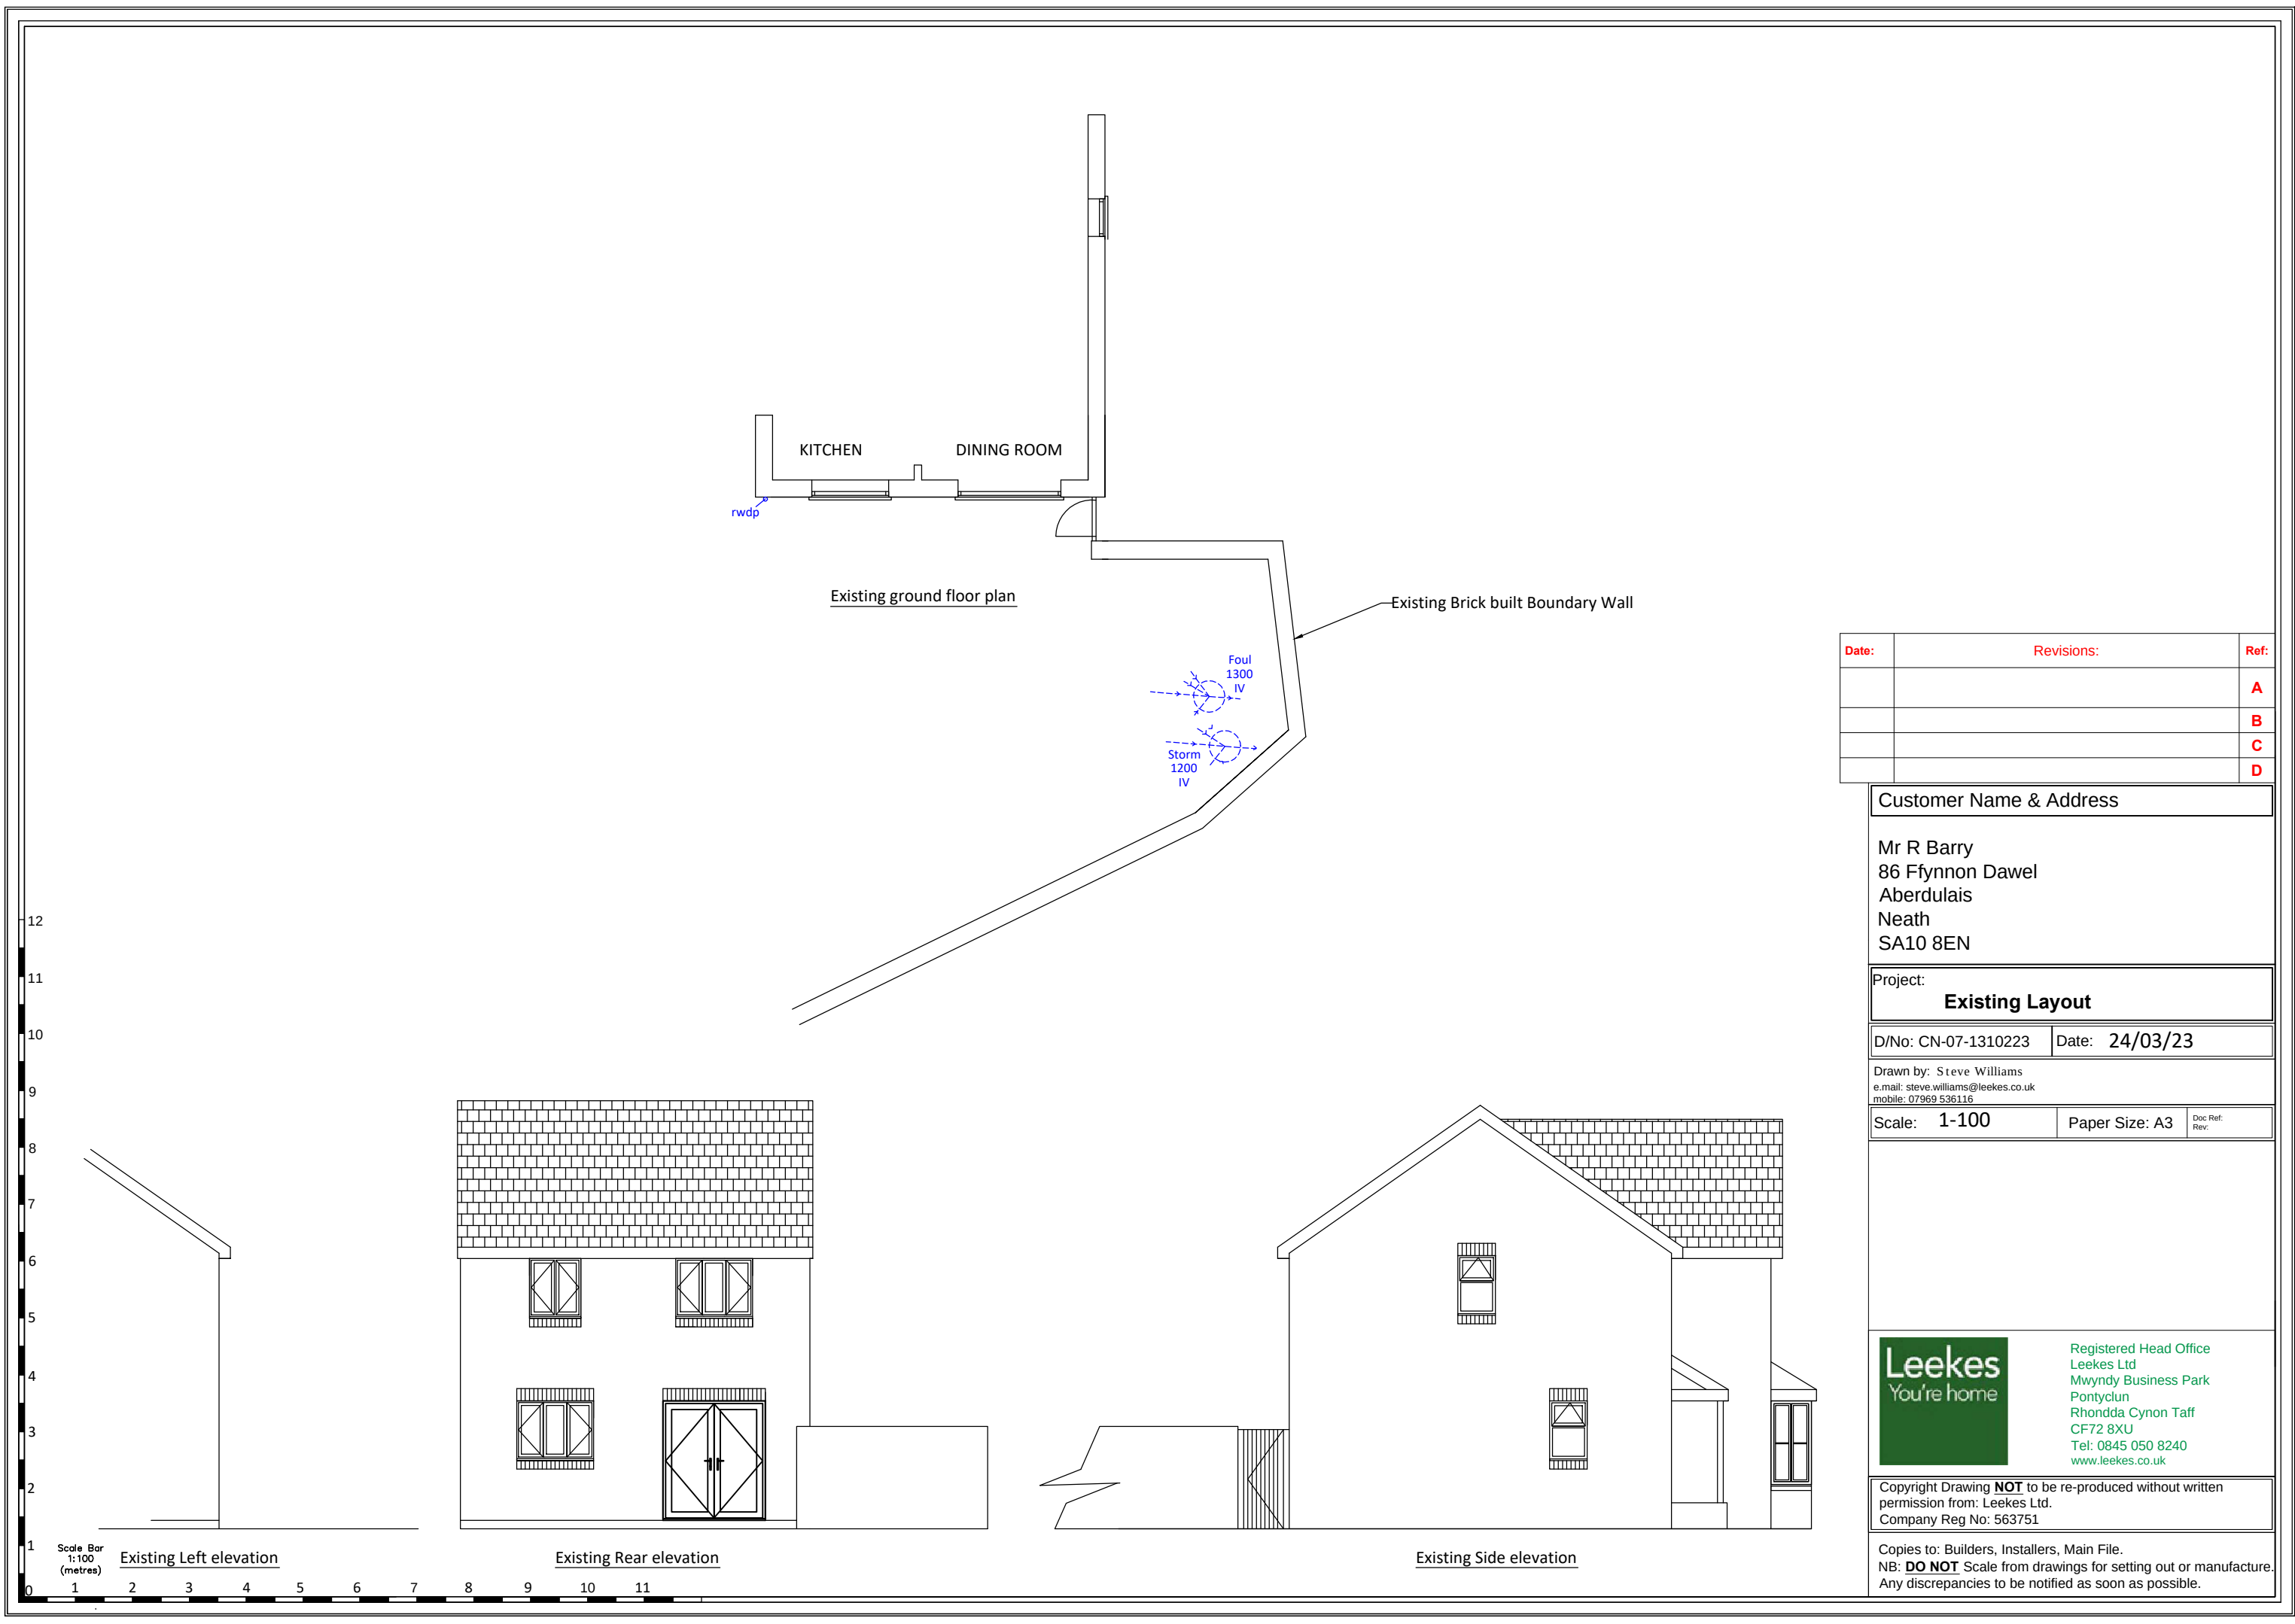

Date:	Revisions:	Ref:
		A
		B
		C
		D

Customer Name & Address

Mr R Barry
86 Ffynnon Dawel
Aberdulais
Neath
SA10 8EN

Project:
Existing Layout

D/No: CN-07-1310223 Date: 24/03/23

Drawn by: Steve Williams
e.mail: steve.williams@leekes.co.uk
mobile: 07969 536116

Scale: 1-100 Paper Size: A3 Doc Ref: Rev:



Registered Head Office
Leekes Ltd
Mwyndy Business Park
Pontyclun
Rhondda Cynon Taff
CF72 8XU
Tel: 0845 050 8240
www.leekes.co.uk

Copyright Drawing **NOT** to be re-produced without written permission from: Leekes Ltd.
Company Reg No: 563751

Copies to: Builders, Installers, Main File.
NB: **DO NOT** Scale from drawings for setting out or manufacture.
Any discrepancies to be notified as soon as possible.