


Heol Crwys, Cwmavon Port Talbot

Tree Constraints Plan

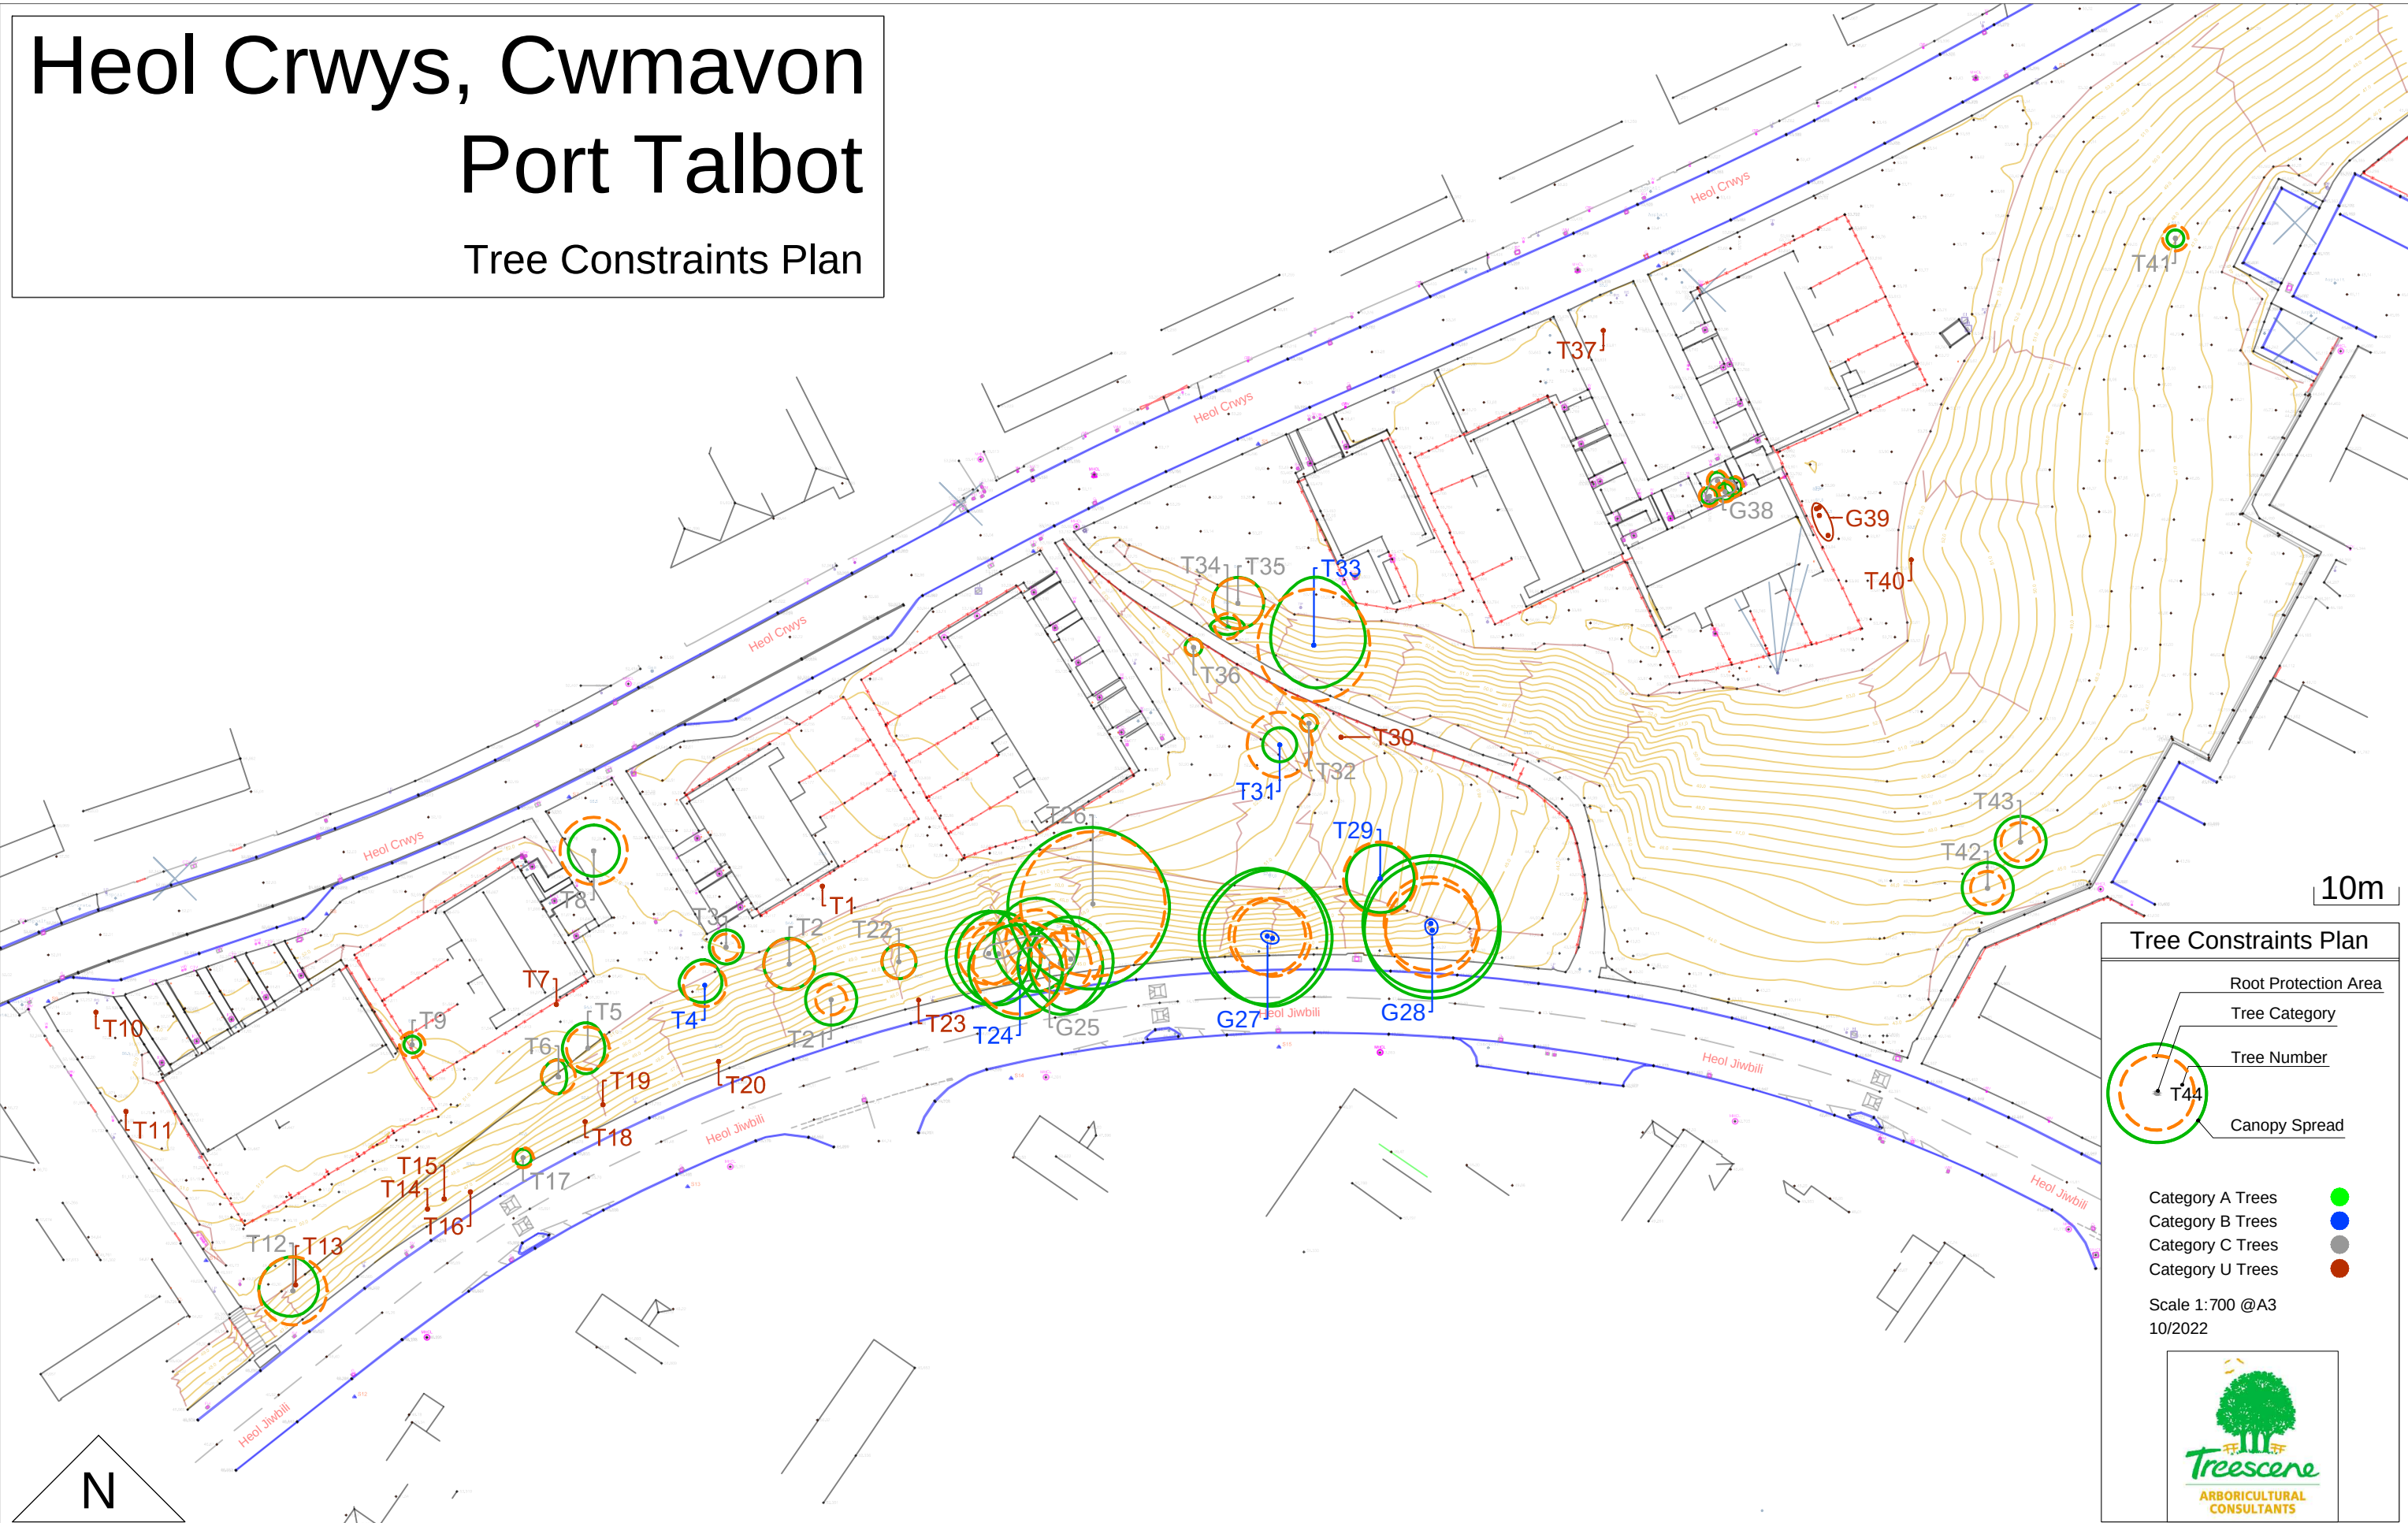

Tree Constraints Plan


- Root Protection Area
- Tree Category
- Tree Number
- Canopy Spread

Category A Trees
Category B Trees
Category C Trees
Category U Trees

Scale 1:700 @A3
10/2022

Heol Crwys, Cwmavon Port Talbot

Tree Constraints Plan

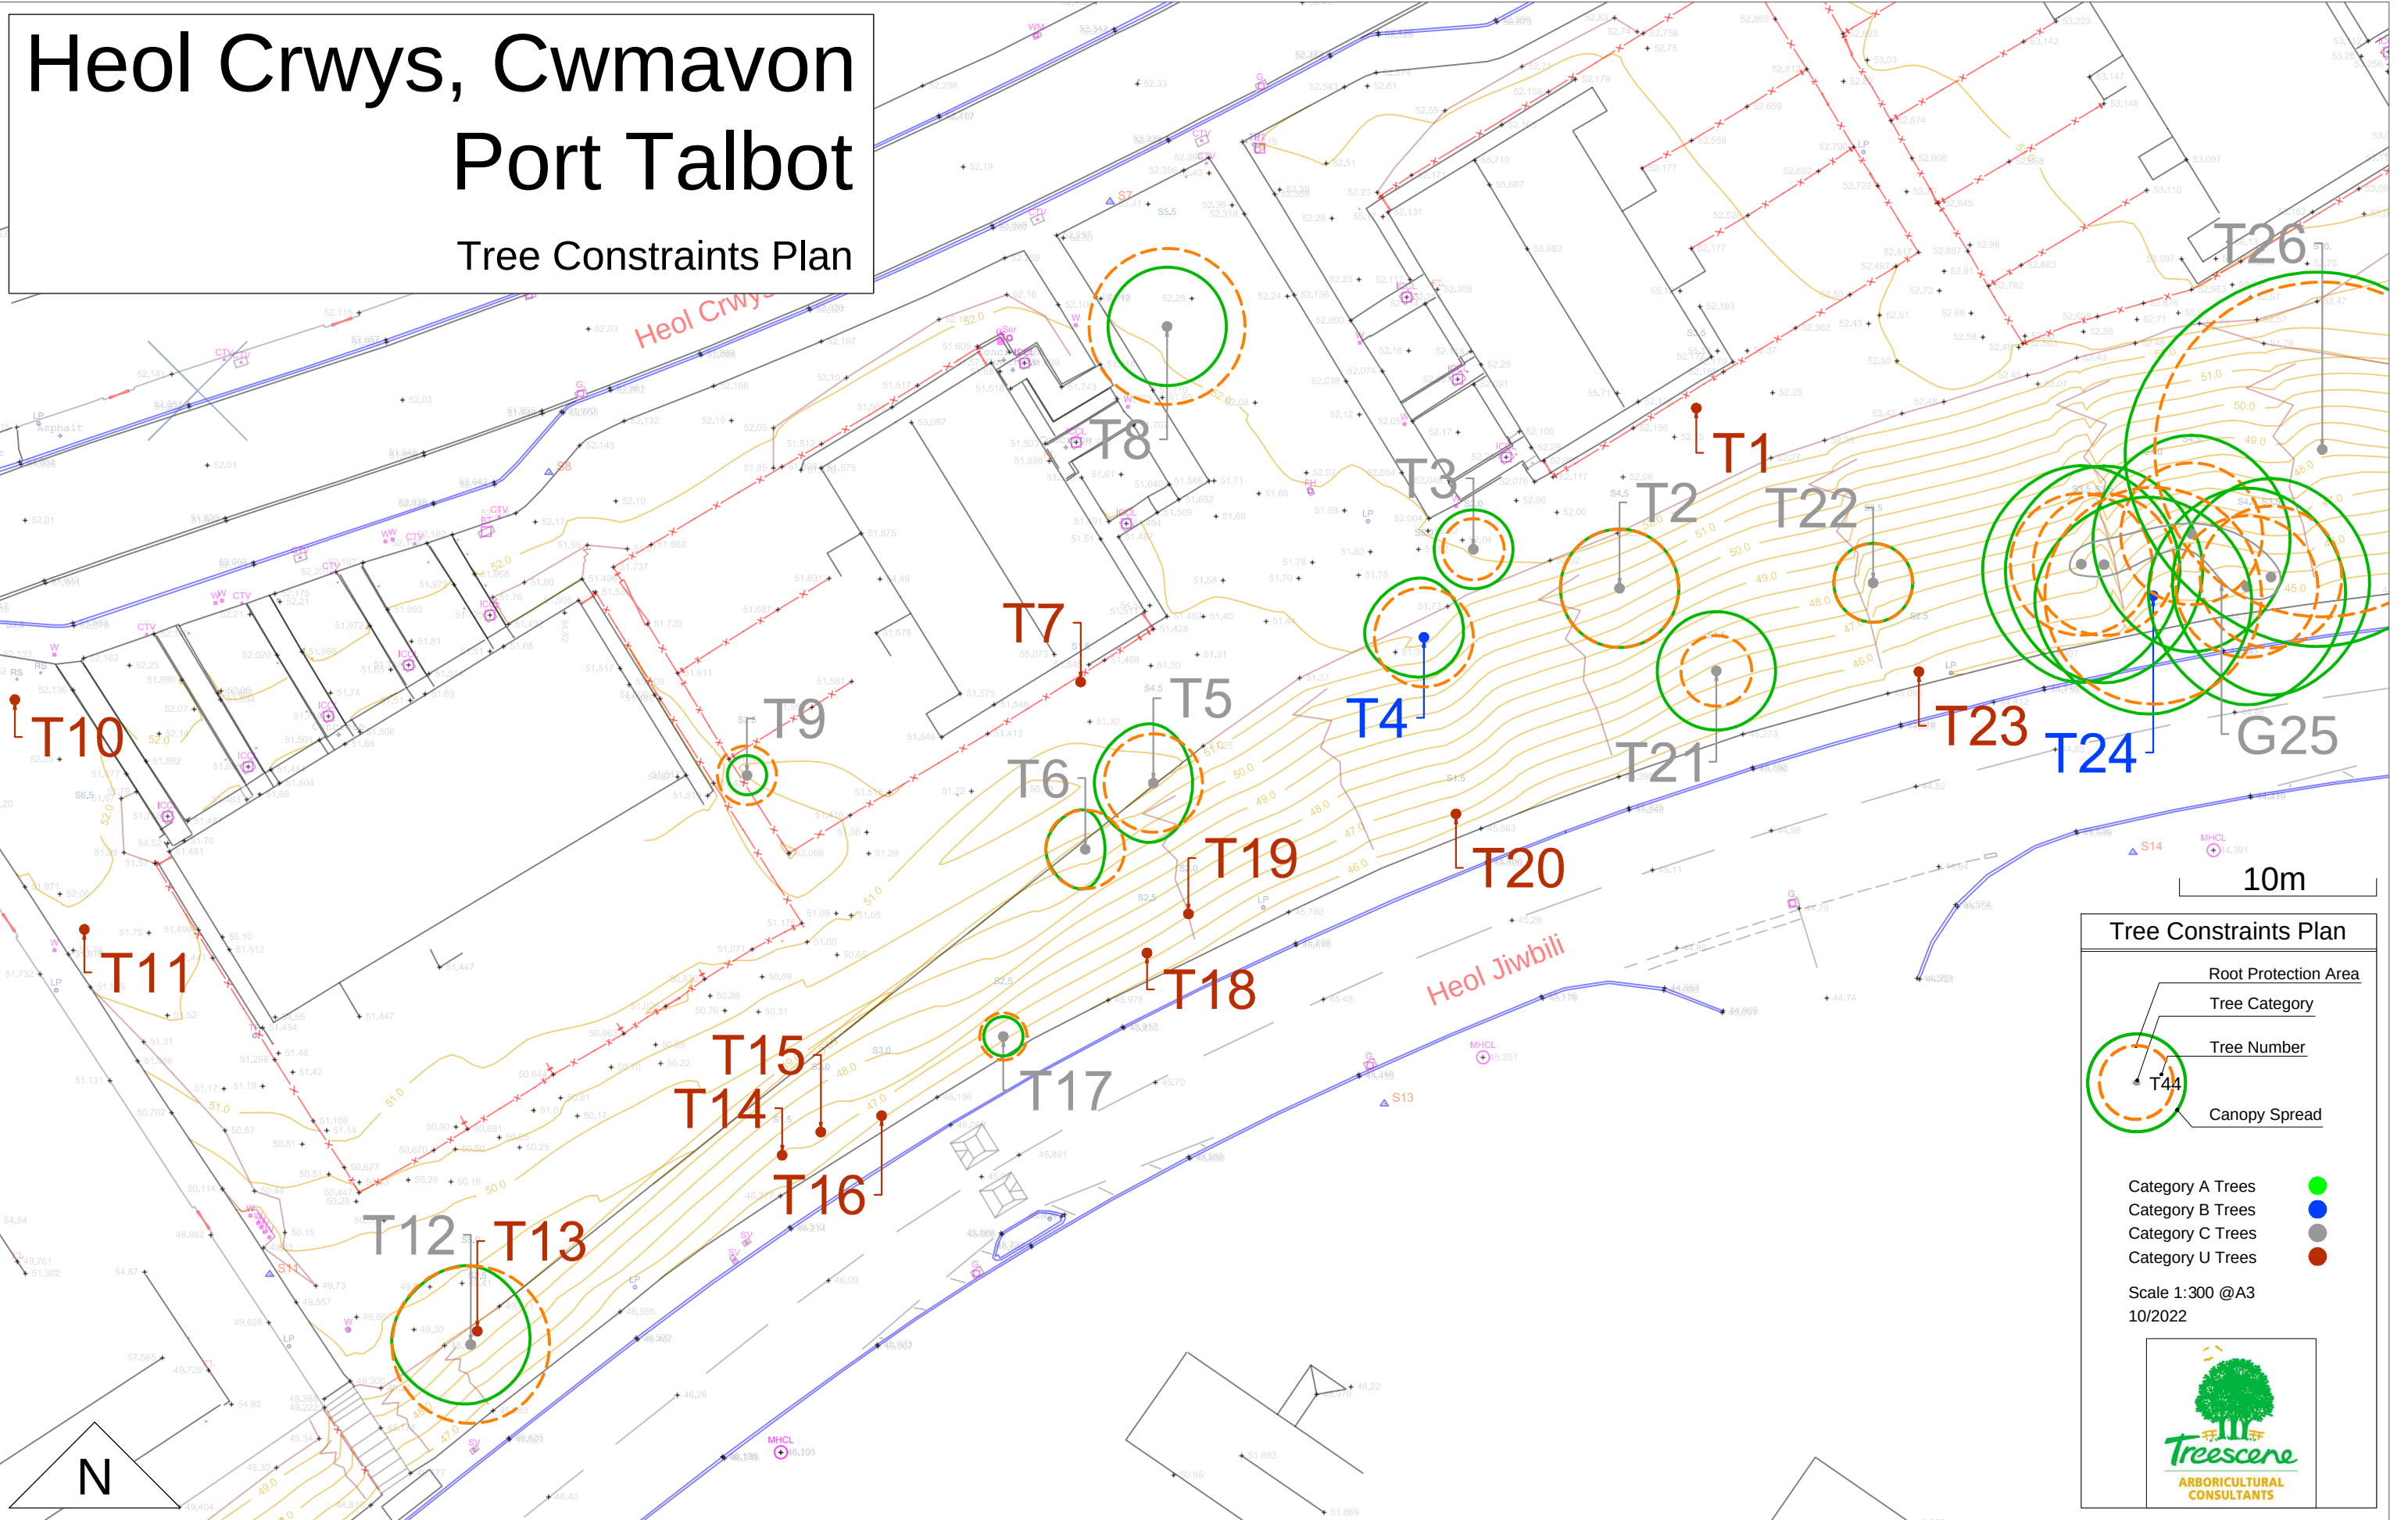

Tree Constraints Plan

Root Protection Area
Tree Category
Tree Number
Canopy Spread


Category A Trees
Category B Trees
Category C Trees
Category U Trees

Scale 1:300 @A3
10/2022



Heol Crwys, Cwmavon Port Talbot


Tree Constraints Plan

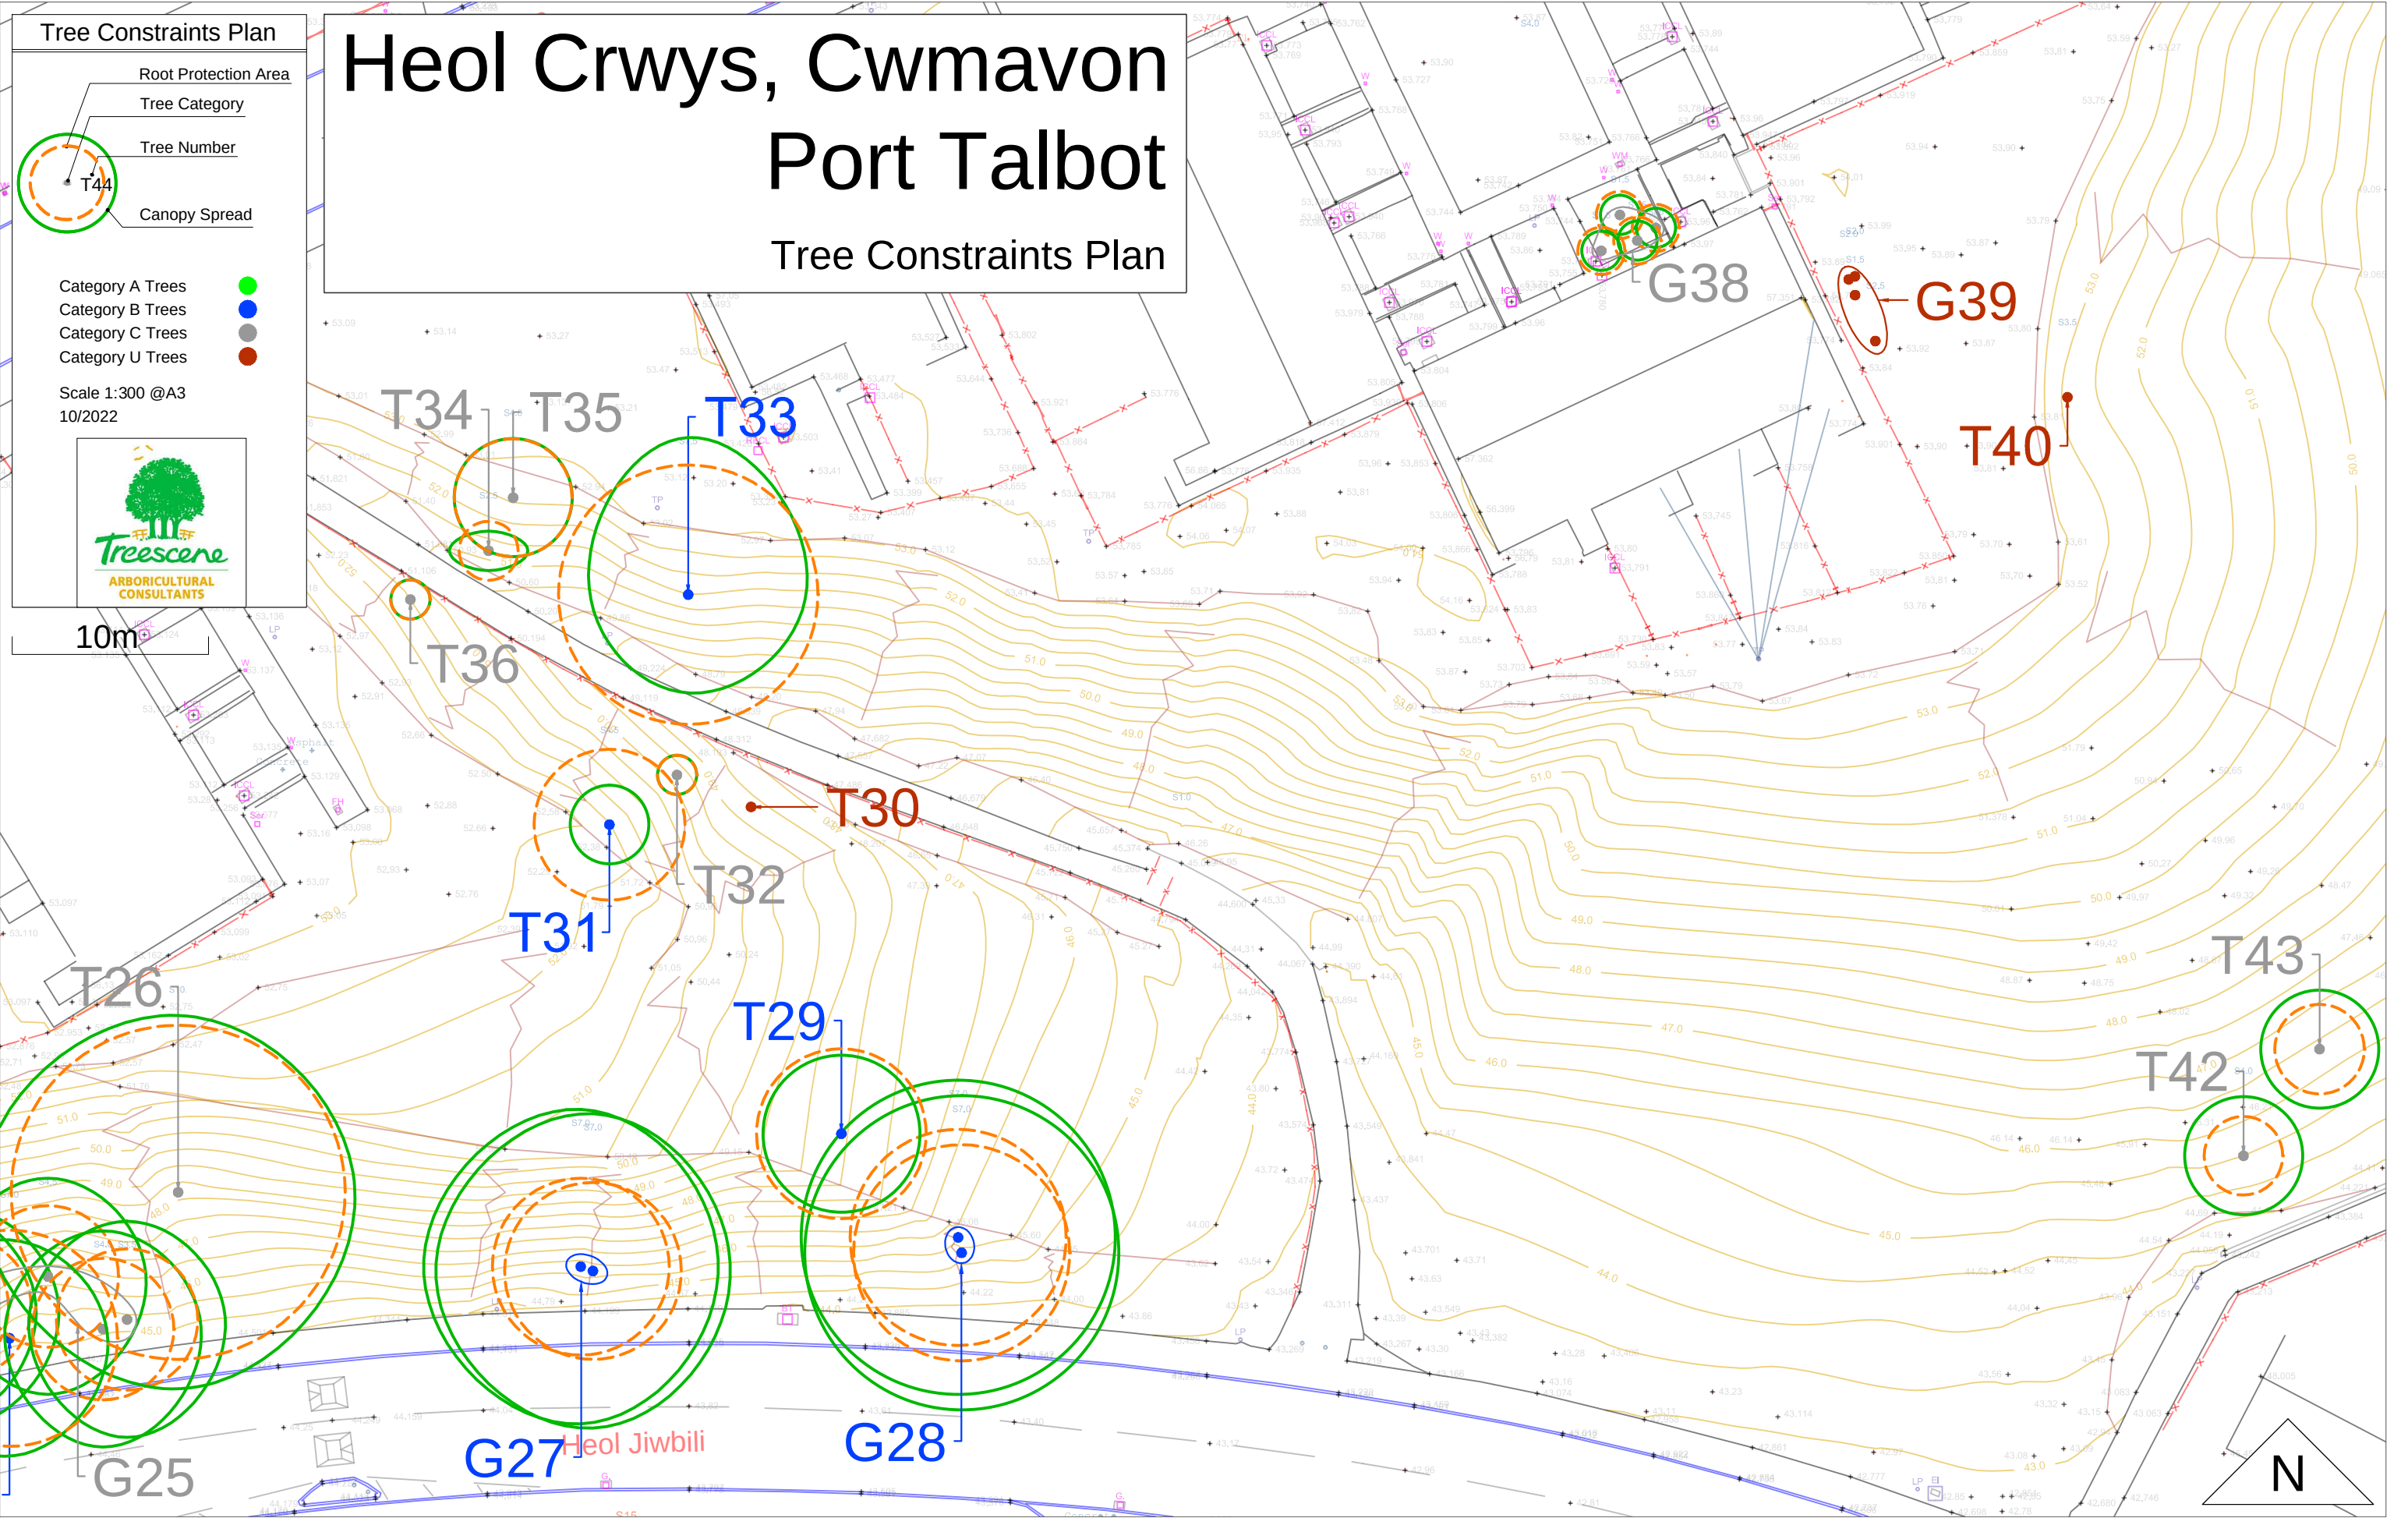

Heol Crwys, Cwmavon

Port Talbot

Tree Constraints Plan

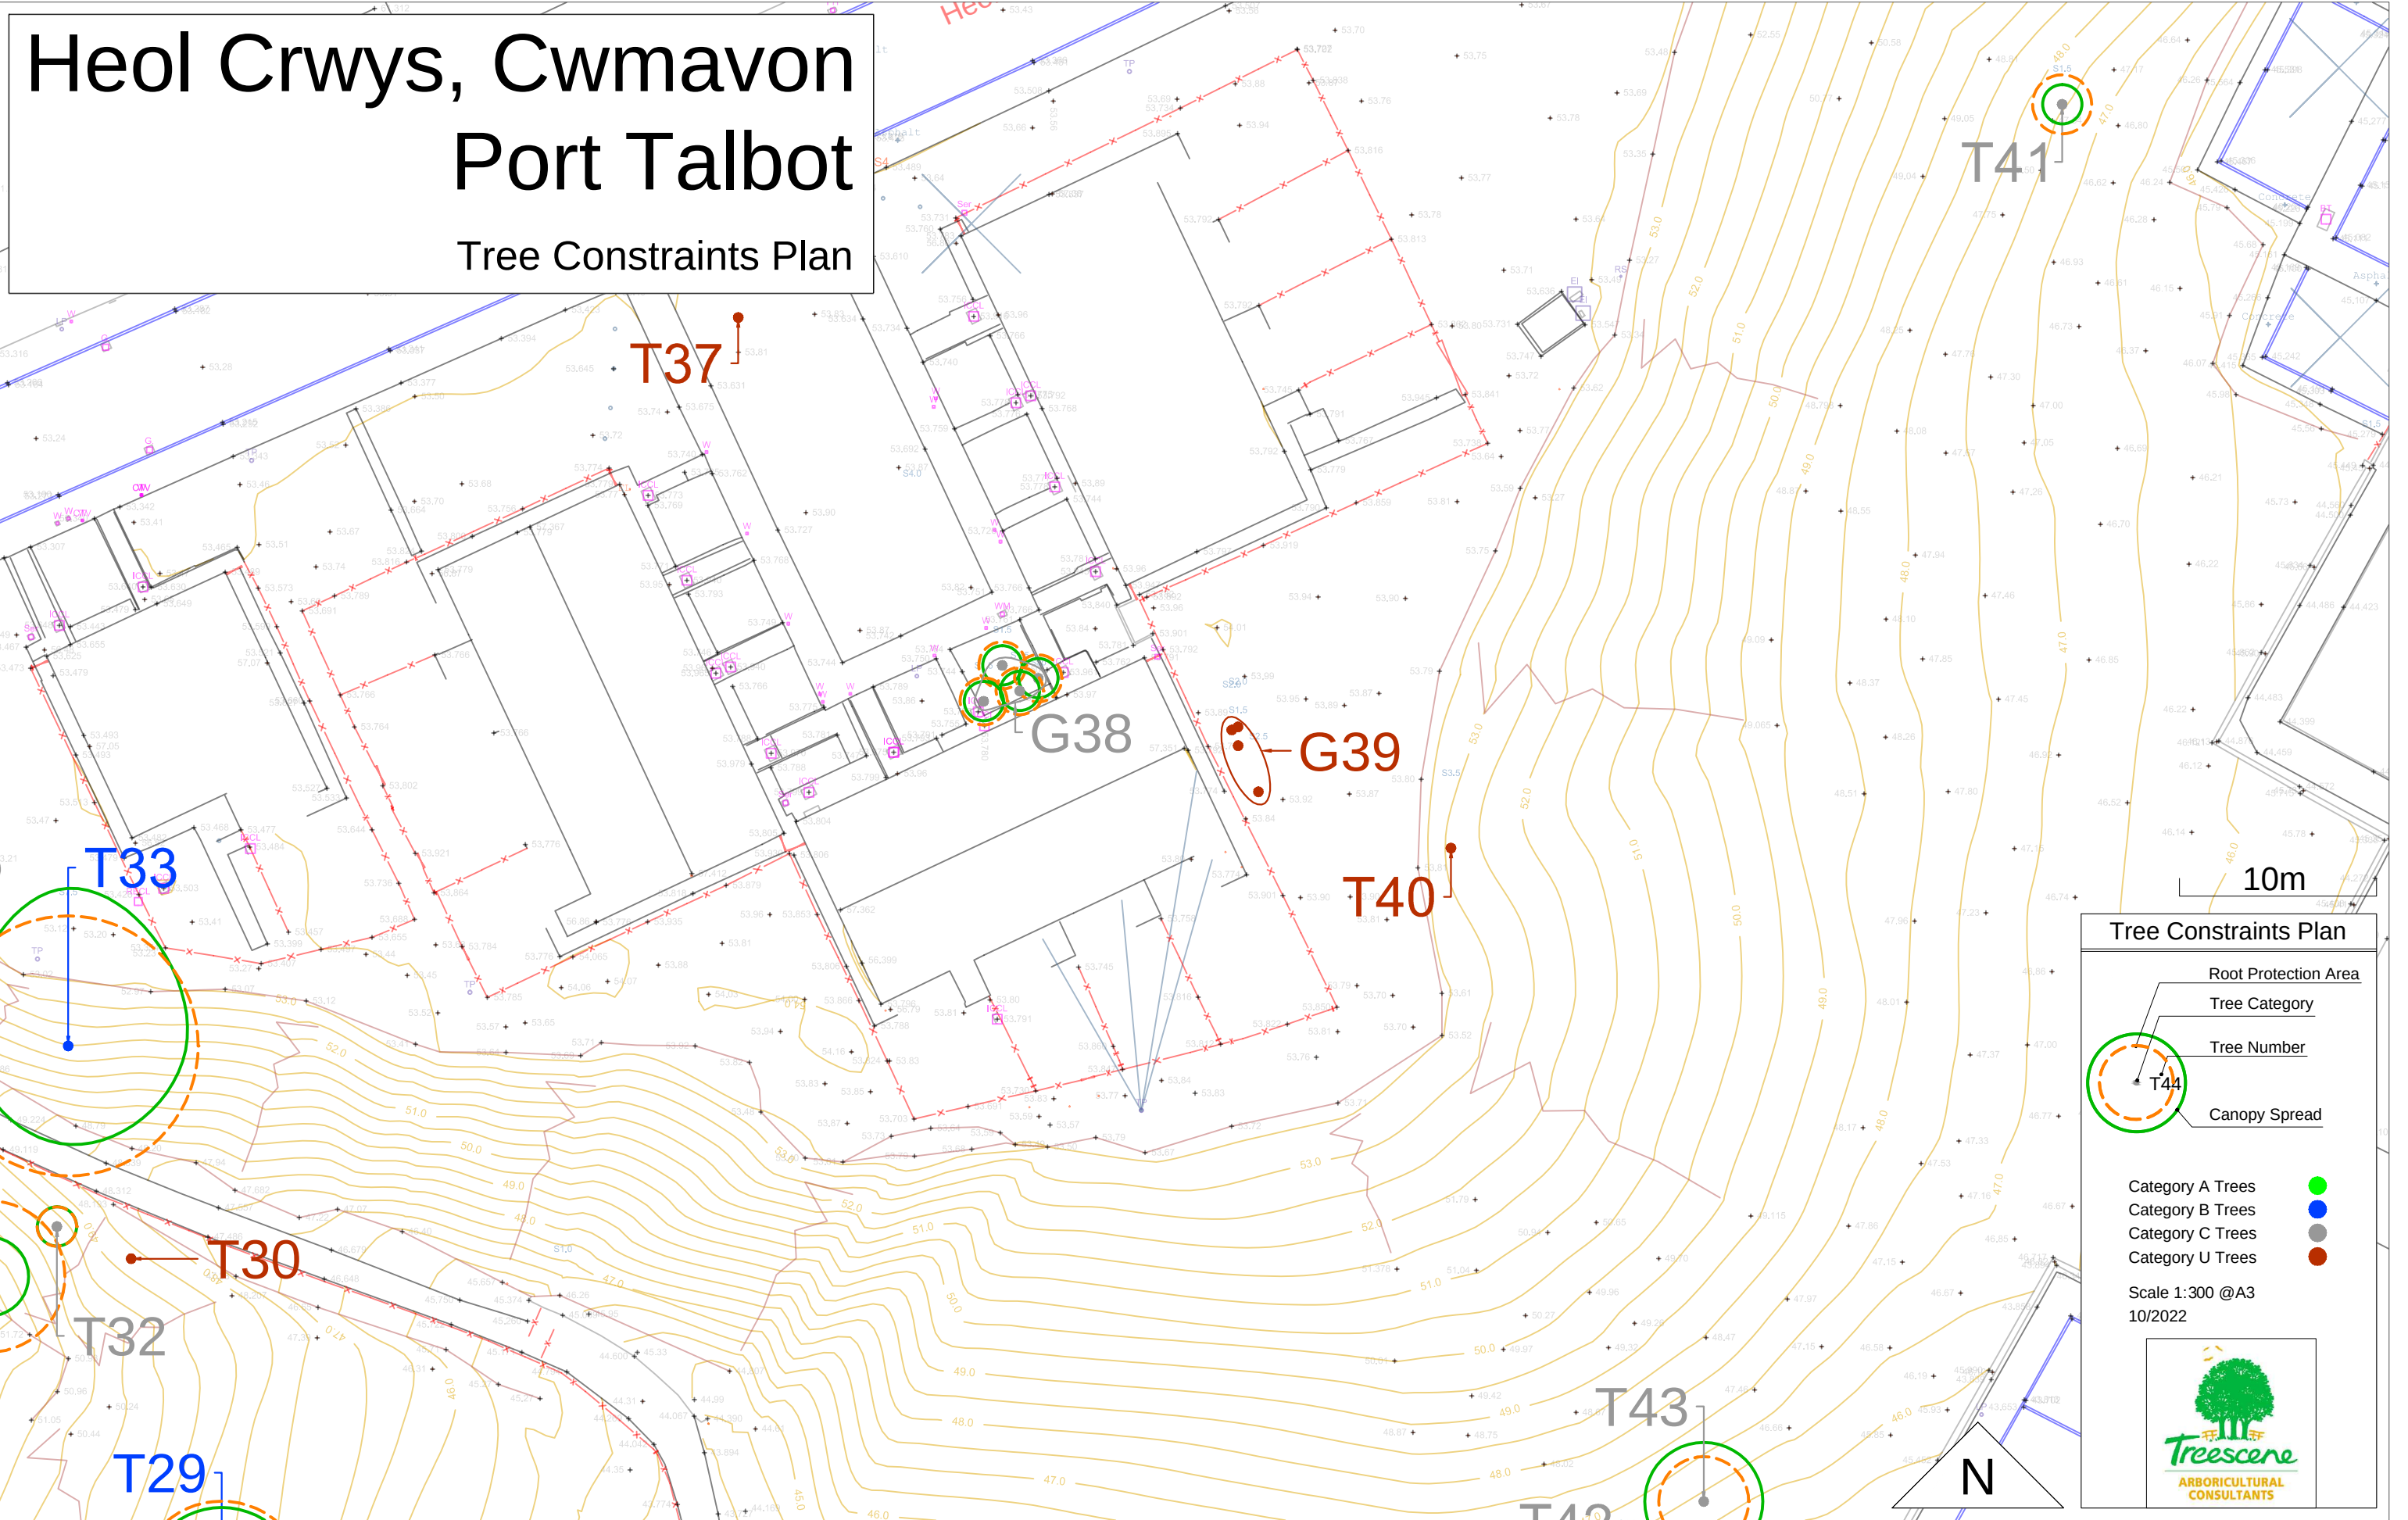

Tree Constraints Plan

- Root Protection Area
- Tree Category
- Tree Number
- Canopy Spread

Category A Trees
Category B Trees
Category C Trees
Category U Trees

Scale 1:300 @A3
10/2022