


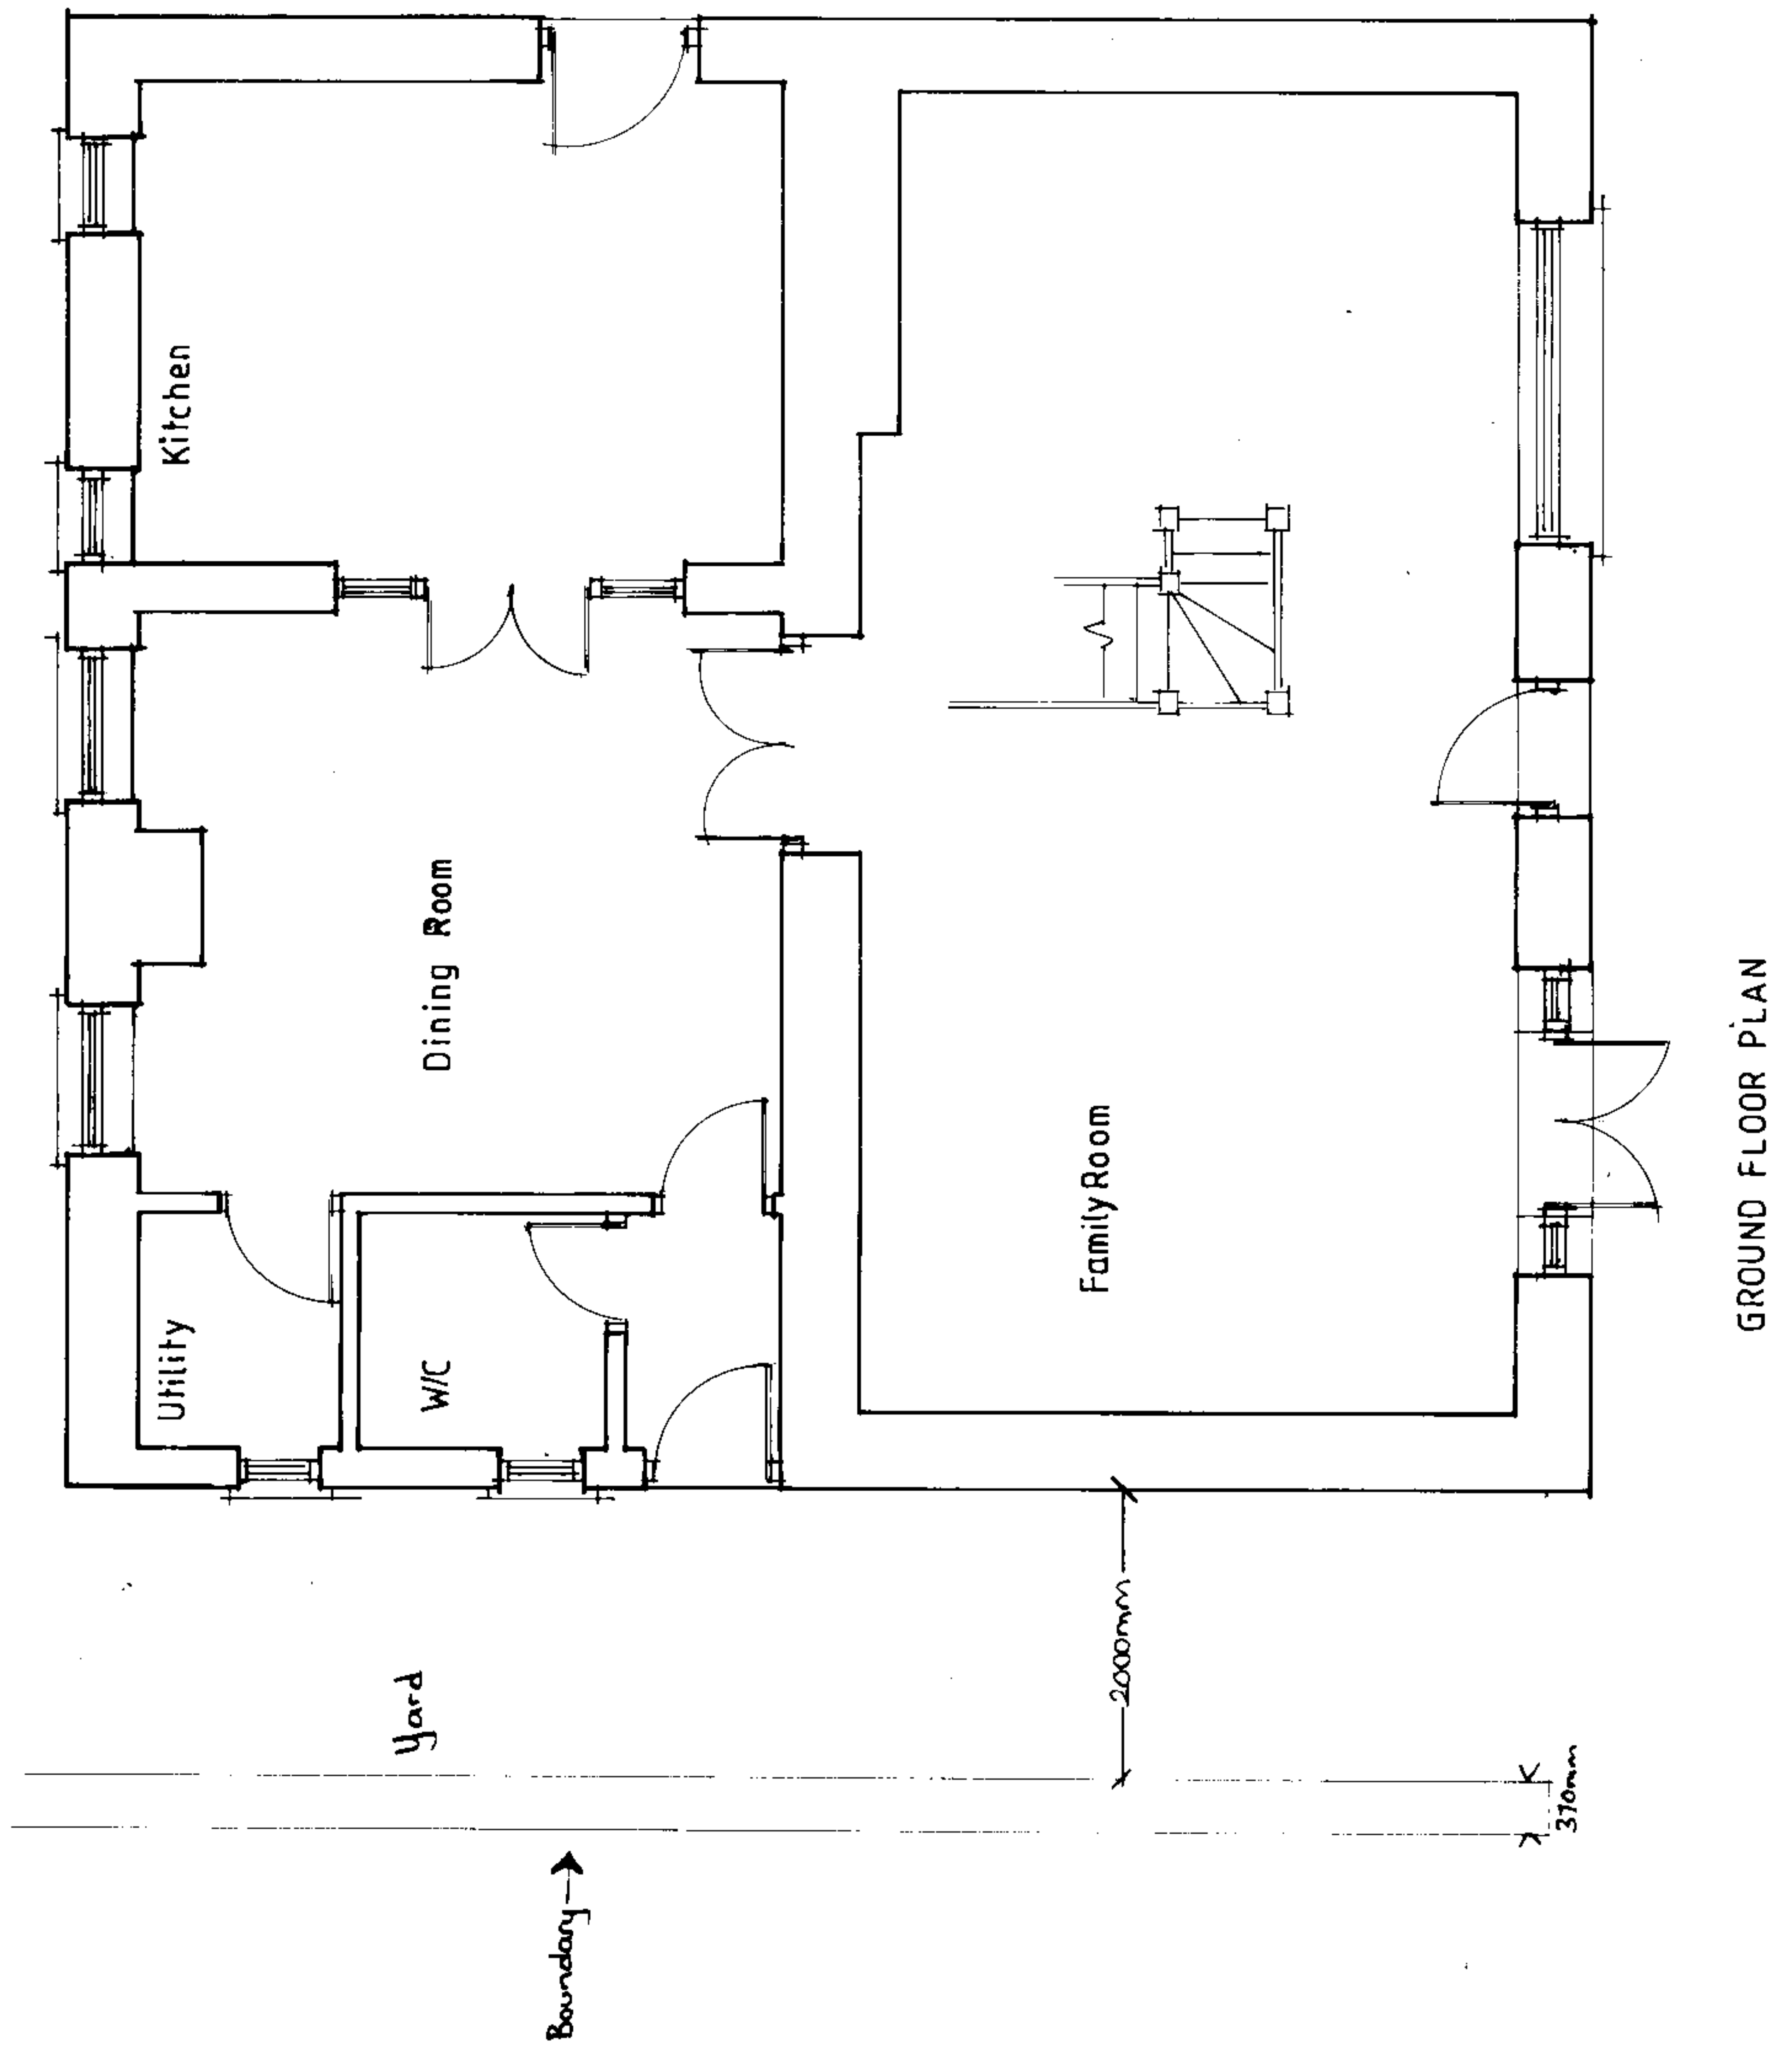

Highway

Fine Line Architectural Services Ltd. 30 Pond Mawr Garth Maesteg Bridgend CF34 0SX Tel: 01656 732042 Email: fineline248@gmail.com		Client Mr P Rogers	
		Project 26 Villiers Road, Blaengwynfi	
		Drawing Title Existing Ground Floor	
Date March 2023.		Scale 1:50	Drawing No. 26 VilliersRd/WD/01