




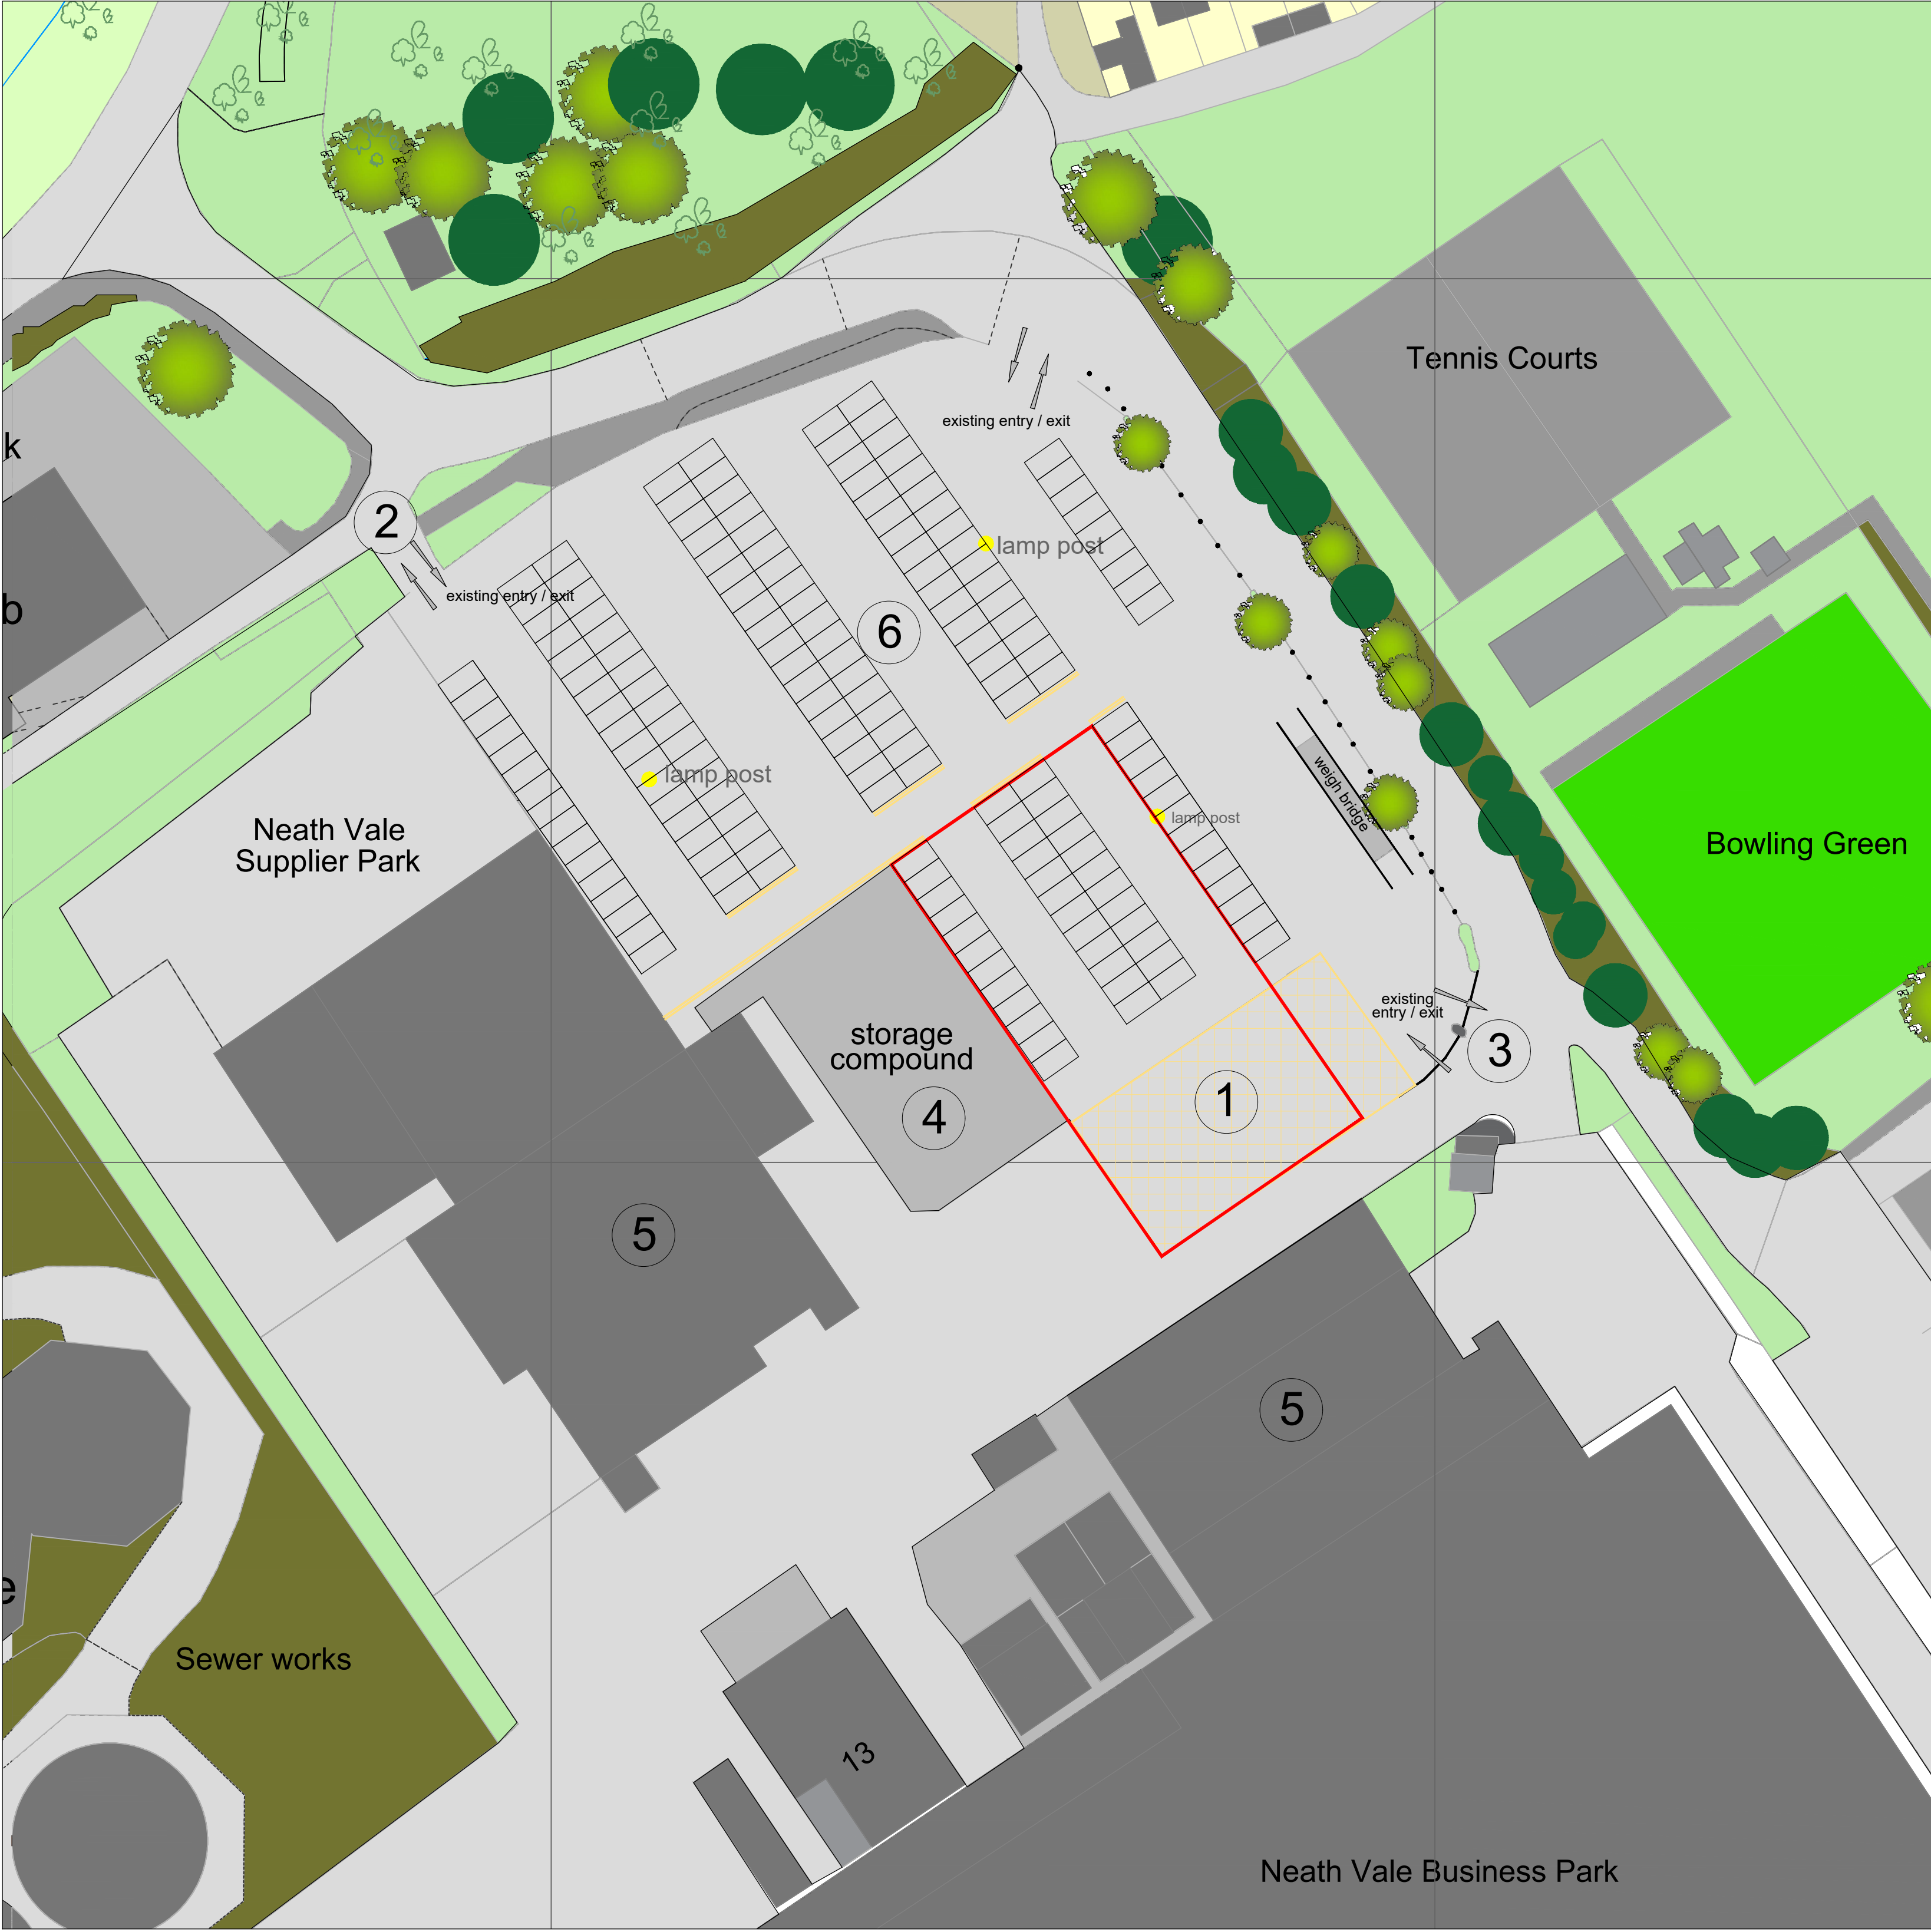

EXISTING SITE LOCATION PLAN
SCALE: 1:500

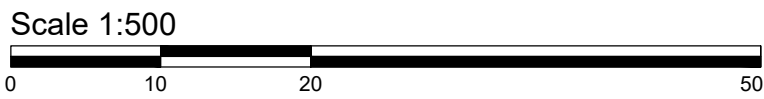

EXISTING SITE LOCATION PLAN
SCALE: 1:1250

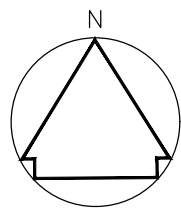

- 1 Existing segregated Storage yard
- 2 Existing Multiple site Entrances
- 3 Principle / Historic site entrance
- 4 Existing storage yard - secure racking and fenced
- 5 Existing buildings industrial
- 6 Existing gravel / tarmacadam parking area. Layout drawn from historic photographs - white lining is faded and no longer visible on-site

REV:	DESCRIPTION:	BY:	DATE:
PRE APP SUBMISSION			

HAFOD DESIGN LTD
Architectural Services

Hafod Design Ltd
07830 294758
craig@hafoddesign.co.uk
www.hafoddesign.co.uk

CLIENT:

LOCKSPOT SELF STORAGE
Unit 1 LLANELLI GATE BUSINESS PARK
DAFEN
LLANELLI

lockspot

SITE: Rheola Enterprise Park, Resolven			
TITLE: EXISTING SITE LOCATION PLAN			
SCALE AT A1: 1:1250 / 1:500	DATE: 11.01.23	DRAWN: CW	CHECKED: CW
PROJECT NO: haf_151	DRAWING NO: 151_SP01	REVISION: -	