


Superseded

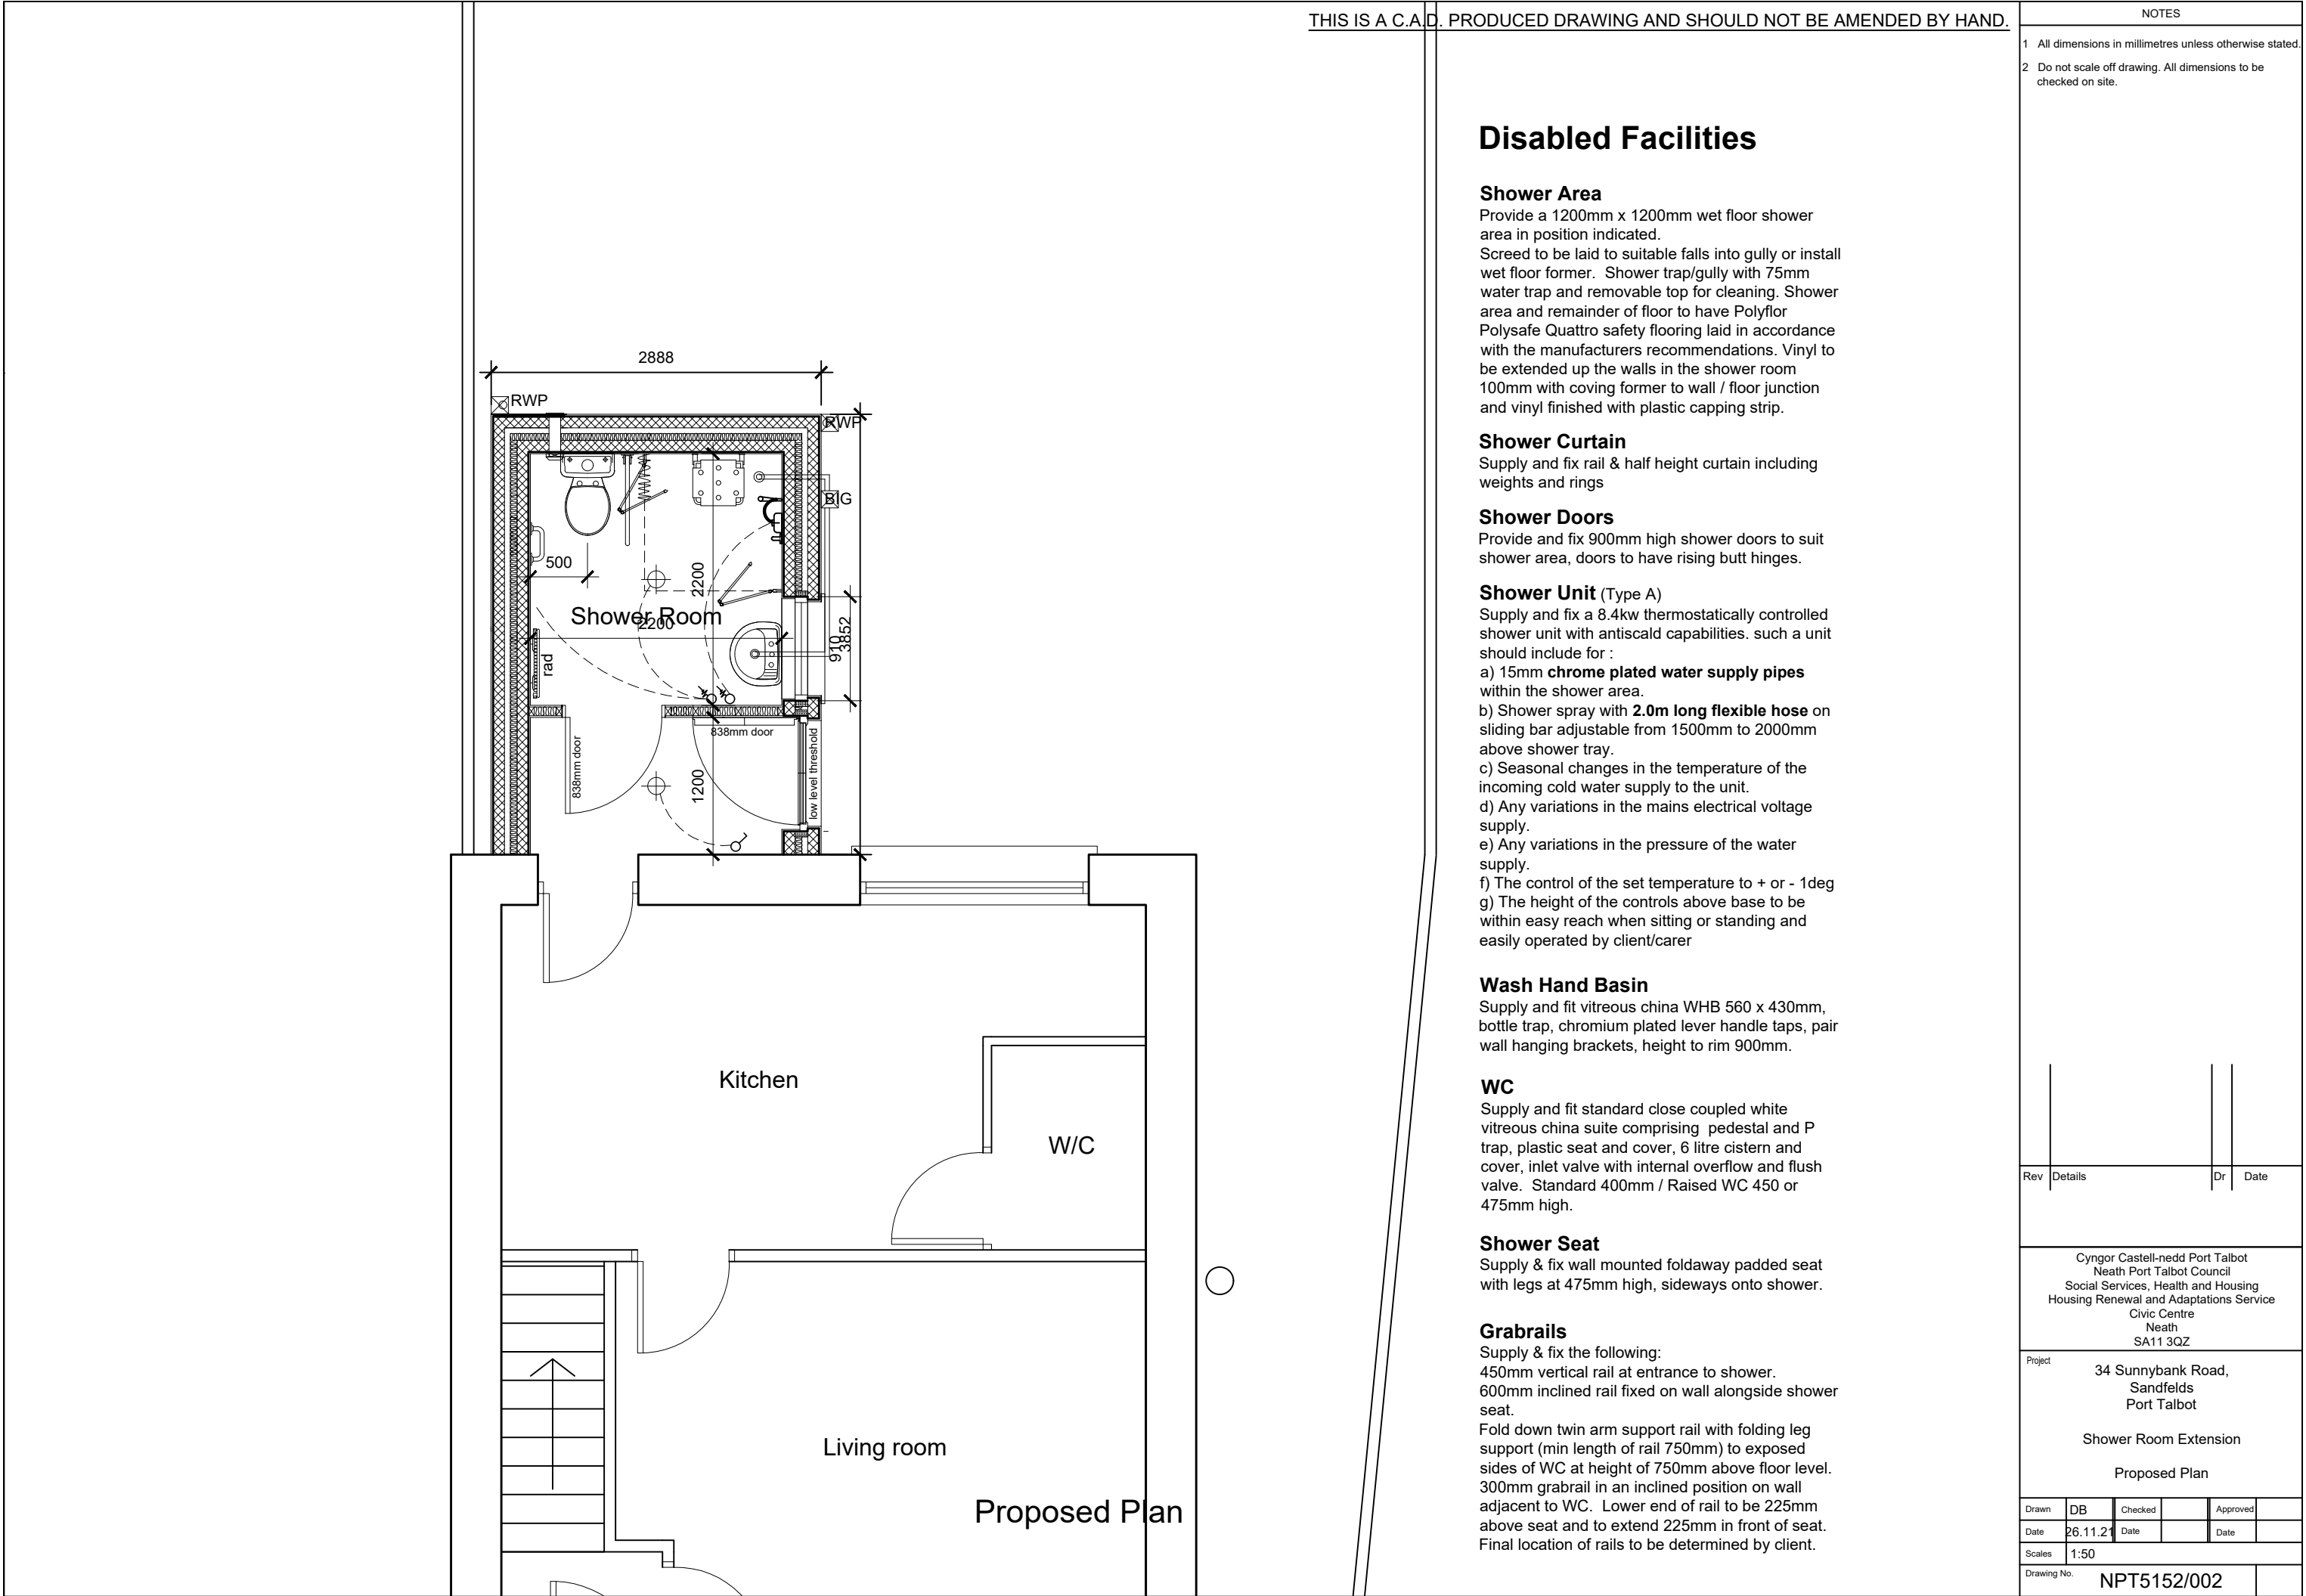

NOTES				
1	All dimensions in millimetres unless otherwise stated.			
2	Do not scale off drawing. All dimensions to be checked on site.			

Rev	Details	Dr	Date

Cyngor Castell-nedd Port Talbot
Neath Port Talbot Council
Social Services, Health and Housing
Housing Renewal and Adaptations Service
Civic Centre
Neath
SA11 3QZ

Project 34 Sunnybank Road,
Sandfelds
Port Talbot

Shower Room Extension

Proposed Plan

Drawn	DB	Checked		Approved	
Date	26.11.21	Date		Date	
Scales	1:50				
Drawing No.	NPT5152/002				