



TYPICAL MESH FENCE SYSTEM DOUBLE AND SINGLE LEAF GATES PLAN

SCALE 1:20

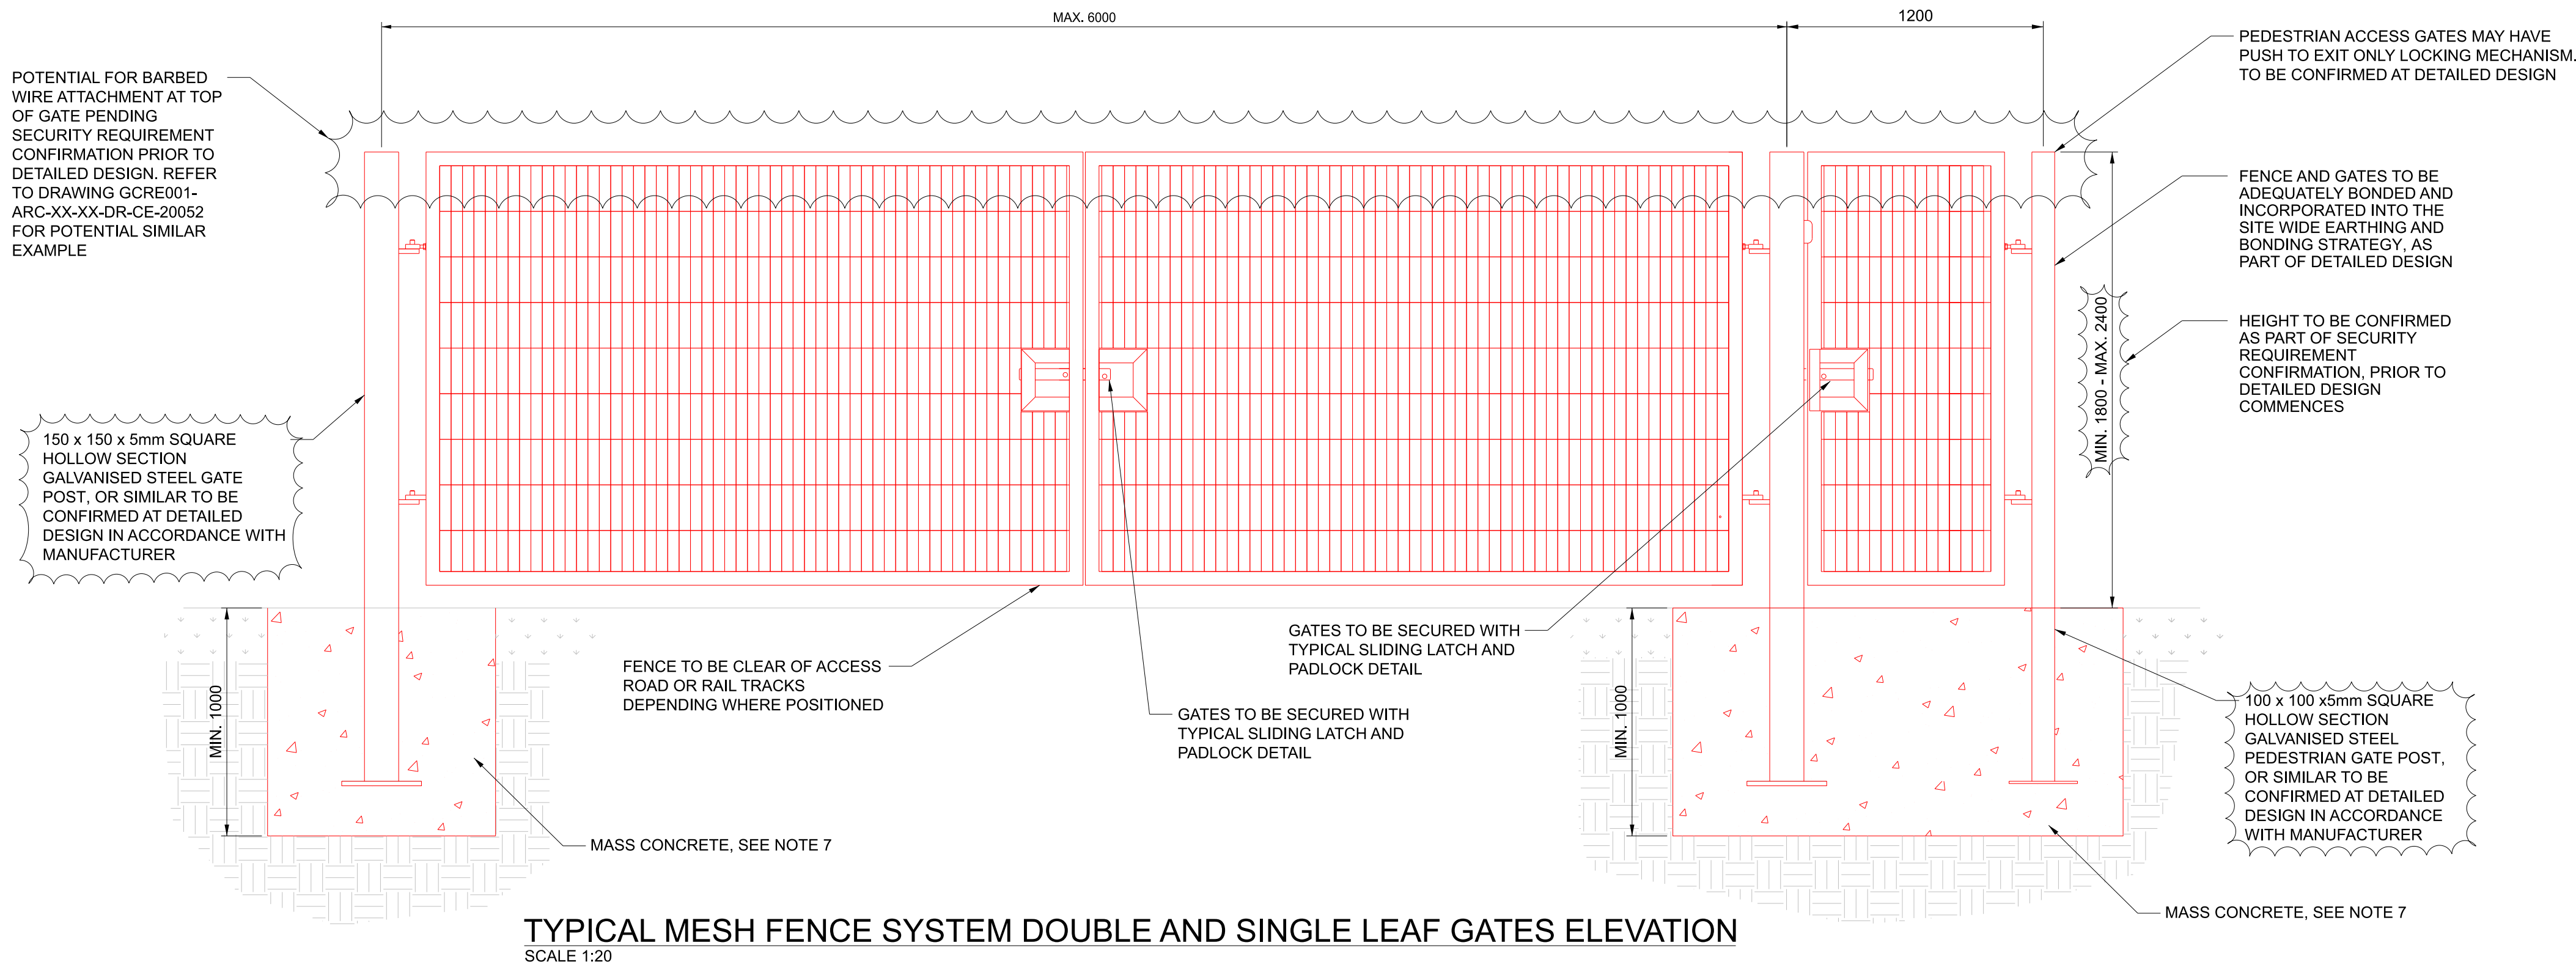

TYPICAL MESH FENCE SYSTEM DOUBLE AND SINGLE LEAF GATES ELEVATION

SCALE 1:20

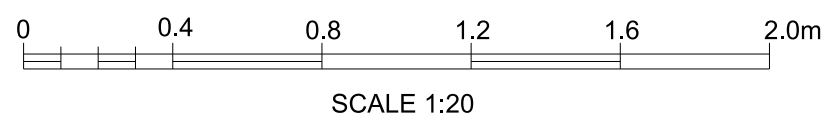

SCALE 1:20

100mm on Original

Print Date: \$DATES

\$FILELS

- Notes:
- DO NOT SCALE FROM THIS DRAWING.
 - ALL DIMENSIONS ARE IN MILLIMETRES UNLESS STATED OTHERWISE.
 - FOR GENERAL ARRANGEMENT REFER TO DRAWING GCRE001-ARC-XX-XX-DR-CE-00001 AND ASSOCIATED DRAWINGS.
 - ALL INFORMATION ON THESE DRAWINGS IS WIP AND TYPICAL STRUCTURAL SIZES INDICATED AT THIS STAGE. AS SUCH TYPICAL SIZES AND INFORMATION IS SUBJECT TO CHANGE FOLLOWING FURTHER COORDINATION WITH INTERNAL AND EXTERNAL DISCIPLINES DURING DETAILED DESIGN.
 - THIS DRAWING IS TO BE READ IN CONJUNCTION WITH GENERAL NOTES DRAWING GCRE001-ARC-XX-XX-DR-CE-20000 AND ASSOCIATED DRAWINGS.
 - REFER TO DRAWING GCRE001-ARC-XX-XX-DR-CE-20000 FOR HAZARD INFORMATION REGARDING SIGNIFICANT RESIDUAL HAZARDS IDENTIFIED BY THE DESIGNER. TYPICAL HAZARDS THAT SHOULD BE IDENTIFIED BY A COMPETENT CONTRACTOR ARE NOT INCLUDED.
 - FOR CONCRETE SPECIFICATION(S). REFER TO NOTE E1 ON GENERAL NOTES DRAWING GCRE001-ARC-XX-XX-DR-CE-20000

KEY:

- PROPOSED CIVILS DESIGN
- OTHER PROPOSED DESIGNS FOR CONTEXT
- DESIGNED BY OTHERS

P01	22-10-14	DRAFT SHARED FOR COMMENT	WT	BS	BN	—
P02	22-12-02	AIP SUBMISSION FOR IDC	JL	BS	ER	—
P03	23-01-09	AIP SUBMISSION	WT	BS	ER	TH
Rev	Date	Description	Prod.	Chk.	Rev.	App.



Site _____ Client _____

ARCADIS

Registered office:
80 Fenchurch Street,
London,
EC3M 4BY

Coordinating office:
1st Floor
2 Glass Wharf, Temple Quay
Bristol BS2 0FR
Tel: 44 (0)117 372 1200

www.arcadis.com © Copyright reserved

Drawing Title: ACCESS GATES TYPICAL DETAILS (PHASE 1A)		
Designed:	Signed:	Date:
Produced: W.Thompson	Signed:	Date: 2022-12-22
Checked: B.Stephens	Signed:	Date: 2022-12-22
Reviewed: E.Reid	Signed:	Date: 2023-01-09
Approved: T.Hartnett	Signed:	Date: 2023-01-09
Design Stage: C	ELR:	Mileage:
Original Size: A1	Grid:	Datum:
Suitability Code: B1	Scale: 1:20	Project Number: GCRE001
Suitability Description: Partially Signed-off		
Drawing Number: GCRE001-ARC-XX-XX-DR-CE-20021		Revision: P03