

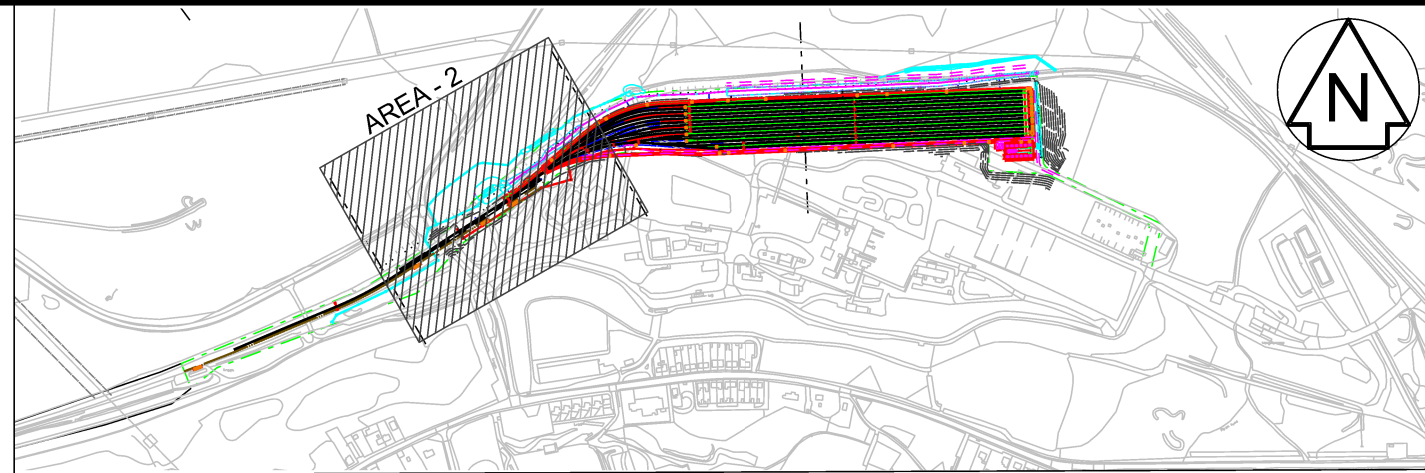


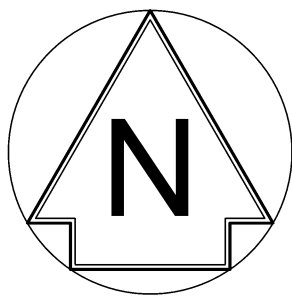

- Notes:
- DO NOT SCALE FROM THIS DRAWING.
 - ALL DIMENSIONS ARE IN MILLIMETRES UNLESS STATED OTHERWISE. ALL ELEVATIONS ARE IN METRES ABOVE ORDNANCE DATUM (AOD).
 - ALL INFORMATION ON THESE DRAWINGS IS WIP AND TYPICAL STRUCTURAL SIZES INDICATED AT THIS STAGE. AS SUCH TYPICAL SIZES AND INFORMATION IS SUBJECT TO CHANGE FOLLOWING FURTHER COORDINATION WITH INTERNAL AND EXTERNAL DISCIPLINES DURING DETAILED DESIGN.

LEGEND:

PROPOSED ELEMENTS	
[Red line]	PROPOSED TYPICAL CIVILS
[Black line]	TRACK
[Pink line]	SITE ACCESS ROAD
[Grey line]	PROPOSED CONTOUR LEVELS
[Grey line]	OS TILE
[Green dashed line]	PHASE 1A SITE BOUNDARY
[Blue dashed line]	TRACK DRAINAGE
[Cyan dashed line]	SITE DRAINAGE
[Red dashed line]	MESH SECURITY FENCE
[Red dashed line]	KEY CLAMP FENCING
[Green line]	CABLE TROUGH / WALKWAY
[Orange triangle]	CCTV FOUNDATION
[Orange square]	LOC FOUNDATION
[Orange square]	CONTROL CUBICLE FOUNDATION
[Orange square]	SHORE SUPPLY FOUNDATION
[Orange square]	BOX ON POST (BOP)
[Dashed line]	PASSIVE SPACE PROVISION FOR FUTURE STAGES OF WORK

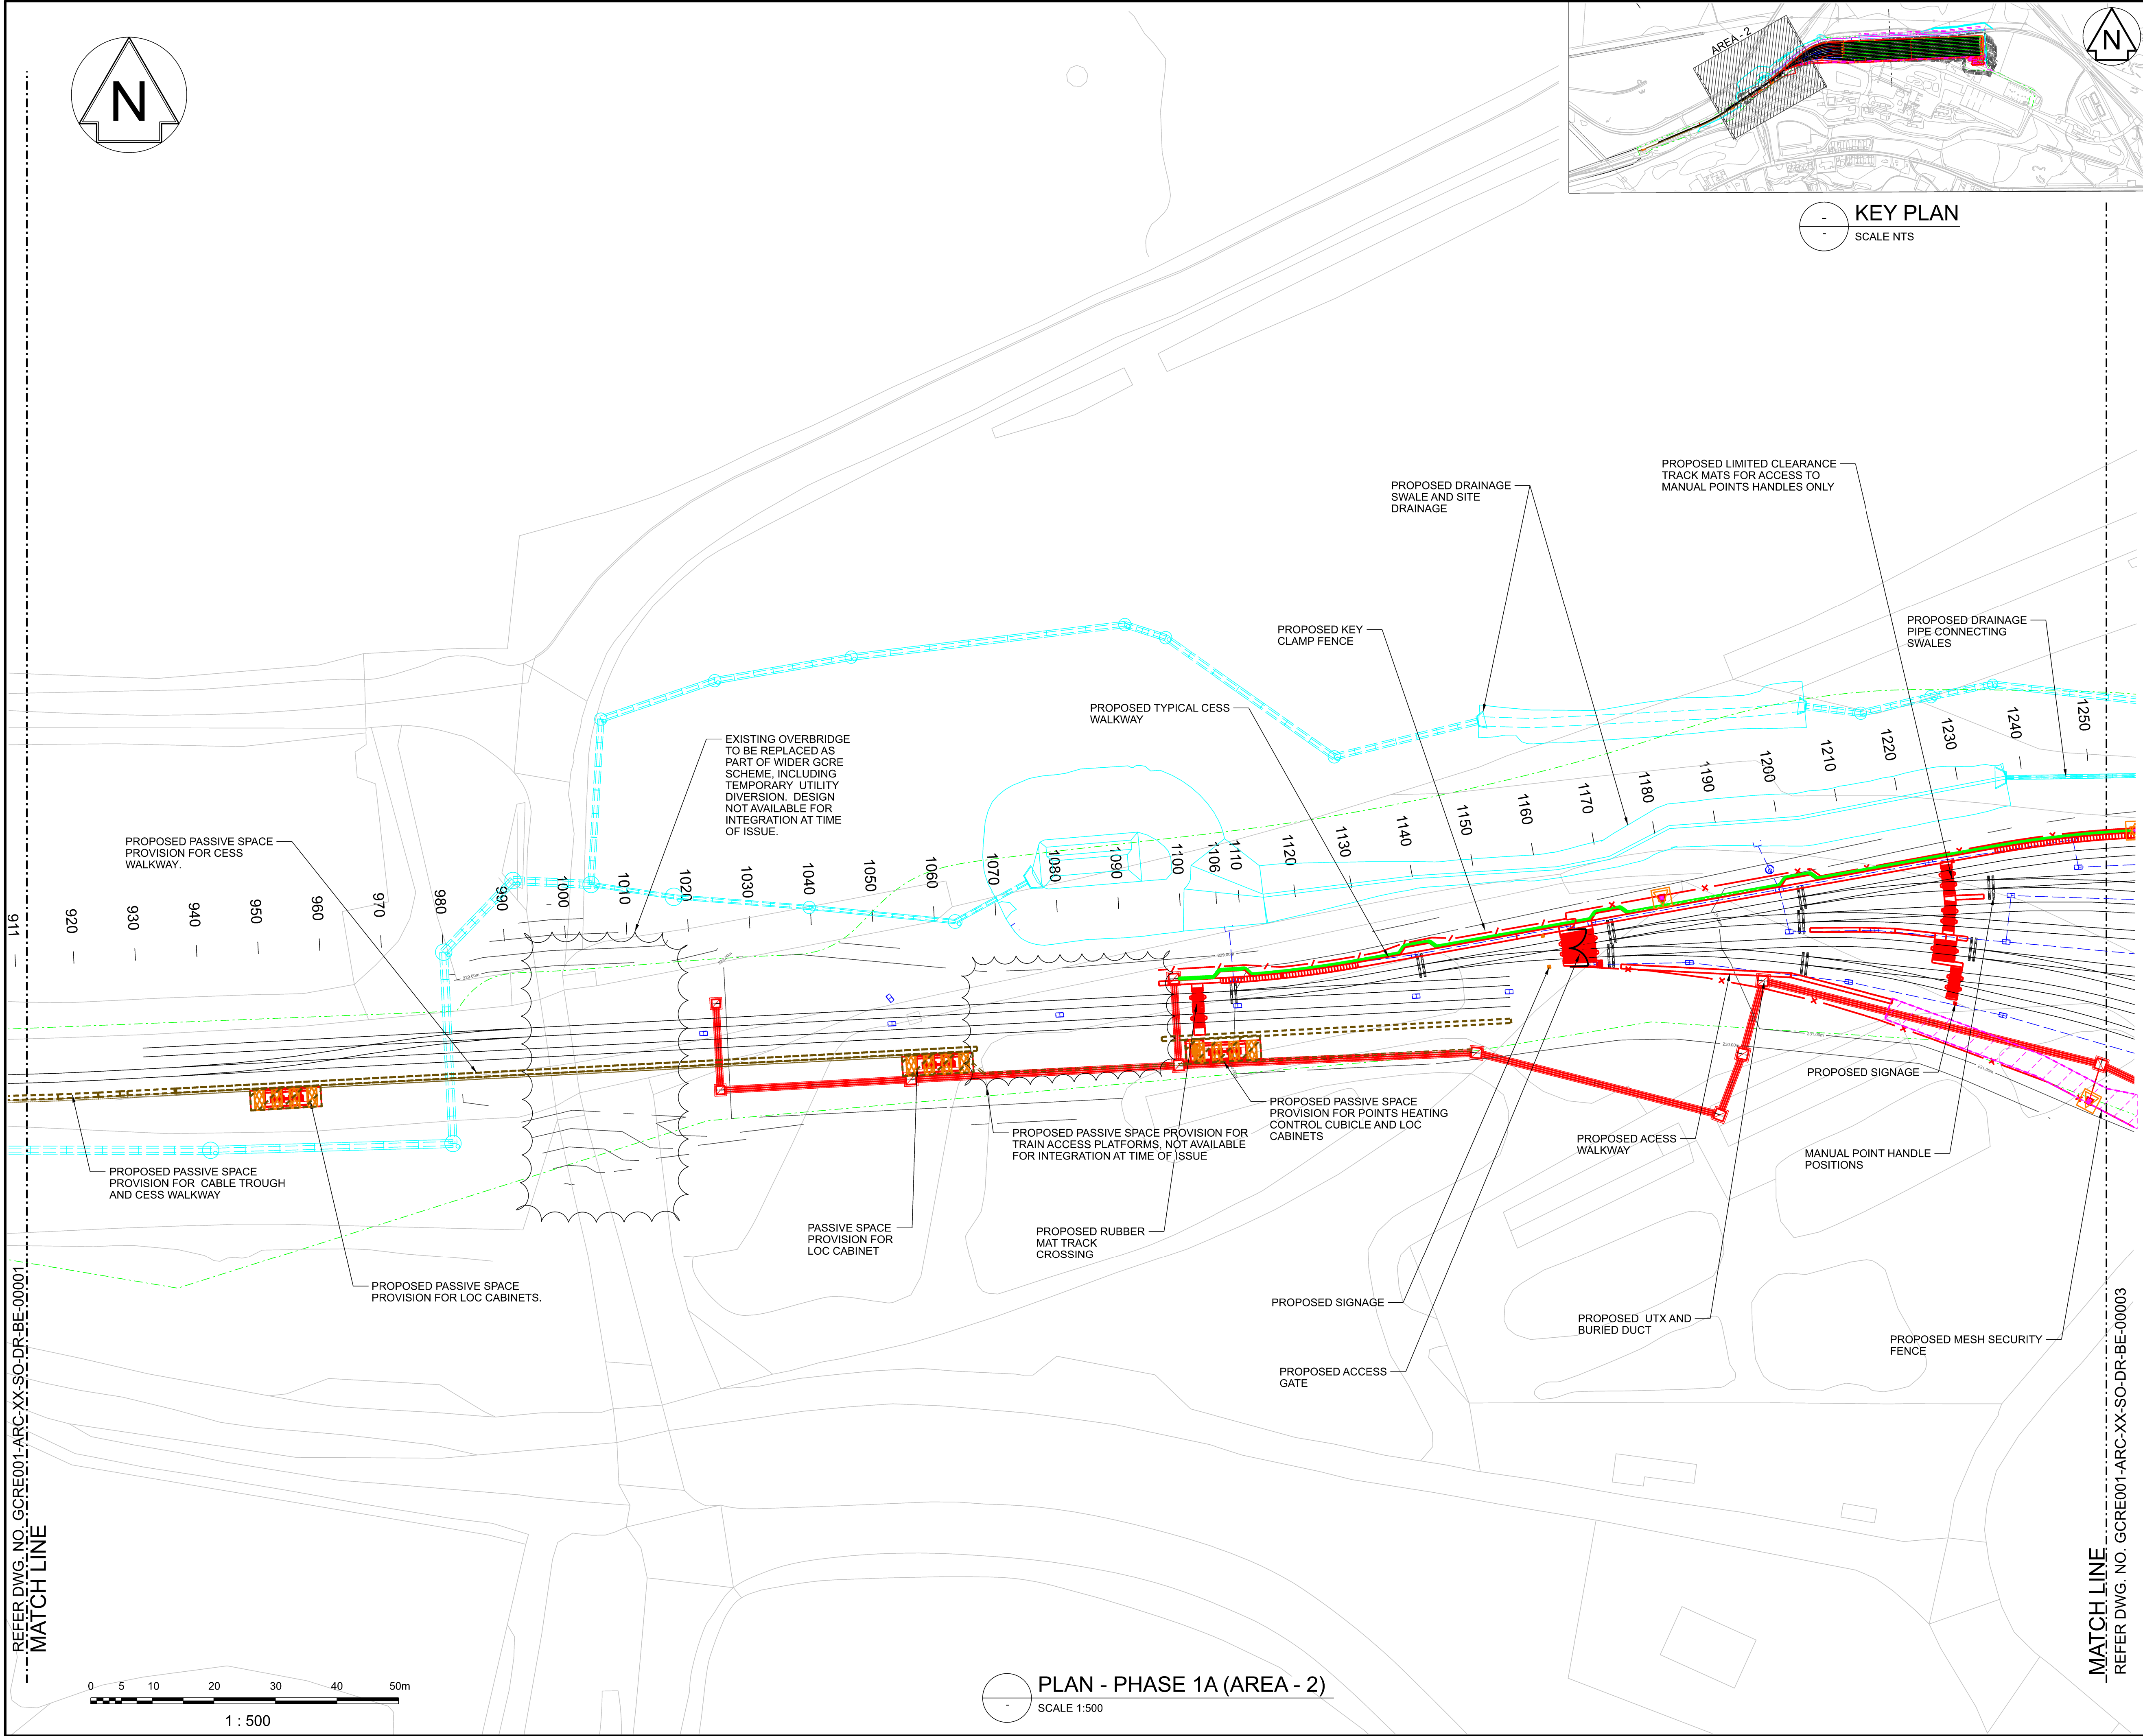

Rev	Date	Description	Prod	Chk	Rev	App
01.0						

Project: 

Site: _____ Client: _____

GCRE Ltd



Registered office: 80 Fenchurch Street, London, EC3M 4BY


Coordinating office: 1st Floor, 2 Glass Wharf, Temple Quay, Bristol BS2 0FR, Tel: 44 (0)117 372 1200

www.arcadis.com © Copyright reserved

Drawing Title: CIVILS GENERAL ARRANGEMENT PHASE 1A - AREA 2		
Designed:	Signed:	Date:
Produced:	Signed:	Date:
Checked:	Signed:	Date:
Reviewed:	Signed:	Date:
Approved:	Signed:	Date:
Design Stage:	ELR	Mileage:
Original Size:	Grid:	Datum:
Suitability Code:	Scale:	Project Number:
Suitability Description:	1:500	GCRE001
Initial non-contractual code		
-		
Drawing Number:	Revision:	
GCRE001-ARC-XX-SO-DR-BE-00002	P01.01	

REFER DWG. NO. GCRE001-ARC-XX-SO-DR-BE-00001
MATCH LINE

MATCH LINE
REFER DWG. NO. GCRE001-ARC-XX-SO-DR-BE-00003

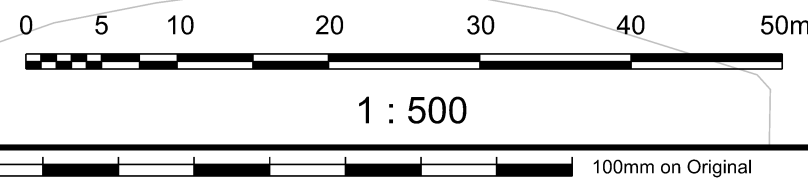

PLAN - PHASE 1A (AREA - 2)
SCALE 1:500