


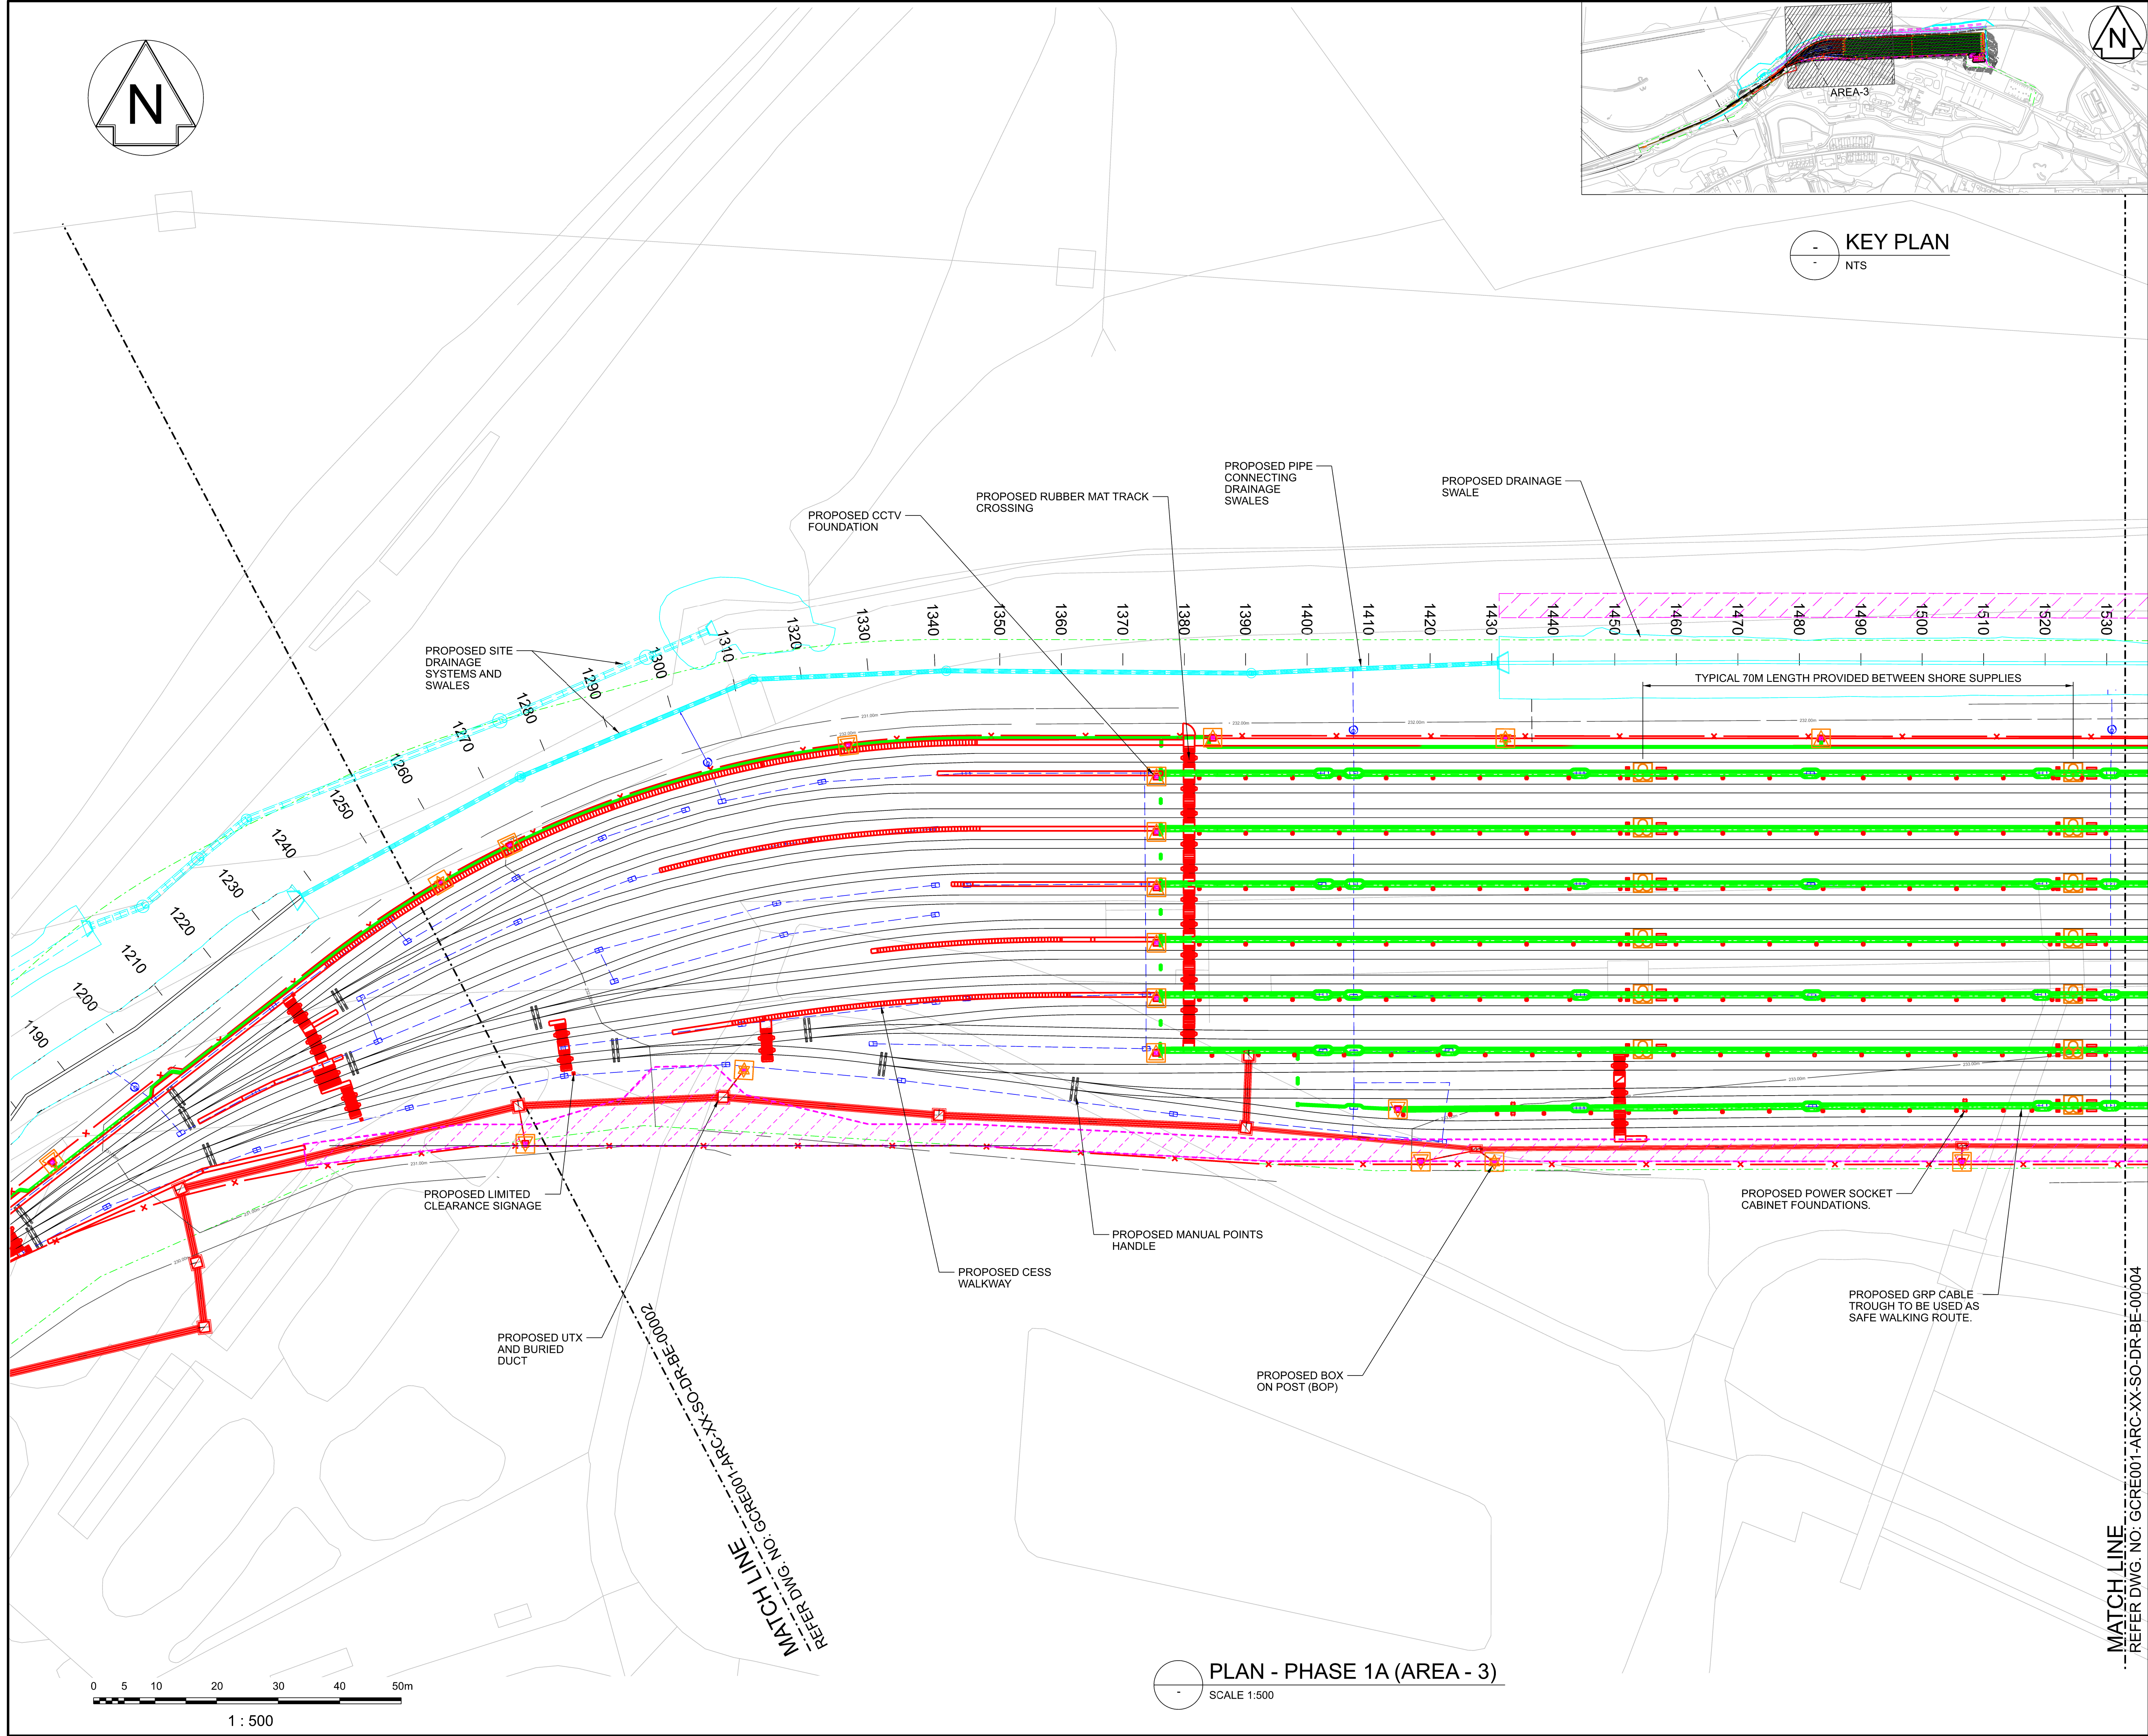

- Notes:
- DO NOT SCALE FROM THIS DRAWING.
 - ALL DIMENSIONS ARE IN MILLIMETRES UNLESS STATED OTHERWISE. ALL ELEVATIONS ARE IN METRES ABOVE ORDNANCE DATUM (AOD).
 - ALL INFORMATION ON THESE DRAWINGS IS WIP AND TYPICAL STRUCTURAL SIZES INDICATED AT THIS STAGE. AS SUCH TYPICAL SIZES AND INFORMATION IS SUBJECT TO CHANGE FOLLOWING FURTHER COORDINATION WITH INTERNAL AND EXTERNAL DISCIPLINES DURING DETAILED DESIGN.

LEGEND:

PROPOSED ELEMENTS	
—	PROPOSED TYPICAL CIVILS
—	TRACK
—	SITE ACCESS ROAD
—	PROPOSED CONTOUR LEVELS
—	OS TILE
- - -	PHASE 1A SITE BOUNDARY
- - -	TRACK DRAINAGE
—	SITE DRAINAGE
- - -	MESH SECURITY FENCE
- - -	KEY CLAMP FENCING
—	CABLE TROUGH / WALKWAY
□	CCTV FOUNDATION
□	LOC FOUNDATION
□	CONTROL CUBICLE FOUNDATION
□	SHORE SUPPLY FOUNDATION
□	BOX ON POST (BOP)
□	PASSIVE SPACE PROVISION FOR FUTURE STAGES OF WORK

Rev	Date	Description	Prod	Chk	Rev	App

Project:

GCRE
Global Centre of Rail Excellence

Site: _____ Client: _____

GCRE Ltd

ARCADIS

Registered office:
80 Fenchurch Street,
London,
EC3M 4BY

Coordinating office:
1st Floor
2 Glass Wharf, Temple Quay
Bristol BS2 0FR
Tel: 44 (0)117 372 1200

www.arcadis.com © Copyright reserved

Drawing Title:		
CIVILS GENERAL ARRANGEMENT PHASE 1A - AREA 3		
Designed:	Signed:	Date:
Produced:	Signed:	Date:
Checked:	Signed:	Date:
Reviewed:	Signed:	Date:
Approved:	Signed:	Date:
Design Stage:	ELR	Mileage:
Original Size:	Grid:	Datum:
Suitability Code:	Scale:	Project Number:
Suitability Description:	1:500	GCREF01
Initial non-contractual code		
-		
Drawing Number:	Revision:	
GCREF01-ARC-XX-SO-DR-BE-00003	P01.01	