



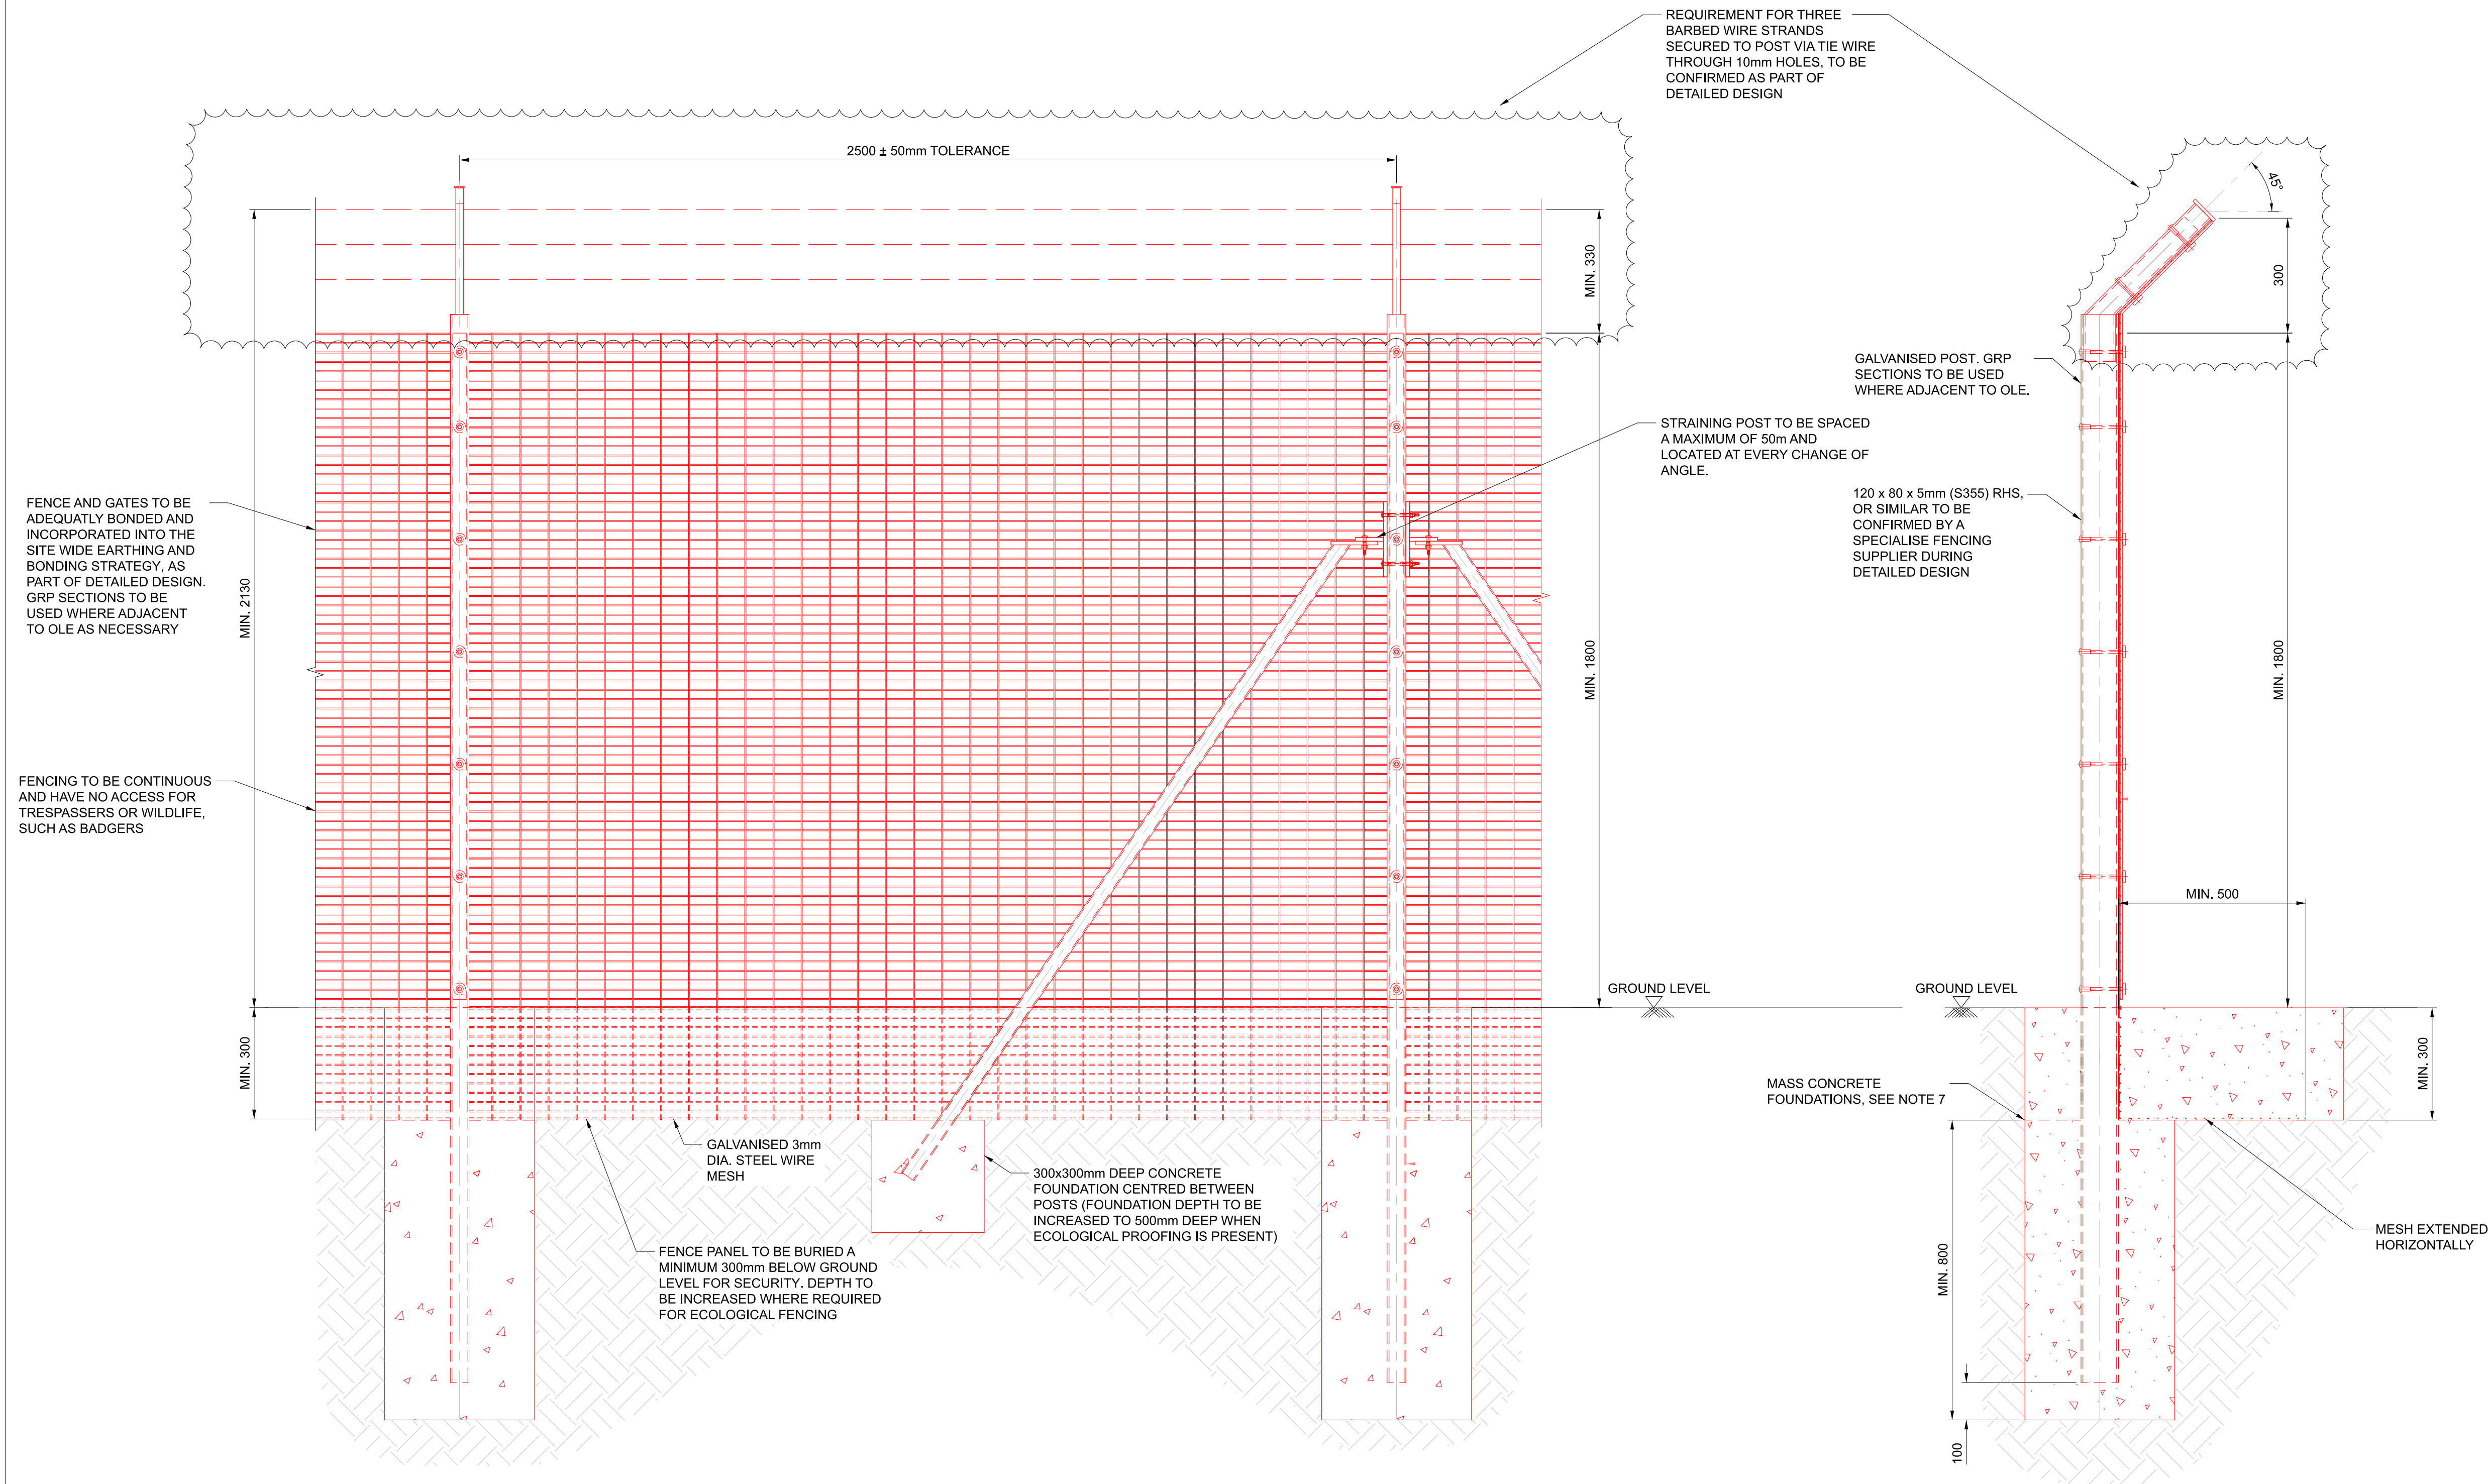

TYPICAL MESH FENCE ELEVATION
SCALE: NTS

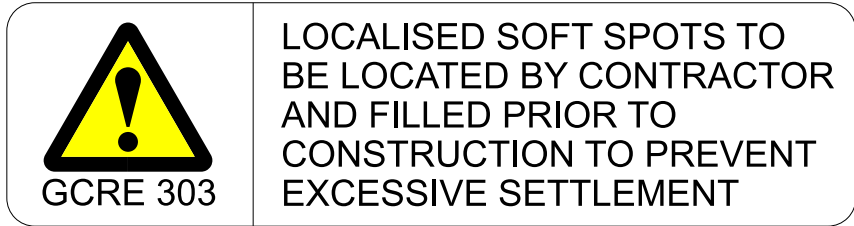

TYPICAL MESH FENCE SECTION
SCALE: NTS

- Notes:
- DO NOT SCALE FROM THIS DRAWING.
 - ALL DIMENSIONS ARE IN MILLIMETRES UNLESS STATED OTHERWISE.
 - FOR GENERAL ARRANGEMENT REFER TO DRAWING GCRE001-ARC-XX-XX-DR-CE-00001 AND ASSOCIATED DRAWINGS.
 - ALL INFORMATION ON THESE DRAWINGS IS WIP AND TYPICAL STRUCTURAL SIZES INDICATED AT THIS STAGE. AS SUCH TYPICAL SIZES AND INFORMATION IS SUBJECT TO CHANGE FOLLOWING FURTHER COORDINATION WITH INTERNAL AND EXTERNAL DISCIPLINES DURING DETAILED DESIGN.
 - THIS DRAWING IS TO BE READ IN CONJUNCTION WITH GENERAL NOTES DRAWING GCRE001-ARC-XX-XX-DR-CE-20000 AND ASSOCIATED DRAWINGS.
 - REFER TO DRAWING GCRE001-ARC-XX-XX-DR-CE-20000 FOR HAZARD INFORMATION REGARDING SIGNIFICANT RESIDUAL HAZARDS IDENTIFIED BY THE DESIGNER. TYPICAL HAZARDS THAT SHOULD BE IDENTIFIED BY A COMPETENT CONTRACTOR ARE NOT INCLUDED. FOR CONCRETE SPECIFICATION(S) REFER TO NOTE E1 ON GENERAL NOTES DRAWING GCRE001-ARC-XX-XX-DR-CE-20000
 -

KEY:

— PROPOSED CIVILS DESIGN

— OTHER PROPOSED DESIGNS FOR CONTEXT

Rev	Date	Description	Prod.	Chk.	Rev.	App.
P01	22-10-14	DRAFT SHARED FOR COMMENT	WT	BS	BN	—
P02	22-12-02	AIP SUBMISSION FOR IDC	JL	BS	ER	—
P03	23-01-09	AIP SUBMISSION	WT	BS	ER	TH



Site _____ Client _____

ARCADIS

Registered office:
80 Fenchurch Street,
London,
EC3M 4BY

Coordinating office:
2 Glass Wharf, Temple Quay
Bristol BS2 0FR
Tel: 44 (0)117 372 1200

www.arcadis.com © Copyright reserved

Drawing Title:

**MESH SECURITY FENCE
TYPICAL DETAIL
(PHASE 1A)**

Designed:	Signed:	Date:
Produced: W.Thompson	Signed:	Date: 2022-12-22
Checked: B.Stephens	Signed:	Date: 2022-12-22
Reviewed: E.Reid	Signed:	Date: 2023-01-09
Approved: T.J.Hartnett	Signed:	Date: 2023-01-09
Design Stage: C	ELR:	Mileage:
Original Size: A1	Grid:	Datum:
Subsidiary Code: B1	Scale: NTS	Project Number: GCRE001
Subsidiary Description:		

Partially Signed-off

Drawing Number: GCRE001-ARC-XX-XX-DR-CE-20052 P03