


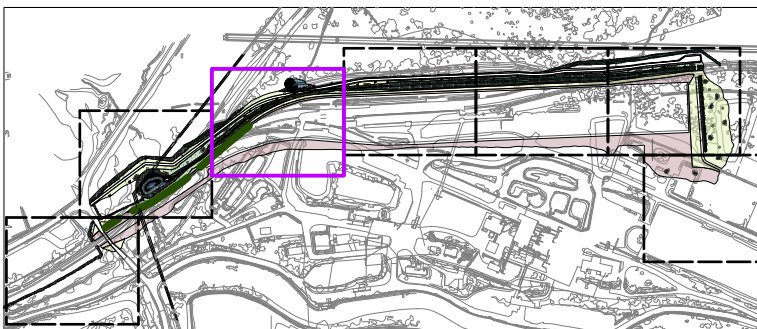

Key Plan 1:10000

© JCLA

Do not scale from this drawing. Any discrepancies or queries should be brought to the attention of the authors. Dimensions are to be verified on site prior to construction.

To be read in conjunction with all relevant Architects', Services and Structural Engineers' drawings.

All existing site, tree and building information has been compiled from different sources.

Refer to current revisions of all referenced files.

Notes:

- Refer to ecologists information for Phase1A SINC & Receptor area mitigation measures and enhancements.
- To be read in conjunction with Soft Landscape Maintenance plan: **OW181.Doc2.MP**
- To be read in conjunction with Planting schedule: **OW181.Doc1.PS**
- To be read in conjunction with Soft landscape specification: **OW181.Doc3.LS**
- Refer to Engineers drawings for earthworks, hard landscape, levels and drainage information.

Key:

- Application Boundary
- PHASE 1A Boundary

REFER TO OW181.P.04.PP

Rev	Date	Description
P01	22.12.2022	FOR PLANNING

JCLA

Jonathan Cook Landscape Architects Ltd
3A Iliff Yard
LONDON SE17 3QA
Tel +44 (0)207 703 3270
www.jcla.co.uk

Client

GCRE

Project

OW181 GCRE Phase 1A

Drawing Title

Proposed Planting Plan: Area 05


Drawing Status
FOR PLANNING

Date
22.12.2022

Scale
1:250 @ A1

Drawing Number
OW181.P.05.PP

Revision
P01

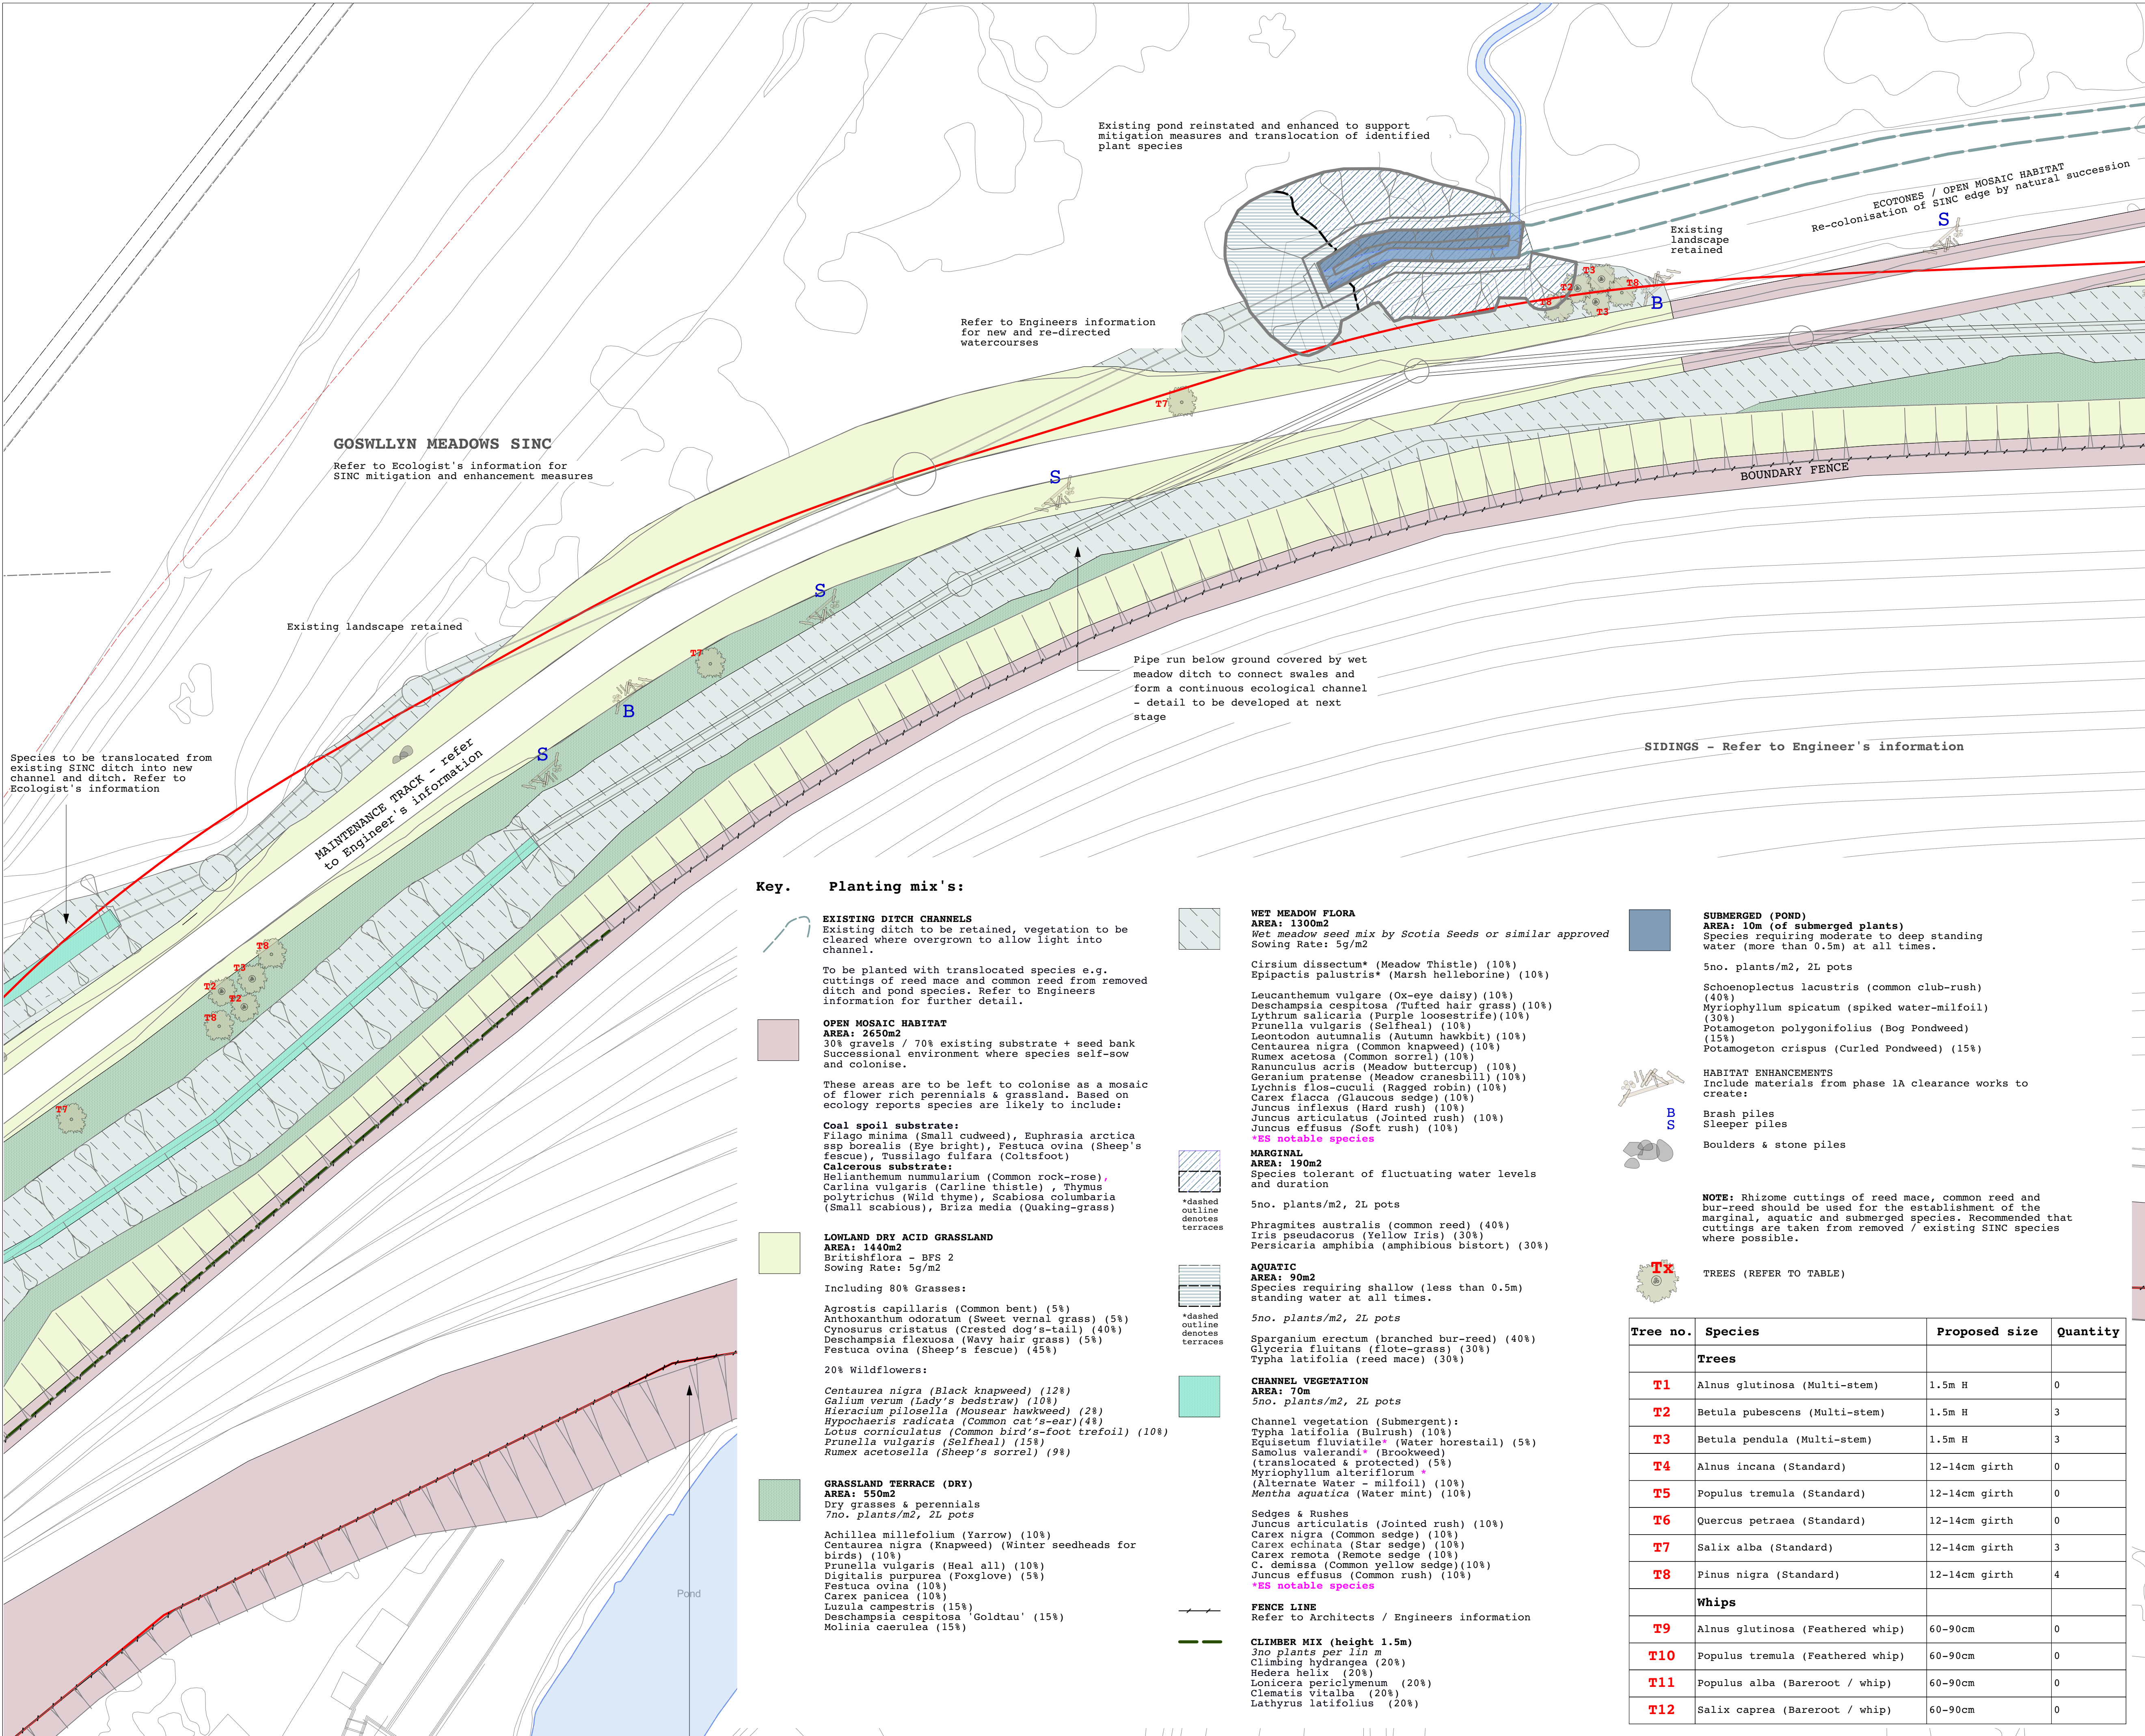

REFER TO OW181.P.00.LP for full extent of open mosaic areas

REFER TO OW181.P.06.PP