





This drawing is copyright and must not be reissued, loaned or copied without the written consent of this practice. All dimensions must be checked on site before proceeding and any discrepancies notified immediately.

All drawings to be read in conjunction with consultant structural engineers, mechanical and electrical consultants, acoustic engineers, energy consultants, etc. design calculation sheets, specifications and drawings plus any accompanying product literature, accredited details, etc.

© Copyright Livemore

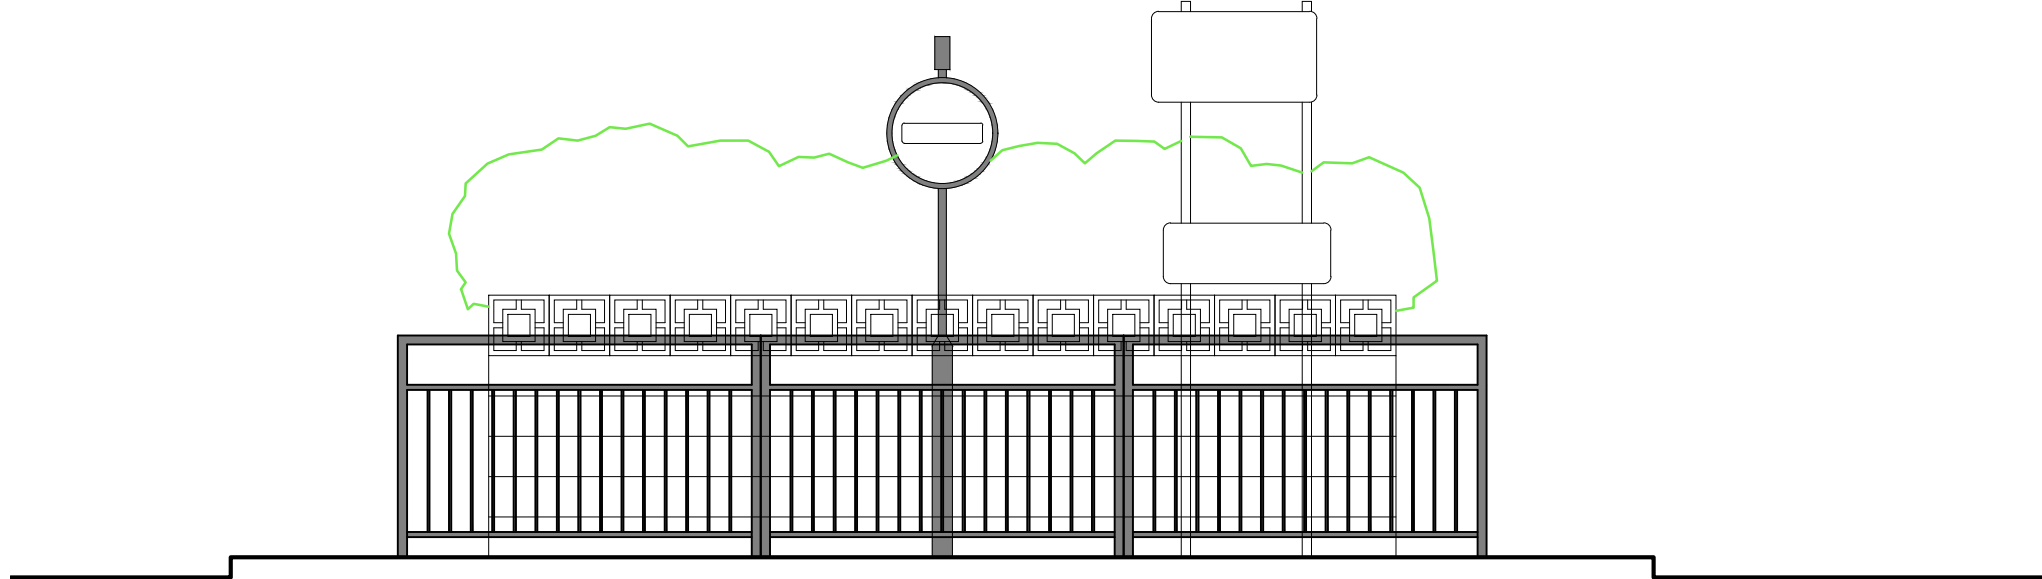

EXISTING ELEVATION FROM JUNCTION
SCALE 1:50

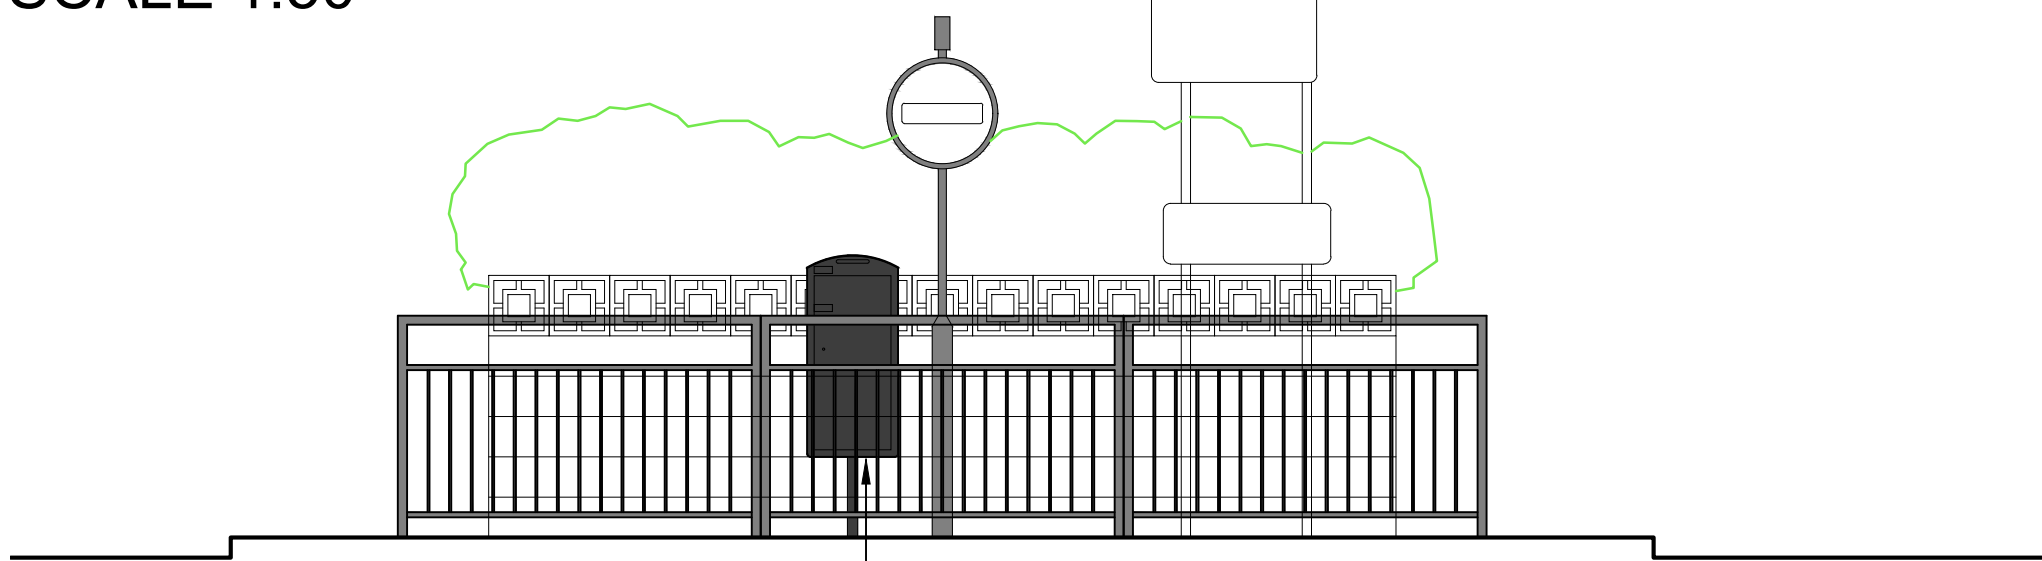

PROPOSED ELEVATION FROM JUNCTION
SCALE 1:50

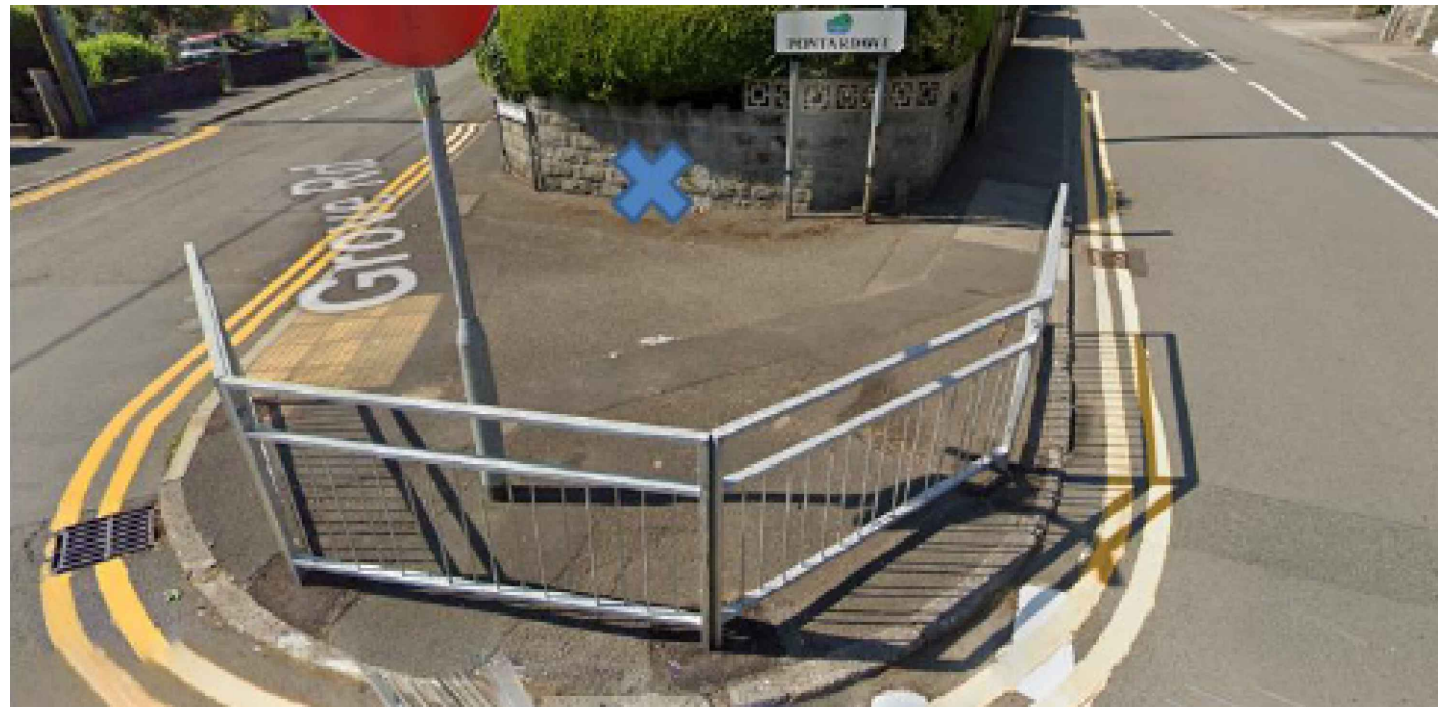


IMAGE SHOWING THE PROPOSED
LOCATION OF POUCH BOX

Single & Double High Security Pouch Boxes

The Pouch Box has been developed to allow storage of additional pouches or satchels of mail, which would otherwise be too heavy for the mail delivery person to carry around.

They are a useful, unobtrusive and secure box, which can be positioned in a convenient location on a large mail delivery route. Boxes are pedestal mounted and are available as either a single or double box and come with a high security lock mechanism.

Dimensions & Capacities		Specifications	
	Single	Double	
Height	660mm	1000mm	Carcass 2.0mm & 4.0mm stainless steel CH12
Width	450mm	450mm	Lock Rim dead lock, comes with 5 keys
Depth	400mm	400mm	Finish Epoxy polyester powder coated - stone cured

Double - Code, 91351

Single - Code, 80014



POUCH BOX DETAILS




EXISTING ELEVATION FROM BRECON ROAD
SCALE 1:50



PROPOSED ELEVATION FROM BRECON ROAD
SCALE 1:50

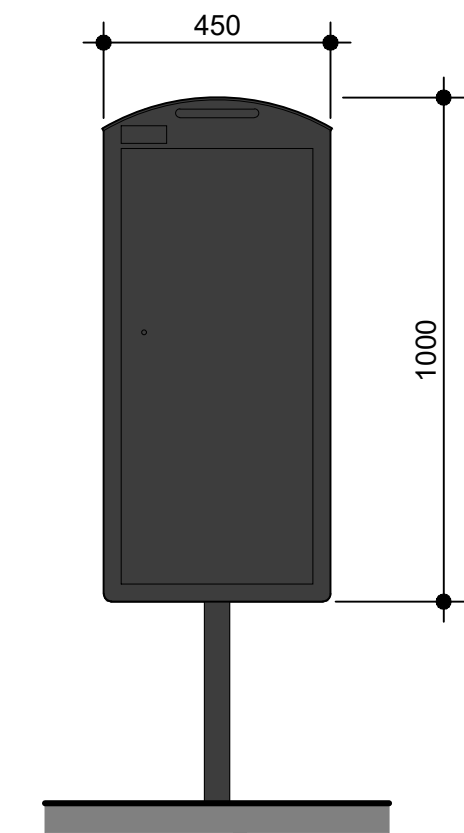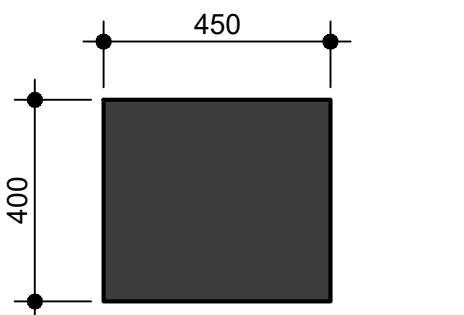


PROPOSED DOUBLE POUCH
BOX PLAN AND ELEVATION
SCALE 1:20

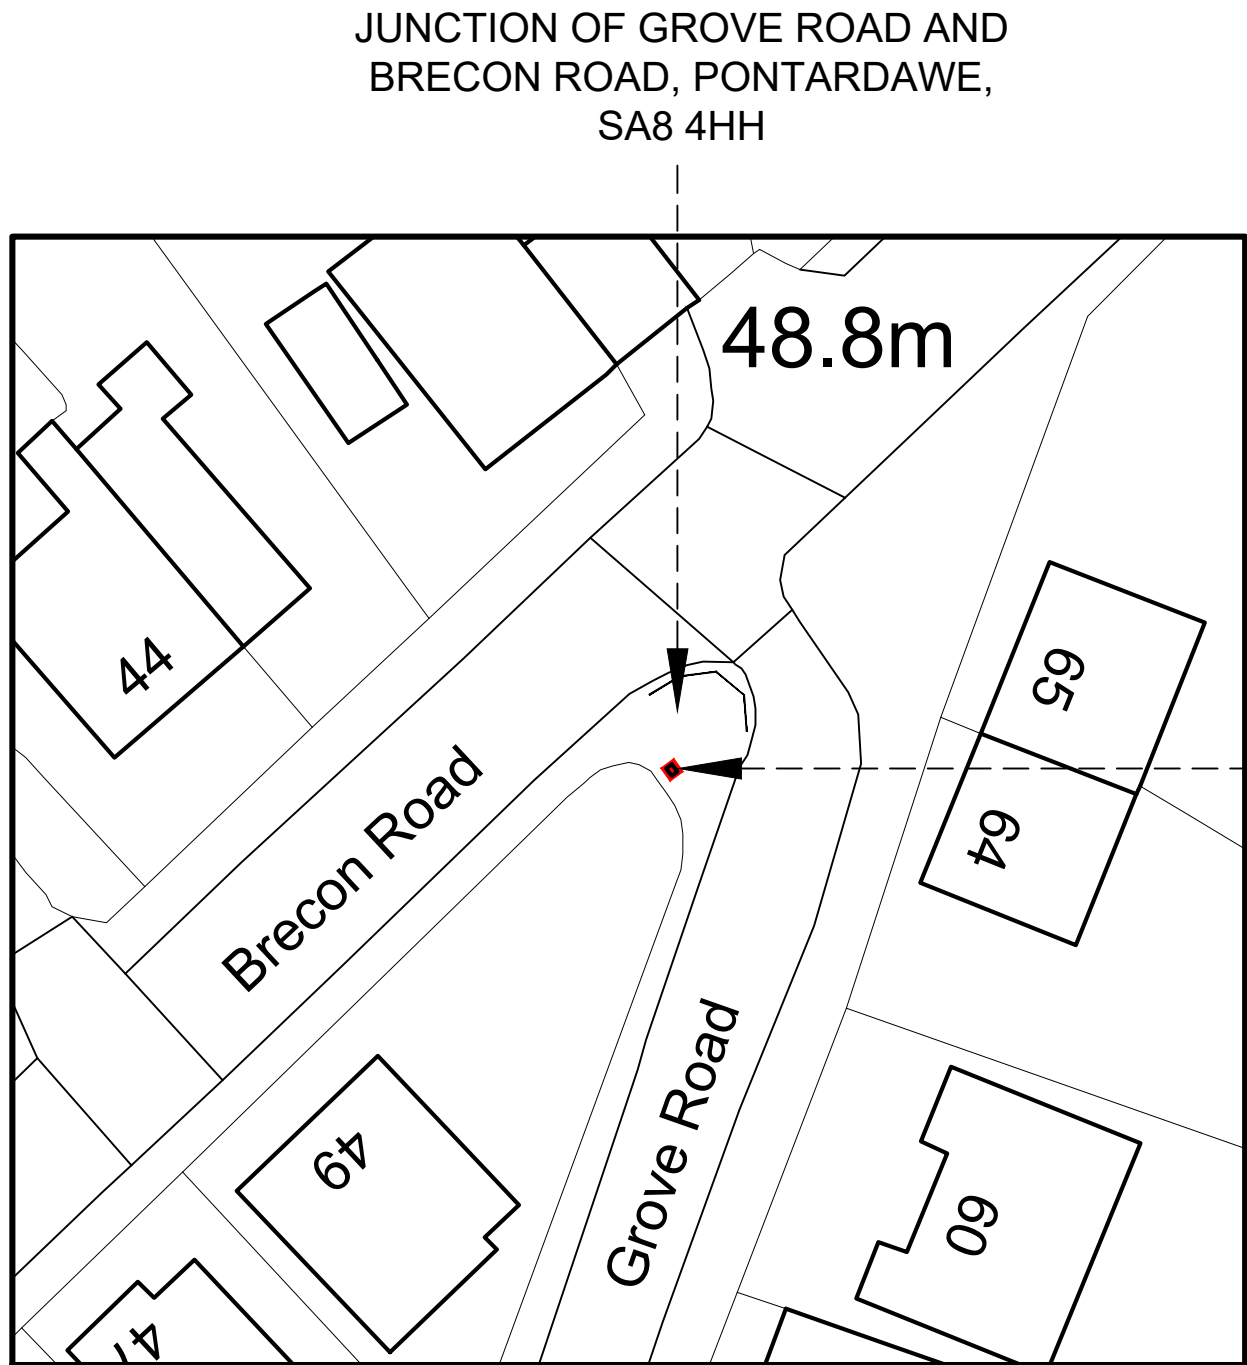

SITE BLOCK PLAN
SCALE 1:500

Location of the
post mounted
Pouch Box

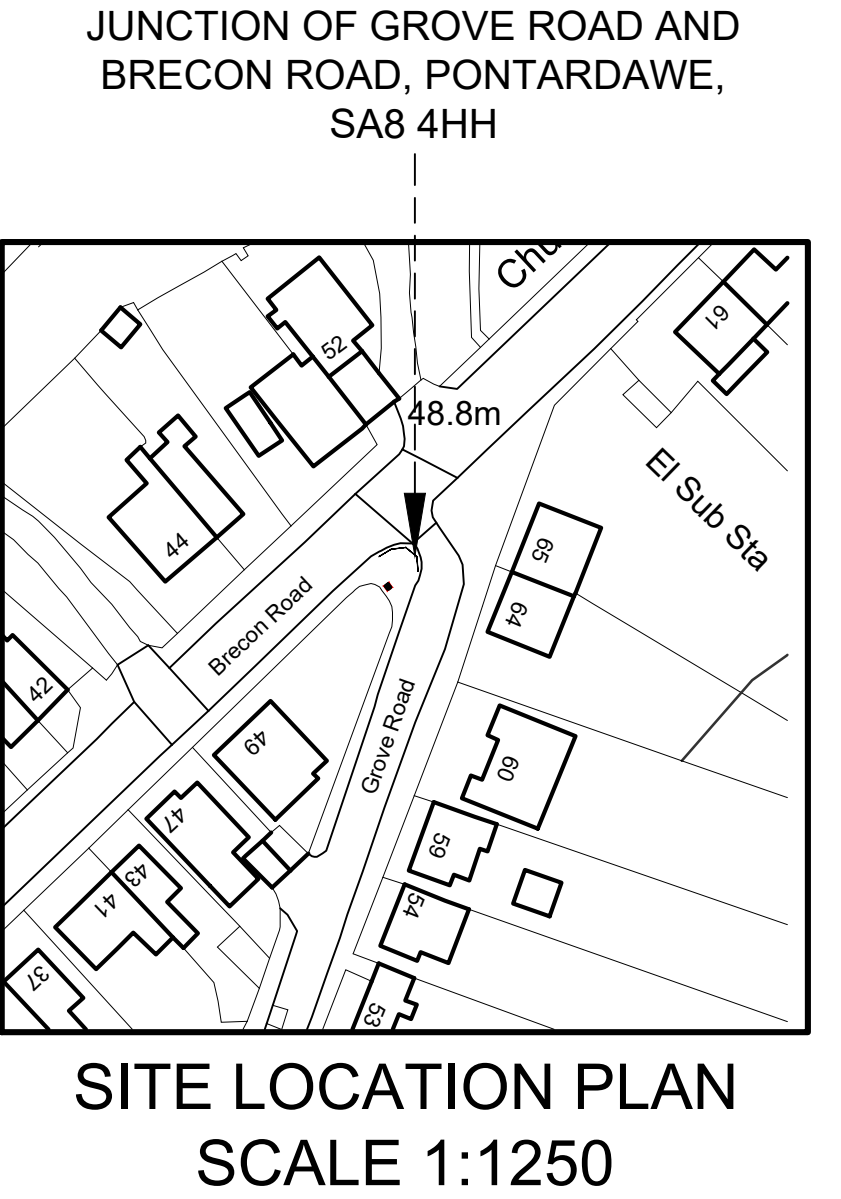

Rev.	Amendment	Date
-	PLANNING APPLICATION ISSUE	24-05-2023



Client	ROYAL MAIL GROUP		
Project	INSTALLATION OF POUCH BOX AT JUNCTION OF GROVE ROAD AND BRECON ROAD, PONTARDAWE, SA8 4HH		
Title	EXISTING ELEVATIONS, PLAN AND SITE LOCATION AND BLOCK PLAN		
Drawn by:	DO	Date:	23/05/2023
Checked by:	DO	16162-WO-3875335-01	
Scale @ A2:	1:50/500/1250	Drg. No.:	

Leigh-on-Sea Office
1446-1448 London Rd,
Leigh-on-Sea, SS9 2UW

leigh.office@livemore.co.uk
01702 714977

Hanningfield Office
Unit 8 Industrial Estate
Old Church Road,
Chelmsford
CM3 8AB

www.livemore.co.uk

Livemore is the trading name of The Livemore Group (UK) Limited, a limited liability partnership in England and Wales. Registered No. 02508164. Registered Office 1446-1448 London Road, Leigh-On-Sea, Essex, SS9 2UW.