


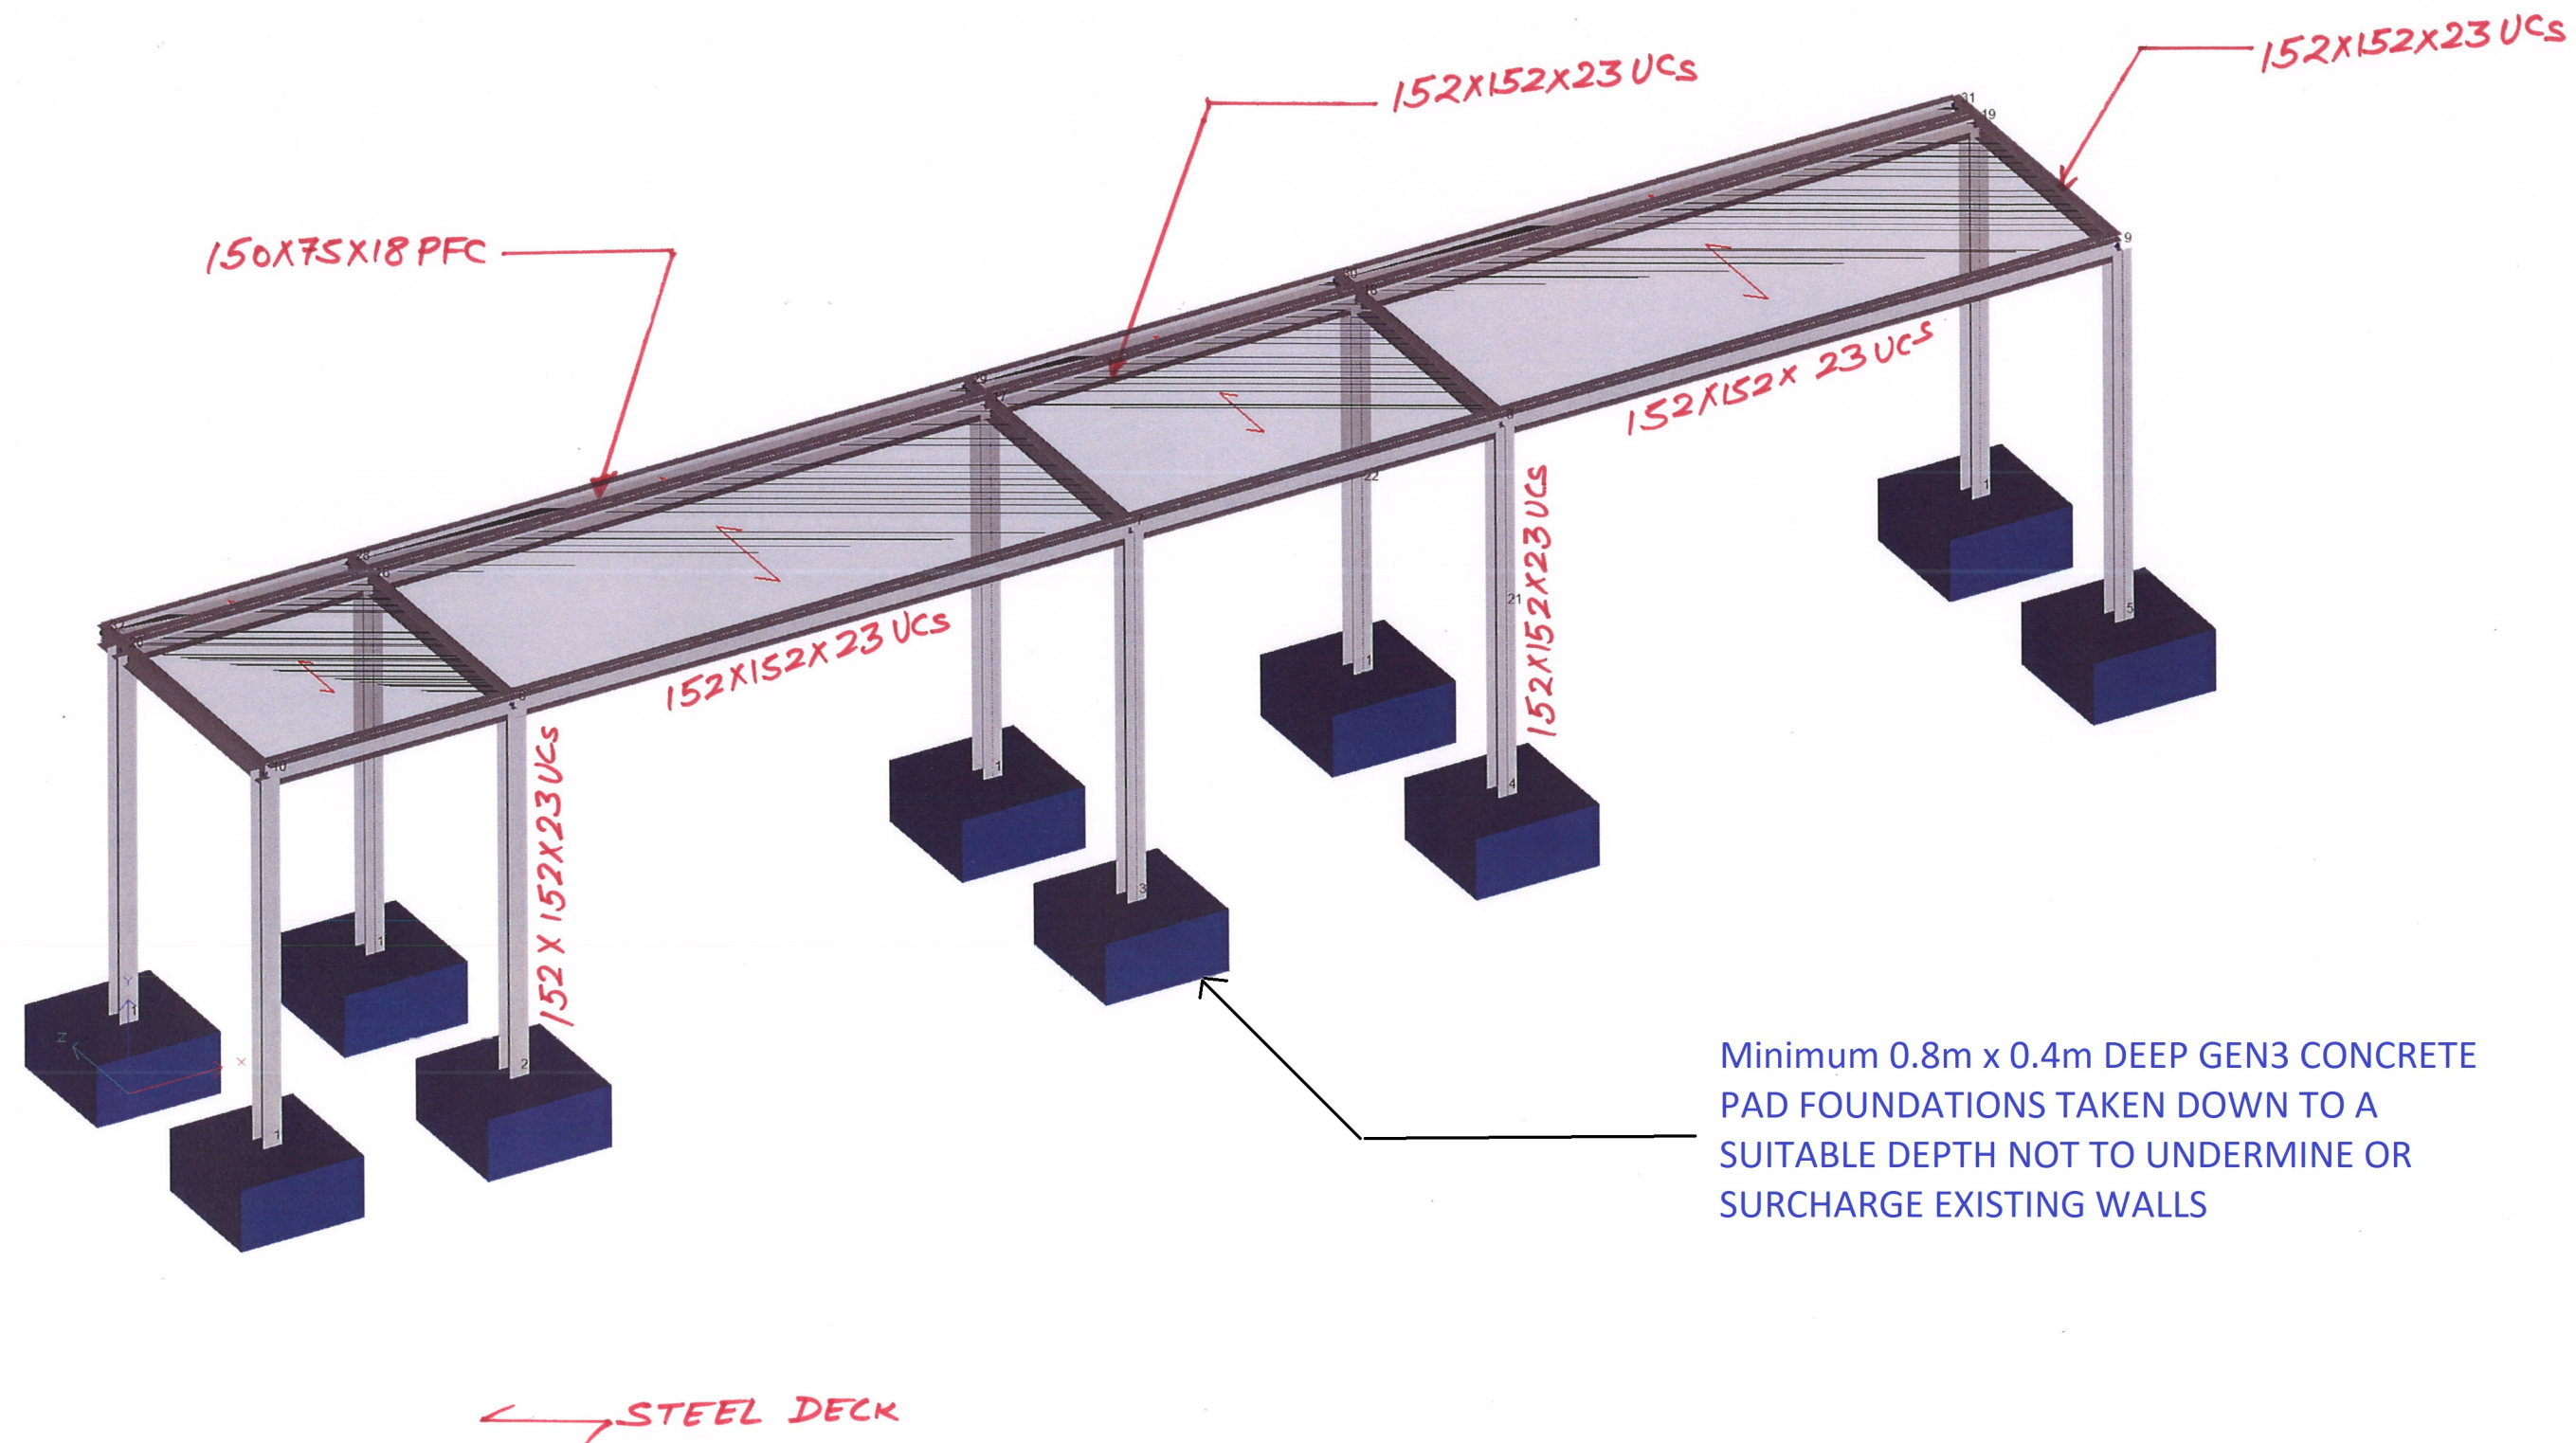

Moose Hall, Castle Street, Neath  
Port Talbot  
Platform

SK03A

|             |            |
|-------------|------------|
| Job No      | 17058      |
| Job Ref     | 01         |
| Designed By | KA         |
| Checked By  | BR         |
| Date        | 03/05/2023 |
| Revision No | A          |
| Calc No     | 1.0        |
| Page No     | 1          |