


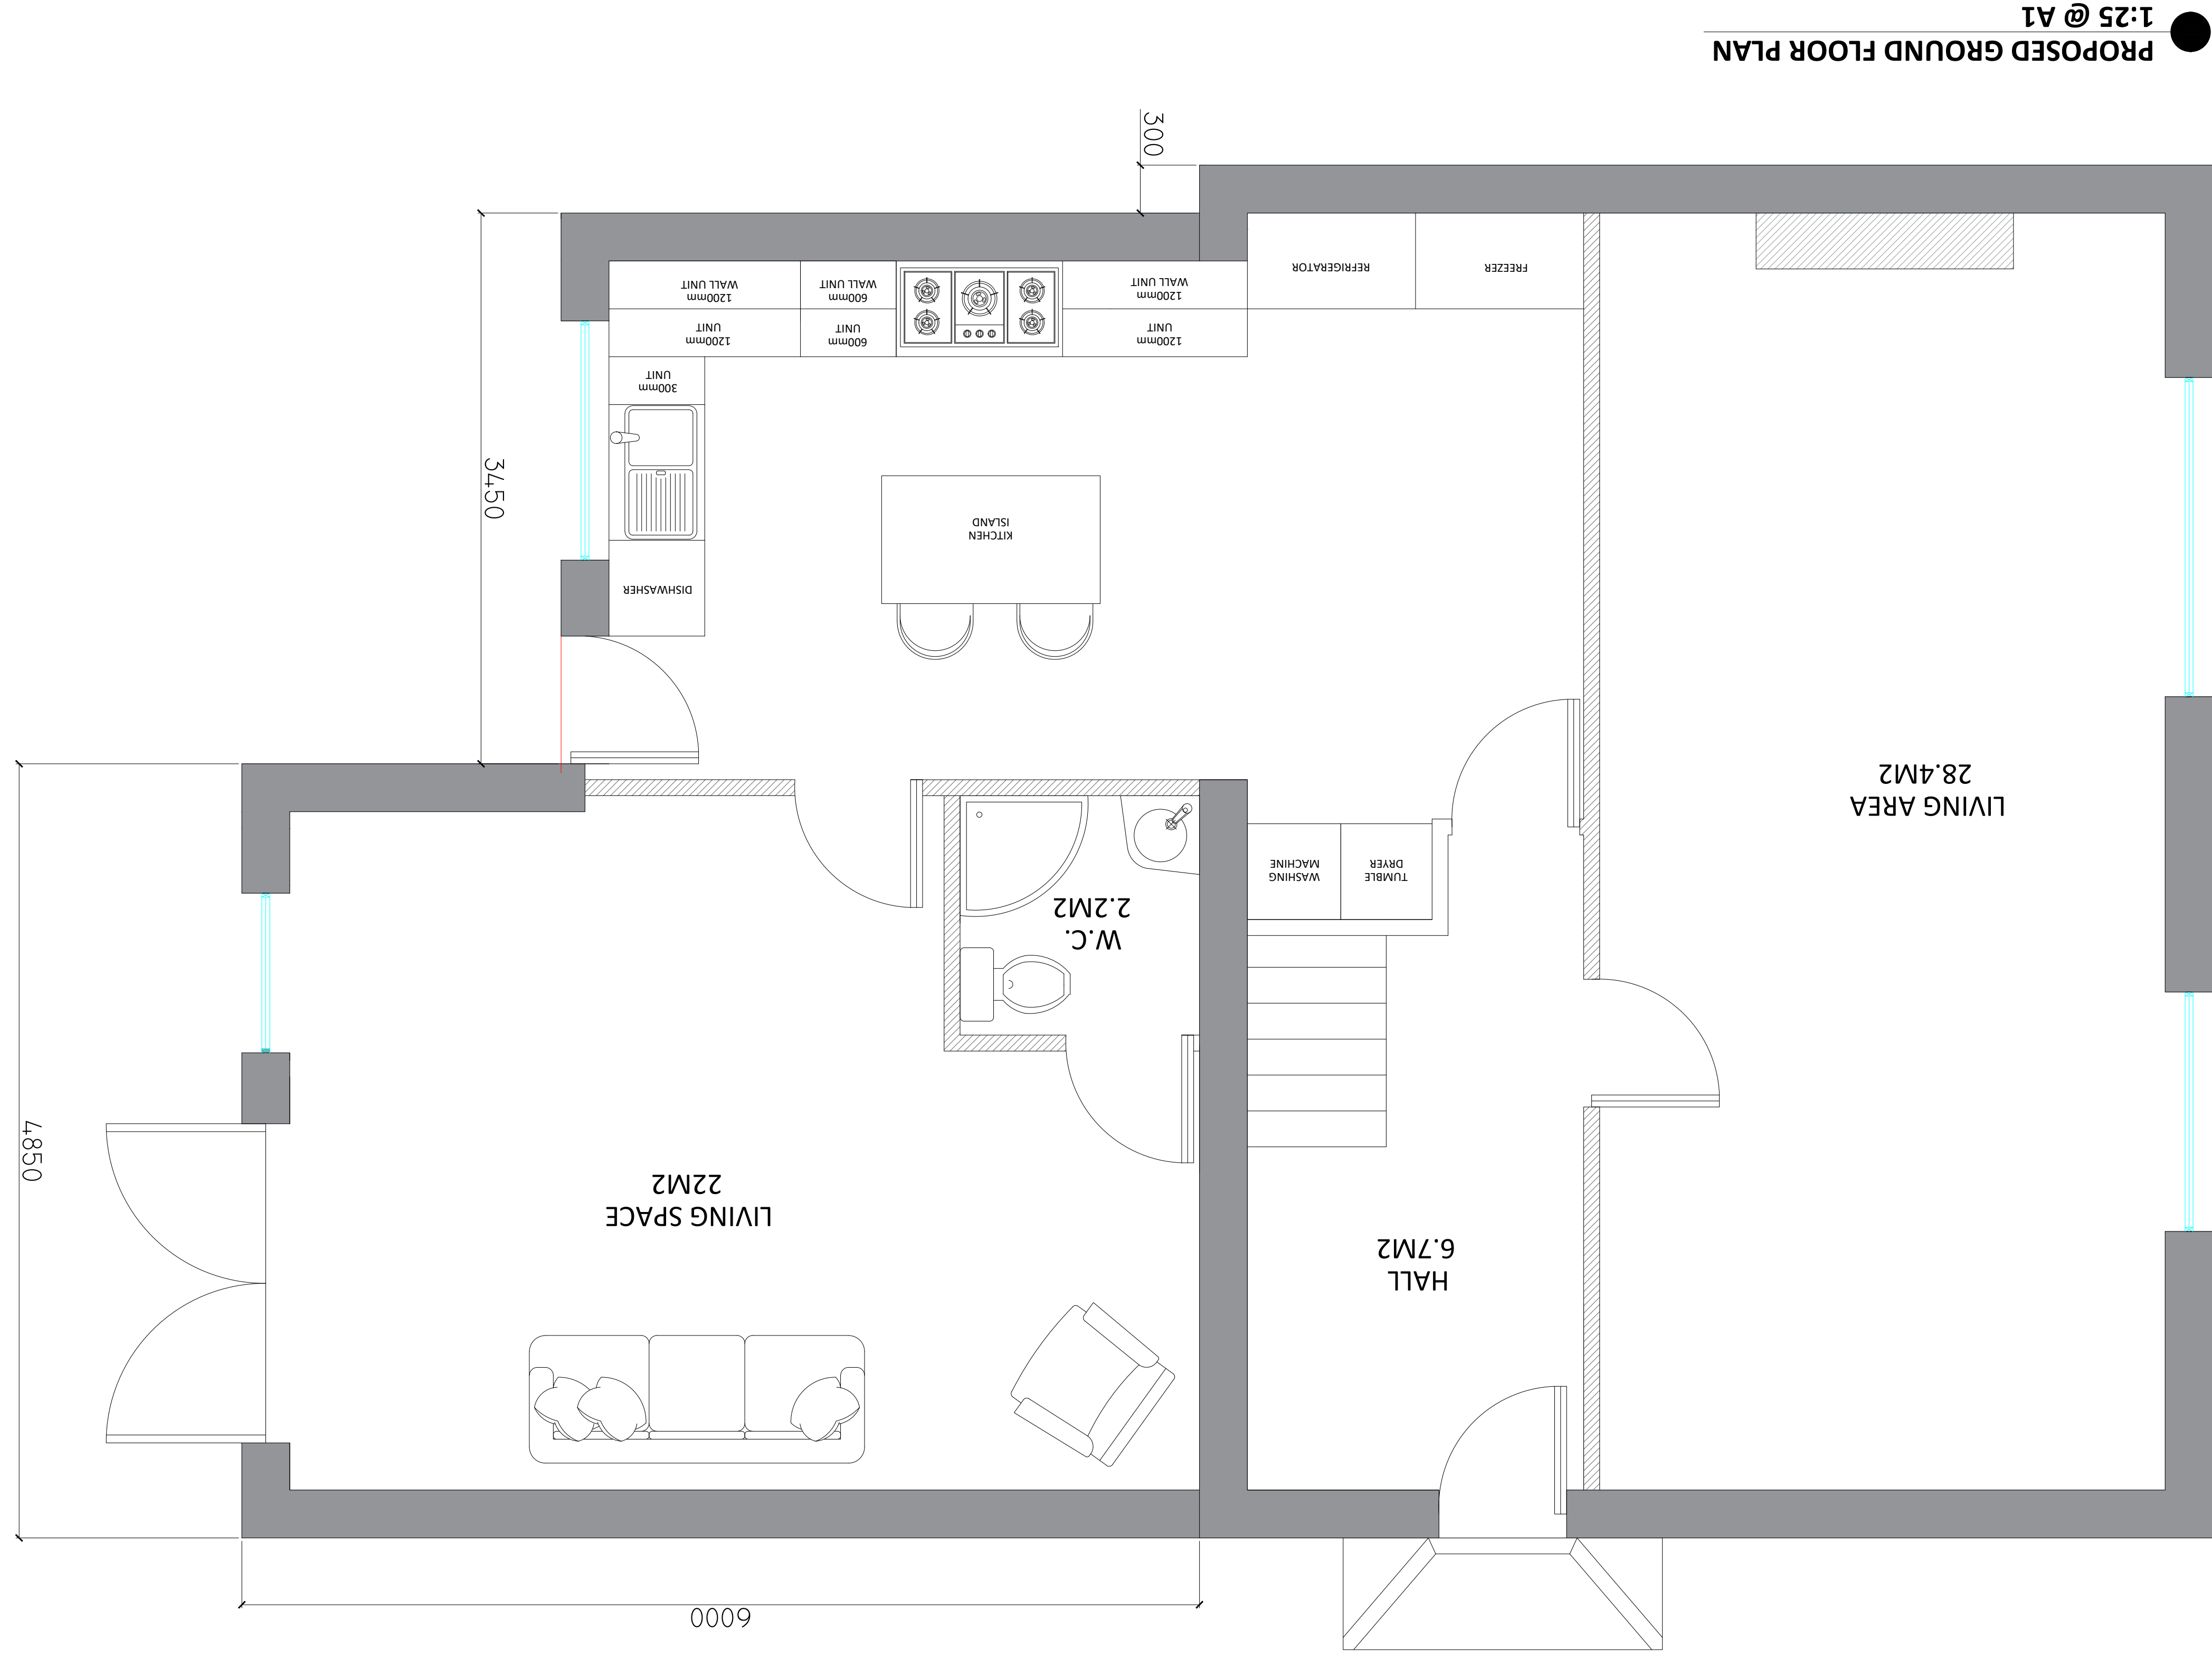

Drawing No:		Western Avenue-01-002	
Scale:		AS STATED	
Date:		23-04-23	
Drawn By:		Checked By	
CND			
Address: 23 WESTERN AVENUE SANDFIELDS PORT TALBOT SA12 7LS			
Project: REAR EXTENSION			
Title: 23 WESTERN AVE, PROPOSED FLOORPLAN			