


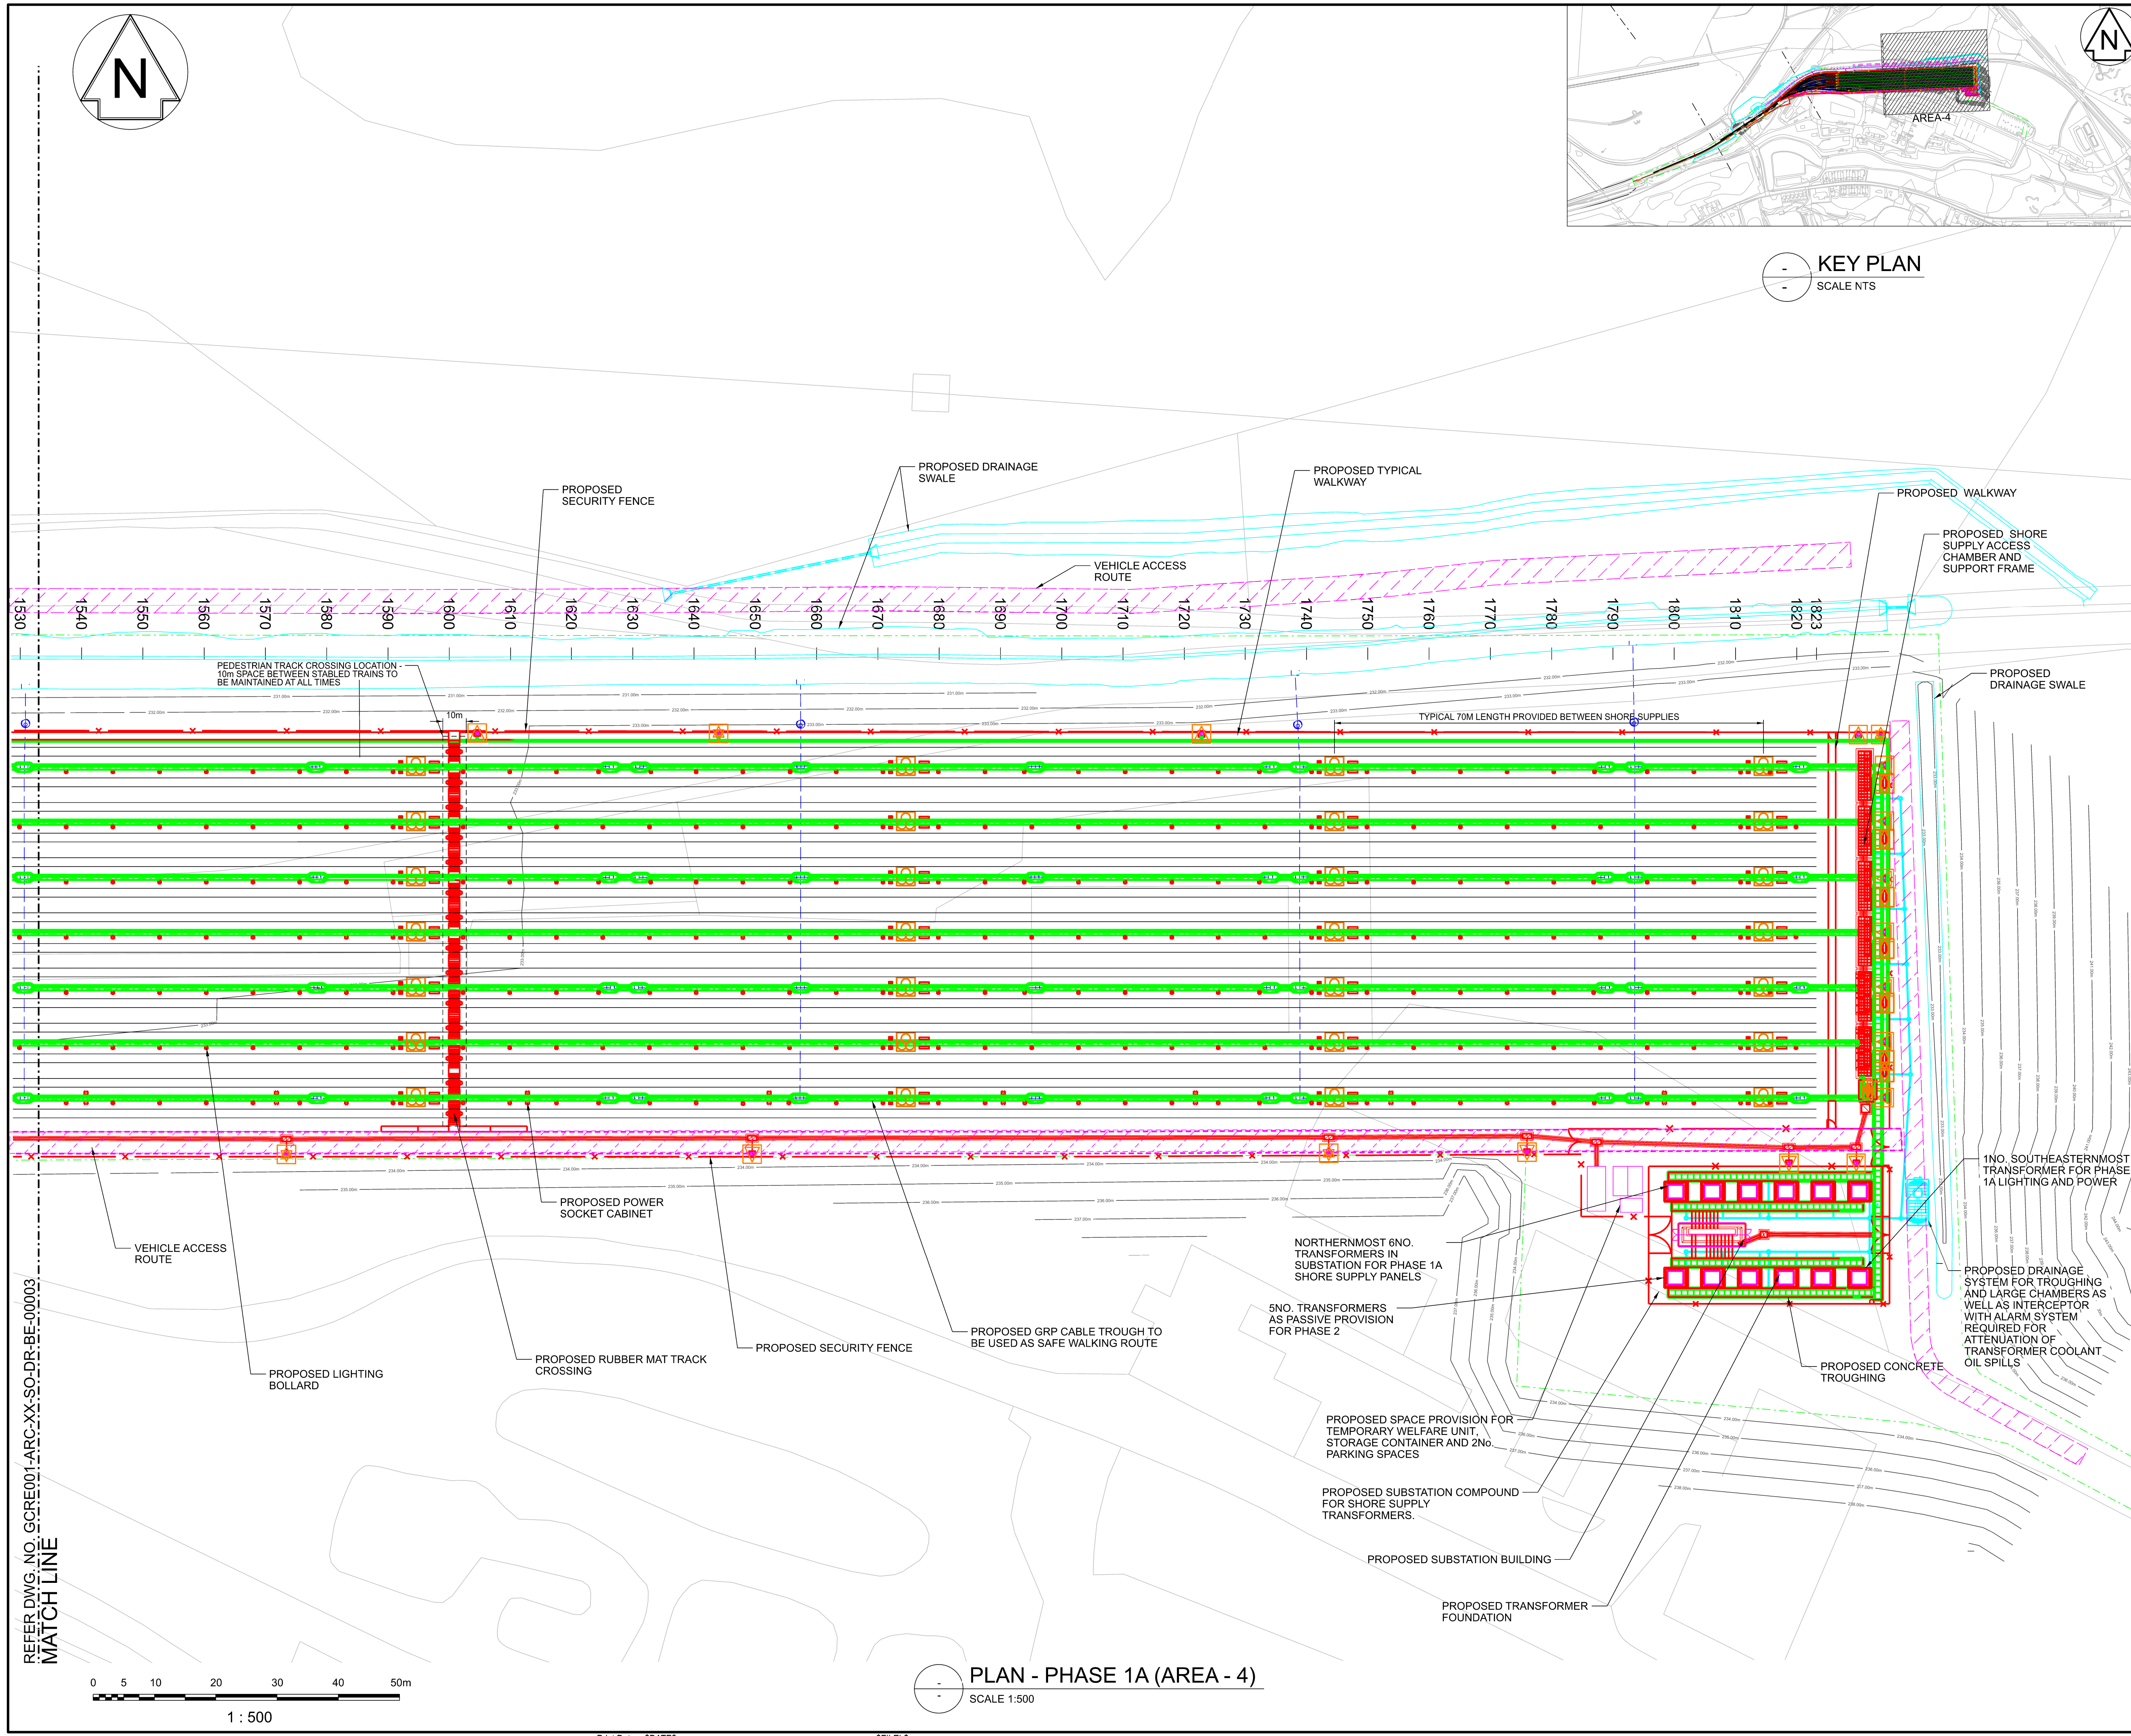

Notes:

- DO NOT SCALE FROM THIS DRAWING.
- ALL DIMENSIONS ARE IN MILLIMETRES UNLESS STATED OTHERWISE. ALL ELEVATIONS ARE IN METRES ABOVE ORDNANCE DATUM (AOD).
- ALL INFORMATION ON THESE DRAWINGS IS WIP AND TYPICAL STRUCTURAL SIZES INDICATED AT THIS STAGE. AS SUCH TYPICAL SIZES AND INFORMATION IS SUBJECT TO CHANGE FOLLOWING FURTHER COORDINATION WITH INTERNAL AND EXTERNAL DISCIPLINES DURING DETAILED DESIGN.

LEGEND:

PROPOSED ELEMENTS	
	PROPOSED TYPICAL CIVILS
	TRACK
	SITE ACCESS ROAD
	PROPOSED CONTOUR LEVELS
	OS TILE
	PHASE 1A SITE BOUNDARY
	TRACK DRAINAGE
	SITE DRAINAGE
	MESH SECURITY FENCE
	KEY CLAMP FENCING
	CABLE TROUGH / WALKWAY
	CCTV FOUNDATION
	LOC FOUNDATION
	CONTROL CUBICLE FOUNDATION
	SHORE SUPPLY FOUNDATION
	BOX ON POST (BOP)
	PASSIVE SPACE PROVISION FOR FUTURE STAGES OF WORK

Rev	Date	Description	Prod	Chk	Rev	App
P01.01						

Project:

Site: _____ Client: _____

GCRE Ltd

Registered office:
80 Fenchurch Street,
London,
EC3M 4BY

Coordinating office:
1st Floor
2 Glass Wharf, Temple Quay
Bristol BS2 0FR
Tel: 44 (0)117 372 1200

www.arcadis.com © Copyright reserved

Drawing Title:

**CIVILS
GENERAL ARRANGEMENT
PHASE 1A - AREA 4**


Designed:	Signed:	Date:
Produced:	Signed:	Date:
Checked:	Signed:	Date:
Reviewed:	Signed:	Date:
Approved:	Signed:	Date:
Design Stage:	ELR	Mileage:
Original Size:	Grid:	Datum:
Suitability Code:	Scale:	Project Number:
S0	1:500	GCRE001
Suitability Description:		

Initial non-contractual code

-

Drawing Number:	Revision:
GCRE001-ARC-XX-SO-DR-BE-00004	P01.01

REFER DWG. NO. GCRE001-ARC-XX-SO-DR-BE-00003
MATCH LINE

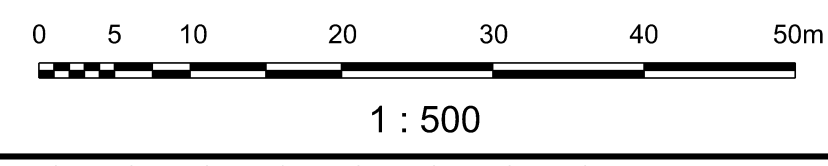

Print Date: \$DATES

\$FILEL\$

PLAN - PHASE 1A (AREA - 4)
SCALE 1:500