


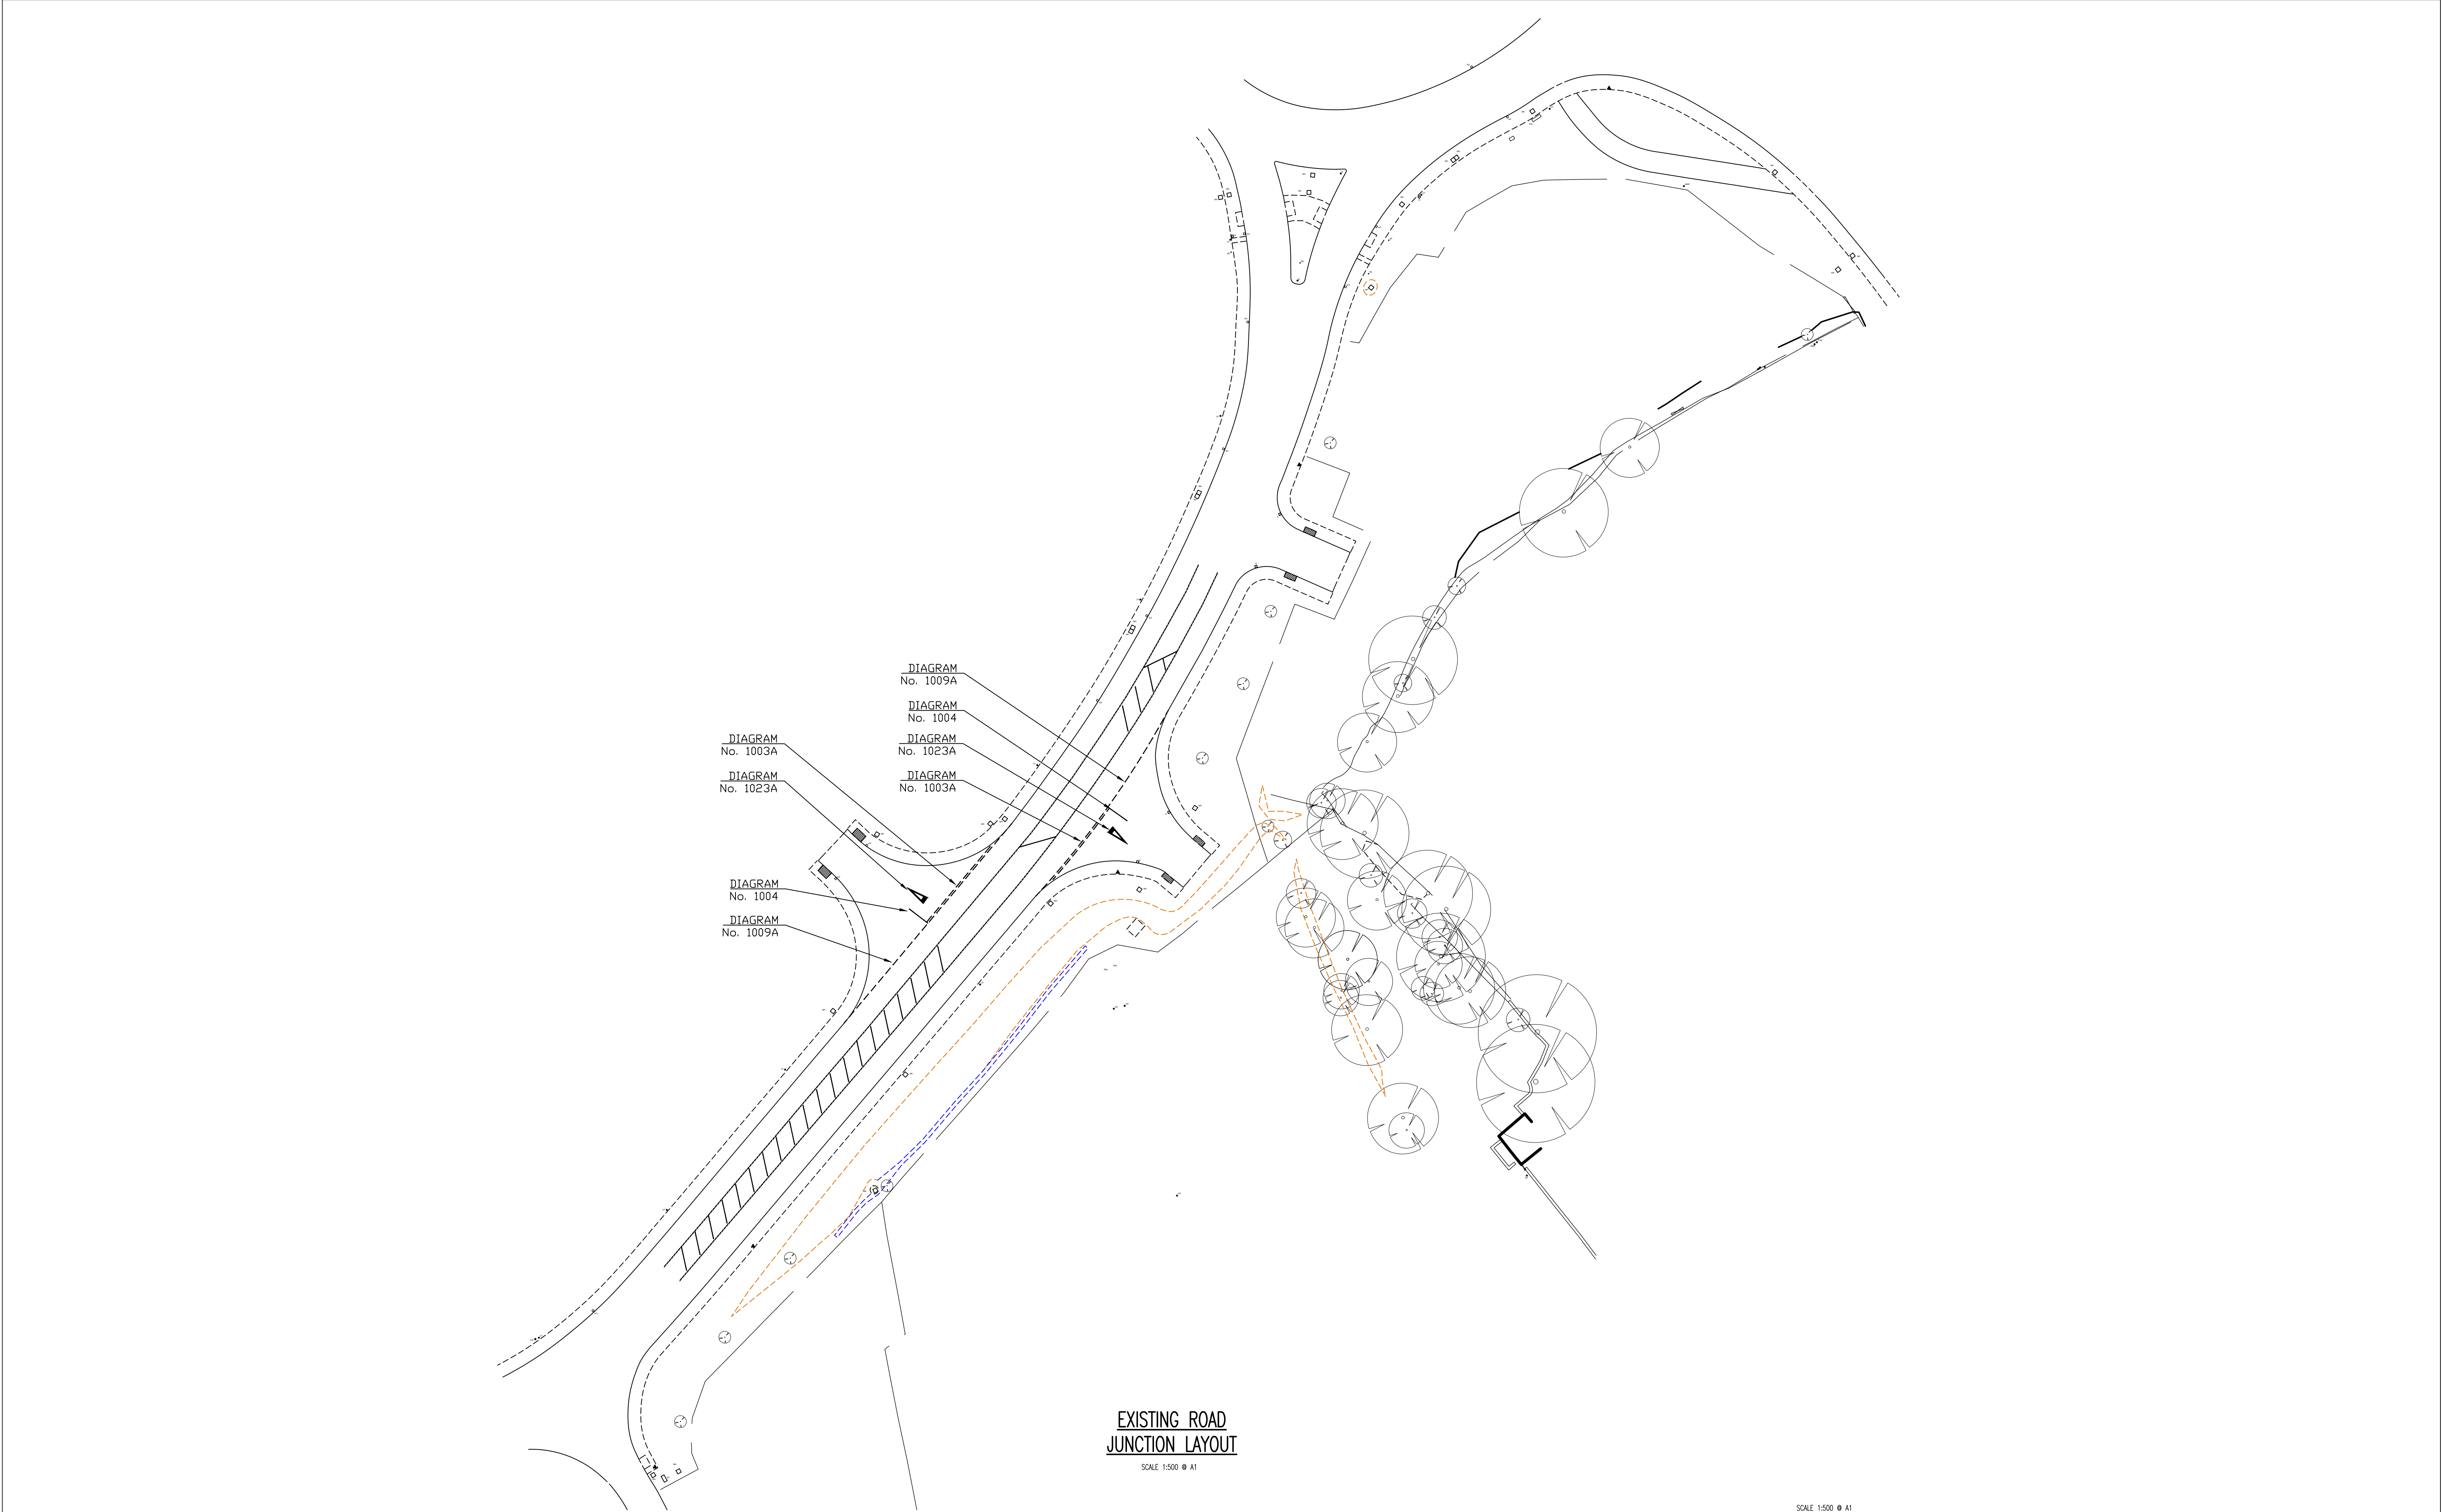

Job No:	Drawing No:	Rev:	No. REVISION			No. REVISION		
			by	date		by	date	
22.20	C03	/						
scales: 1:500 @ A1								

NOTES 1 Do not scale from this drawing 2 All dimensions to be checked on site 3 'As built' drawings are prepared, in part, based upon information furnished by others. While this information is believed to be reliable, James & Nicholas LLP assume no responsibility for the accuracy of 'As built' drawings or for any errors or omissions that may have been incorporated into them as a result of incorrect information provided to us by others. Those relying on an 'As built' drawing are advised to obtain independent verification of its accuracy.	
STAGE	PRELIMINARY

REFER ALSO TO THE FOLLOWING: Drawings:
Bending Schedules:

CLIENT

james&nicholas Grove House, Grove Place, Port Talbot SA13 1XA • Tel 01639 885431 • Fax 01639 891687 admin@jamesandnicholas.com • www.jamesandnicholas.com James & Nicholas Limited Liability Partnership. Registered in the UK No. OC303071		
Job title	SITE INFRASTRUCTURE, NEW PRODUCTION UNIT, MARGAM, SANDVIK	
Drawing title	EXISTING ROAD JUNCTION DETAILS	

COPYRIGHT ©		
drawn	LT	24.05.23
checked	K.J.T	24.05.23
approved	K.J.T	24.05.23
Job No:	Drawing No:	Rev:
22.20	C03	/
scales: 1:500 @ A1		