


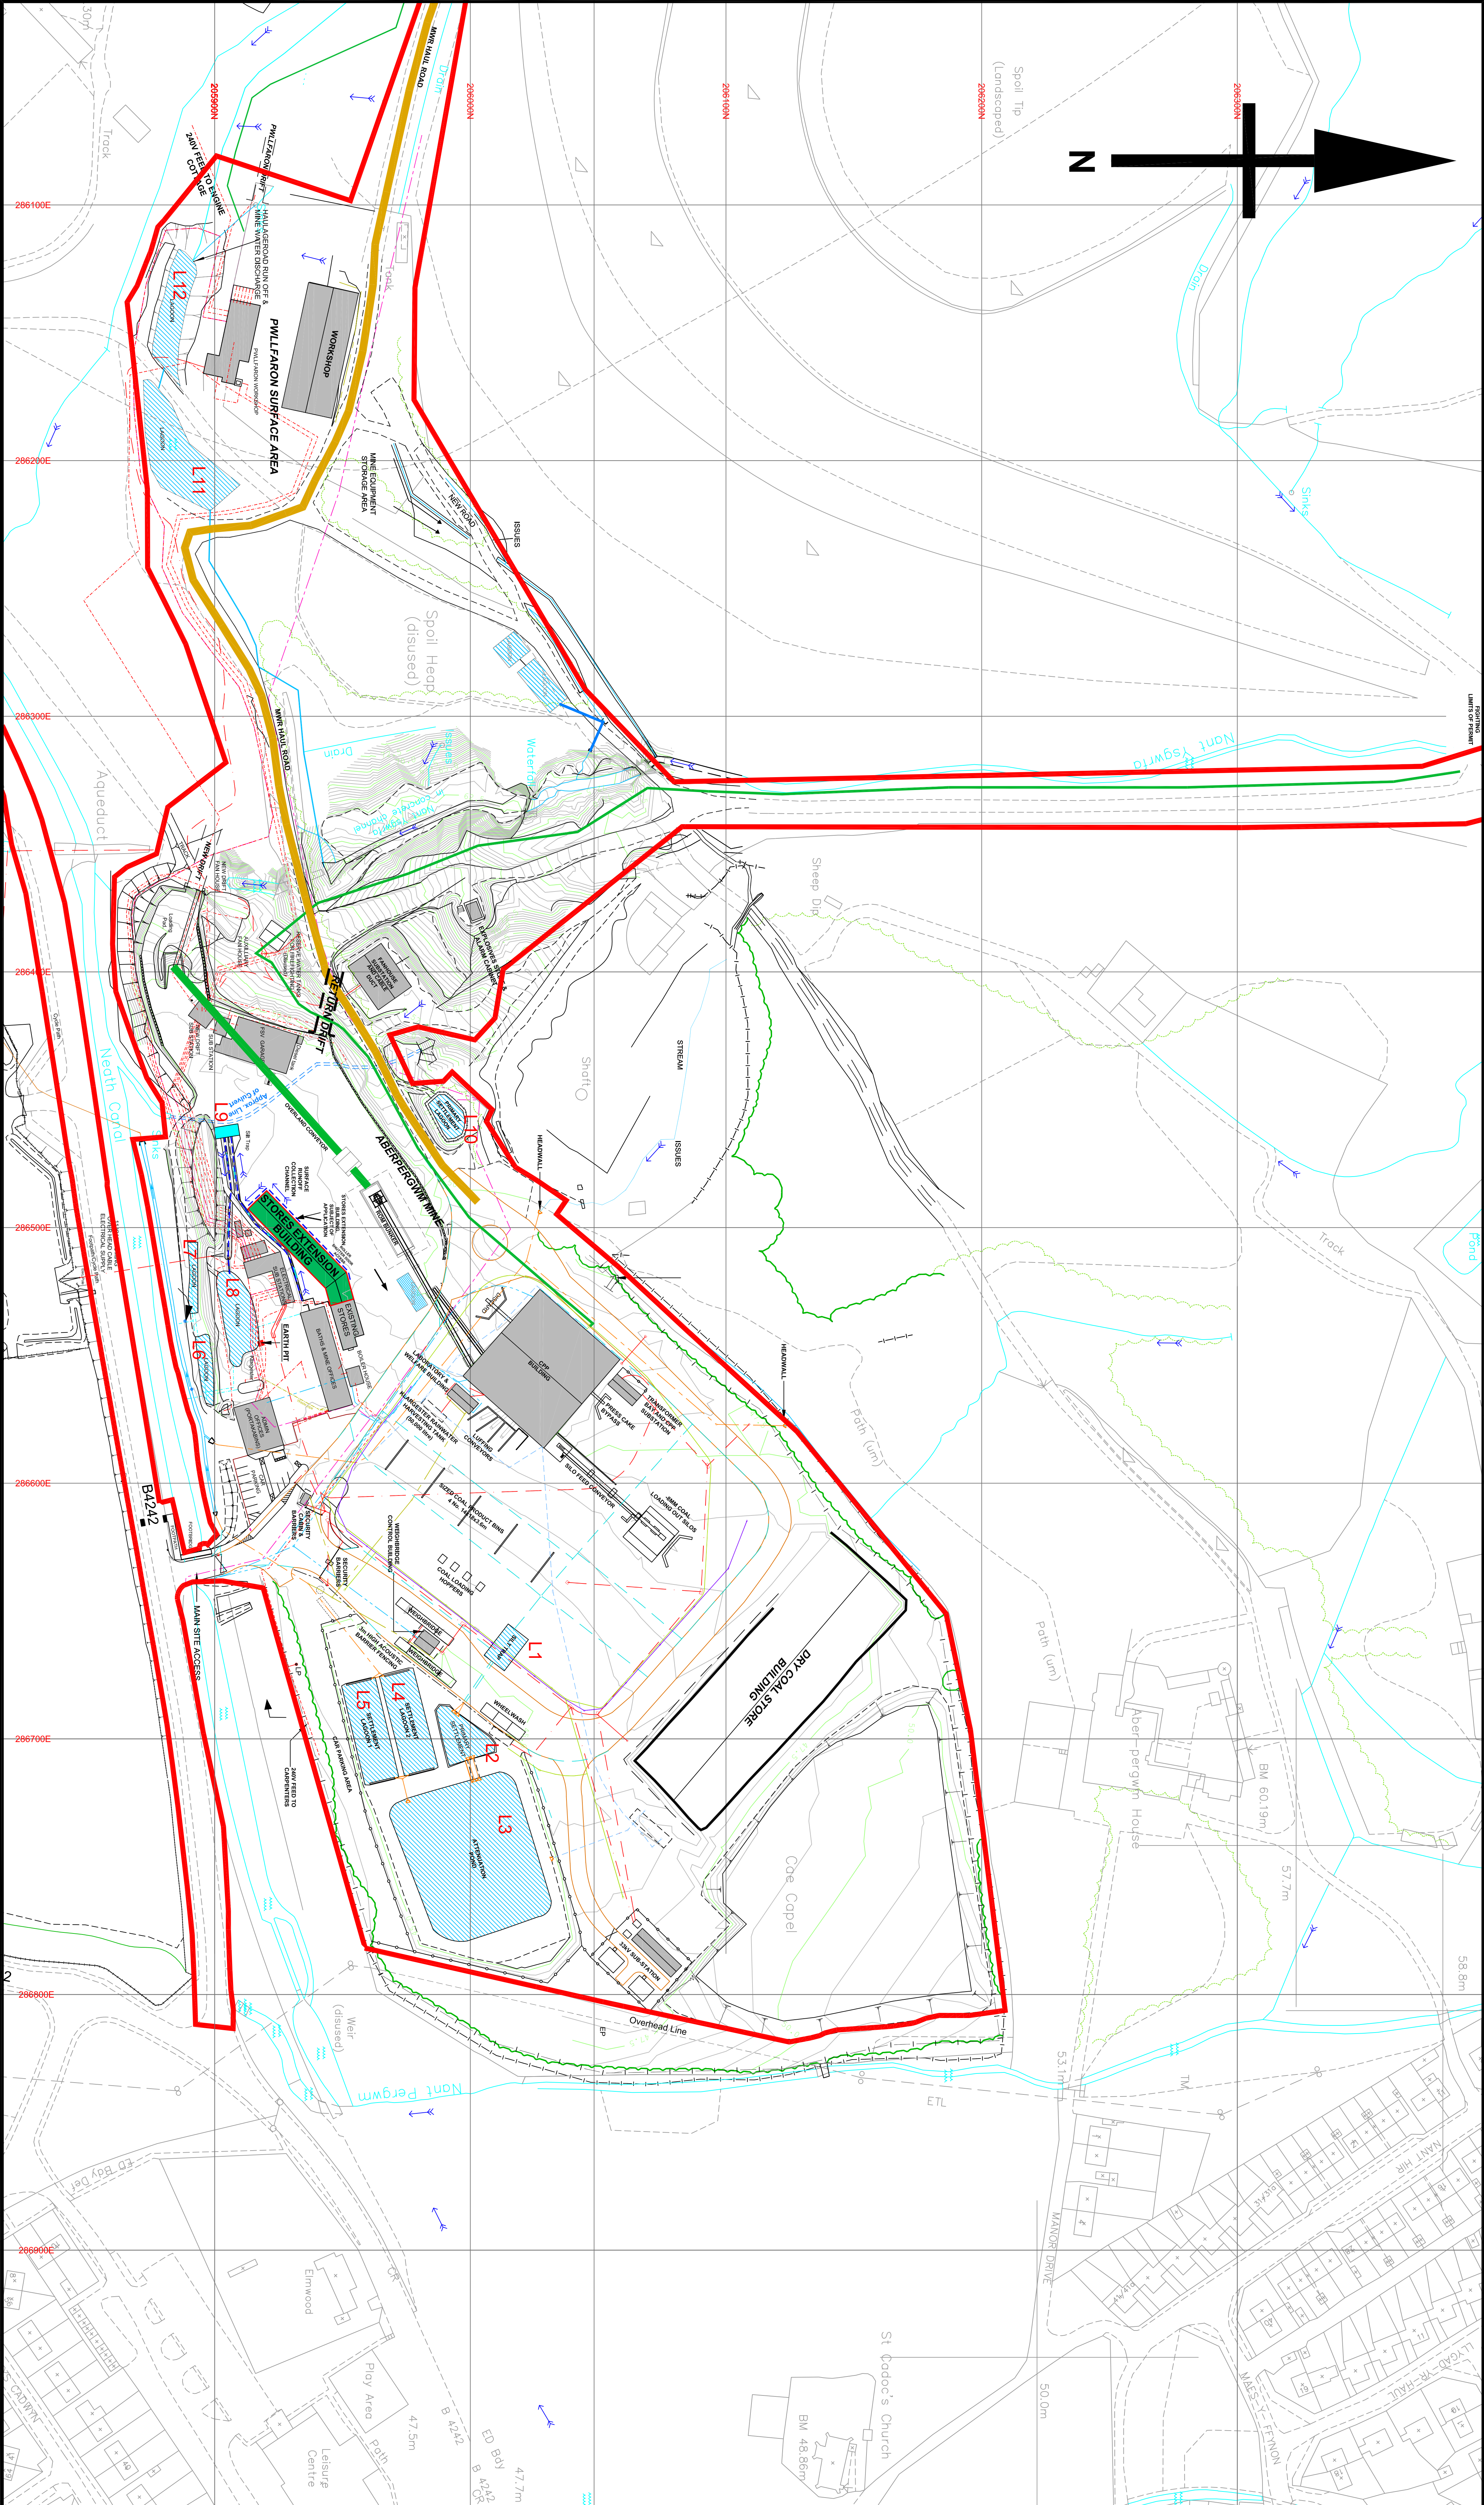


ENERGYBUILD ABERPERGWM COLLIERY
APPLICATION FOR NEW STORES EXTENSION
BUILDING

PLAN SHOWING ABERPERGWM MINE
CURTILAGE, INFRASTRUCTURE
AND PROPOSED LOCATION OF STORES
EXTENSION BUILDING

PLANNING CONSENT P2014
-0729 SITE BOUNDARY

PROPOSED STORES
EXTENSION BUILDING

NEW STORES RELATED
DRAINAGE DITCHES

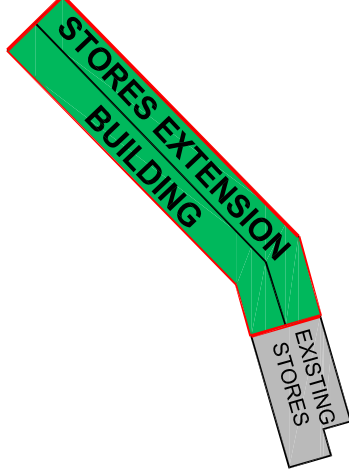

DATE APRIL 2023
REFERENCE AC/SEXTDET/4/23V1

SCALE:1:1500