


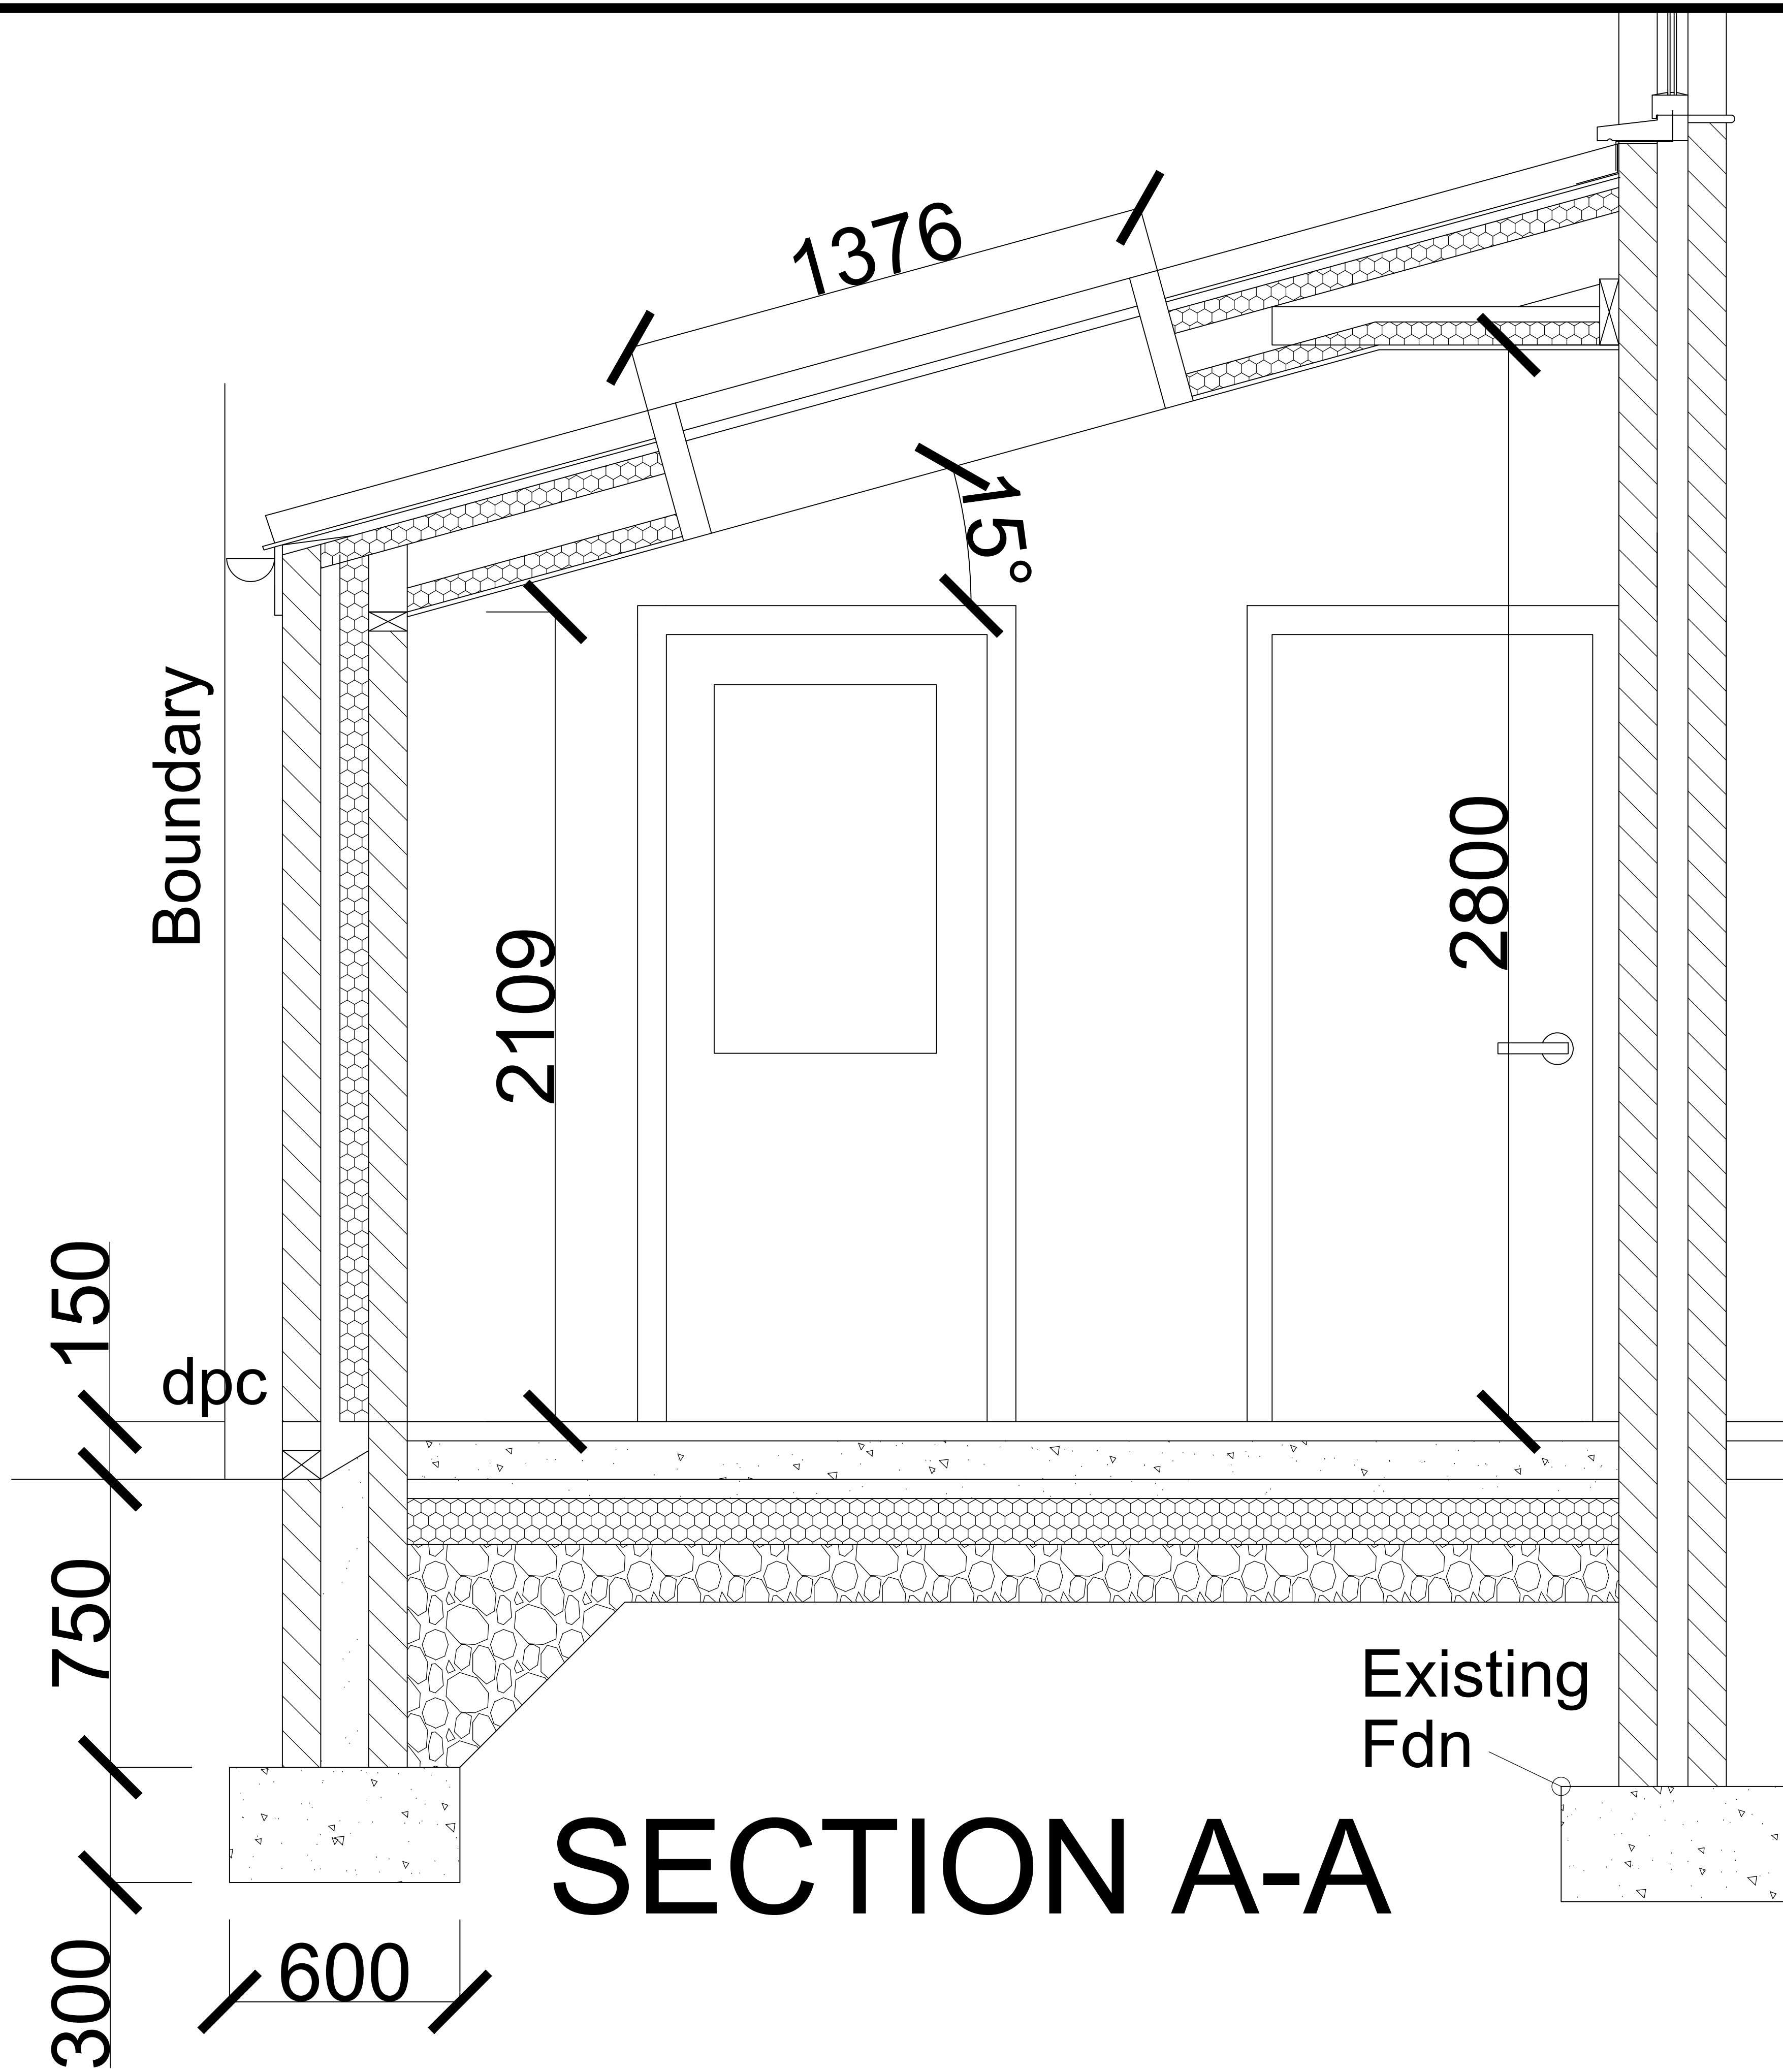

General Notes

No.	Revision/Issue	Date

Firm Name and Address

Project Name and Address

SECTION A-A
AT
22 WOODLANDS PK DRIVE
CADOXTON NEATH

Project

PA

Date

02.06.2023

Scale

1:10

Sheet

B-04