


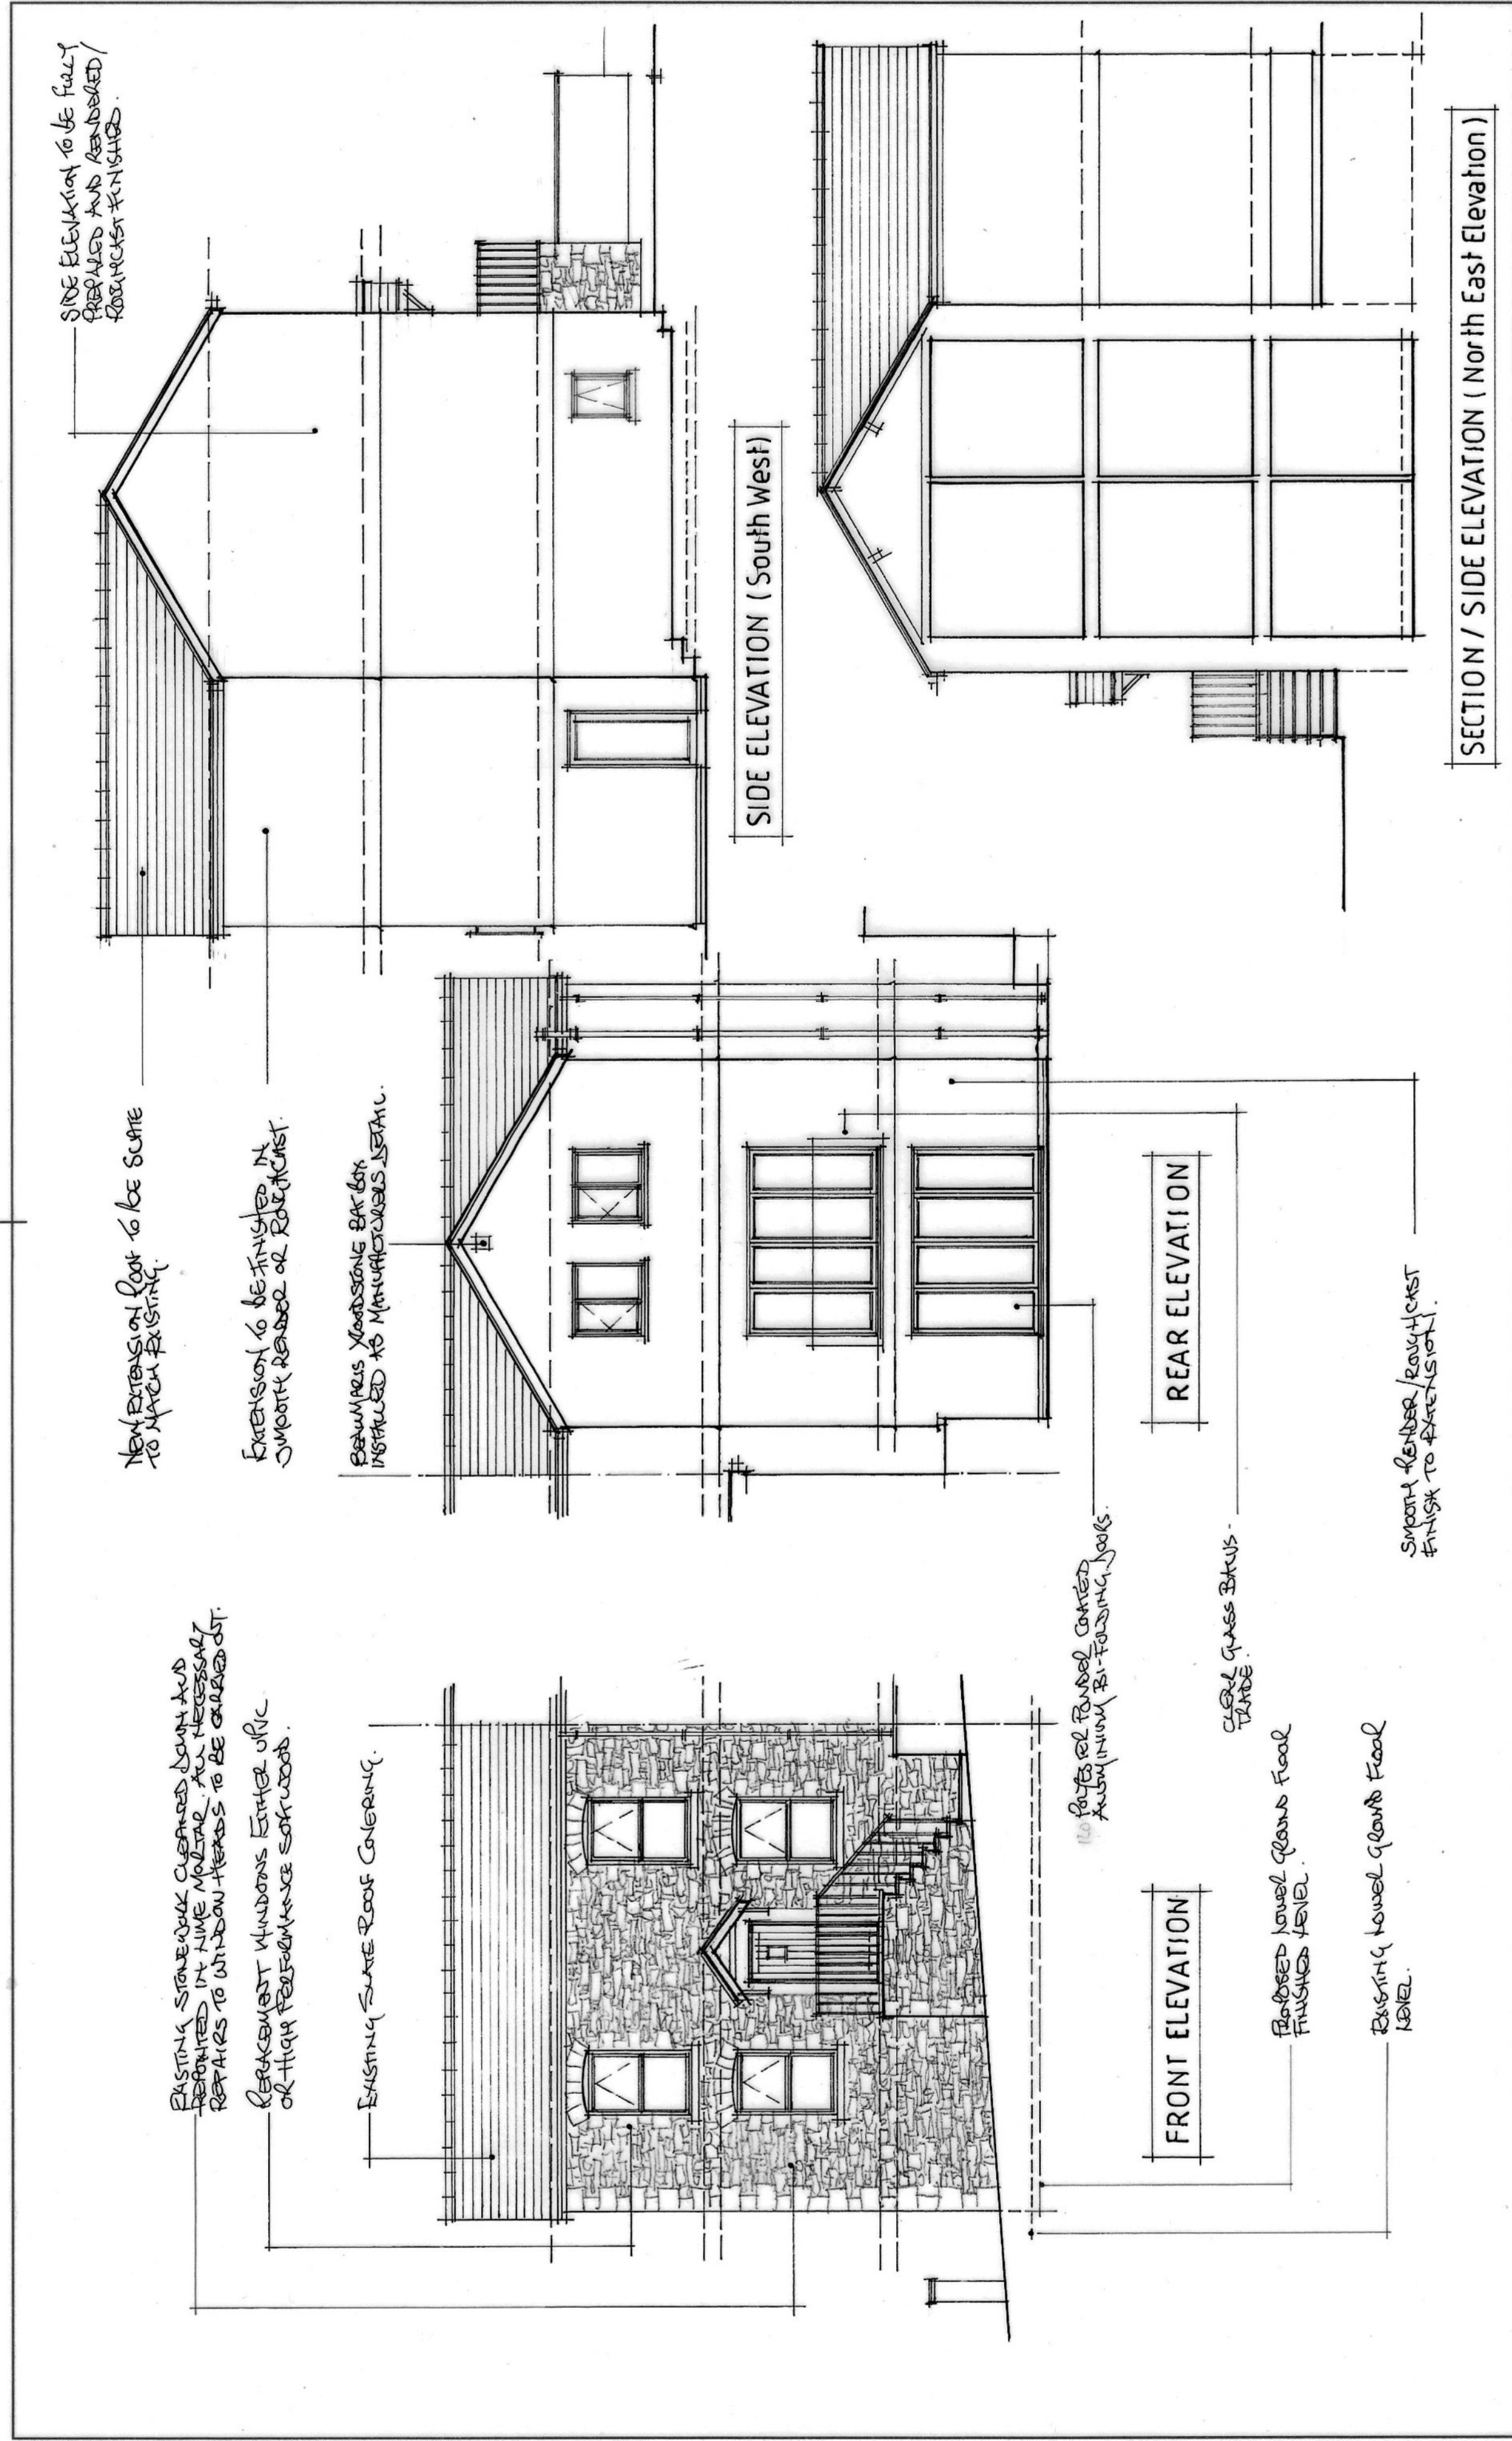

mjs designs (cymru) ltd architectural design- project management 07530 134442	Client Gregg Sorokin Job Title 29 Derwen Road, Alltwen, SA8 3AU	Scale 1:100@ A3 Drawn by Date 05.20.23	Drawing Title PROPOSED (Elevations)	
			Drg No. 222302.04	Rev