
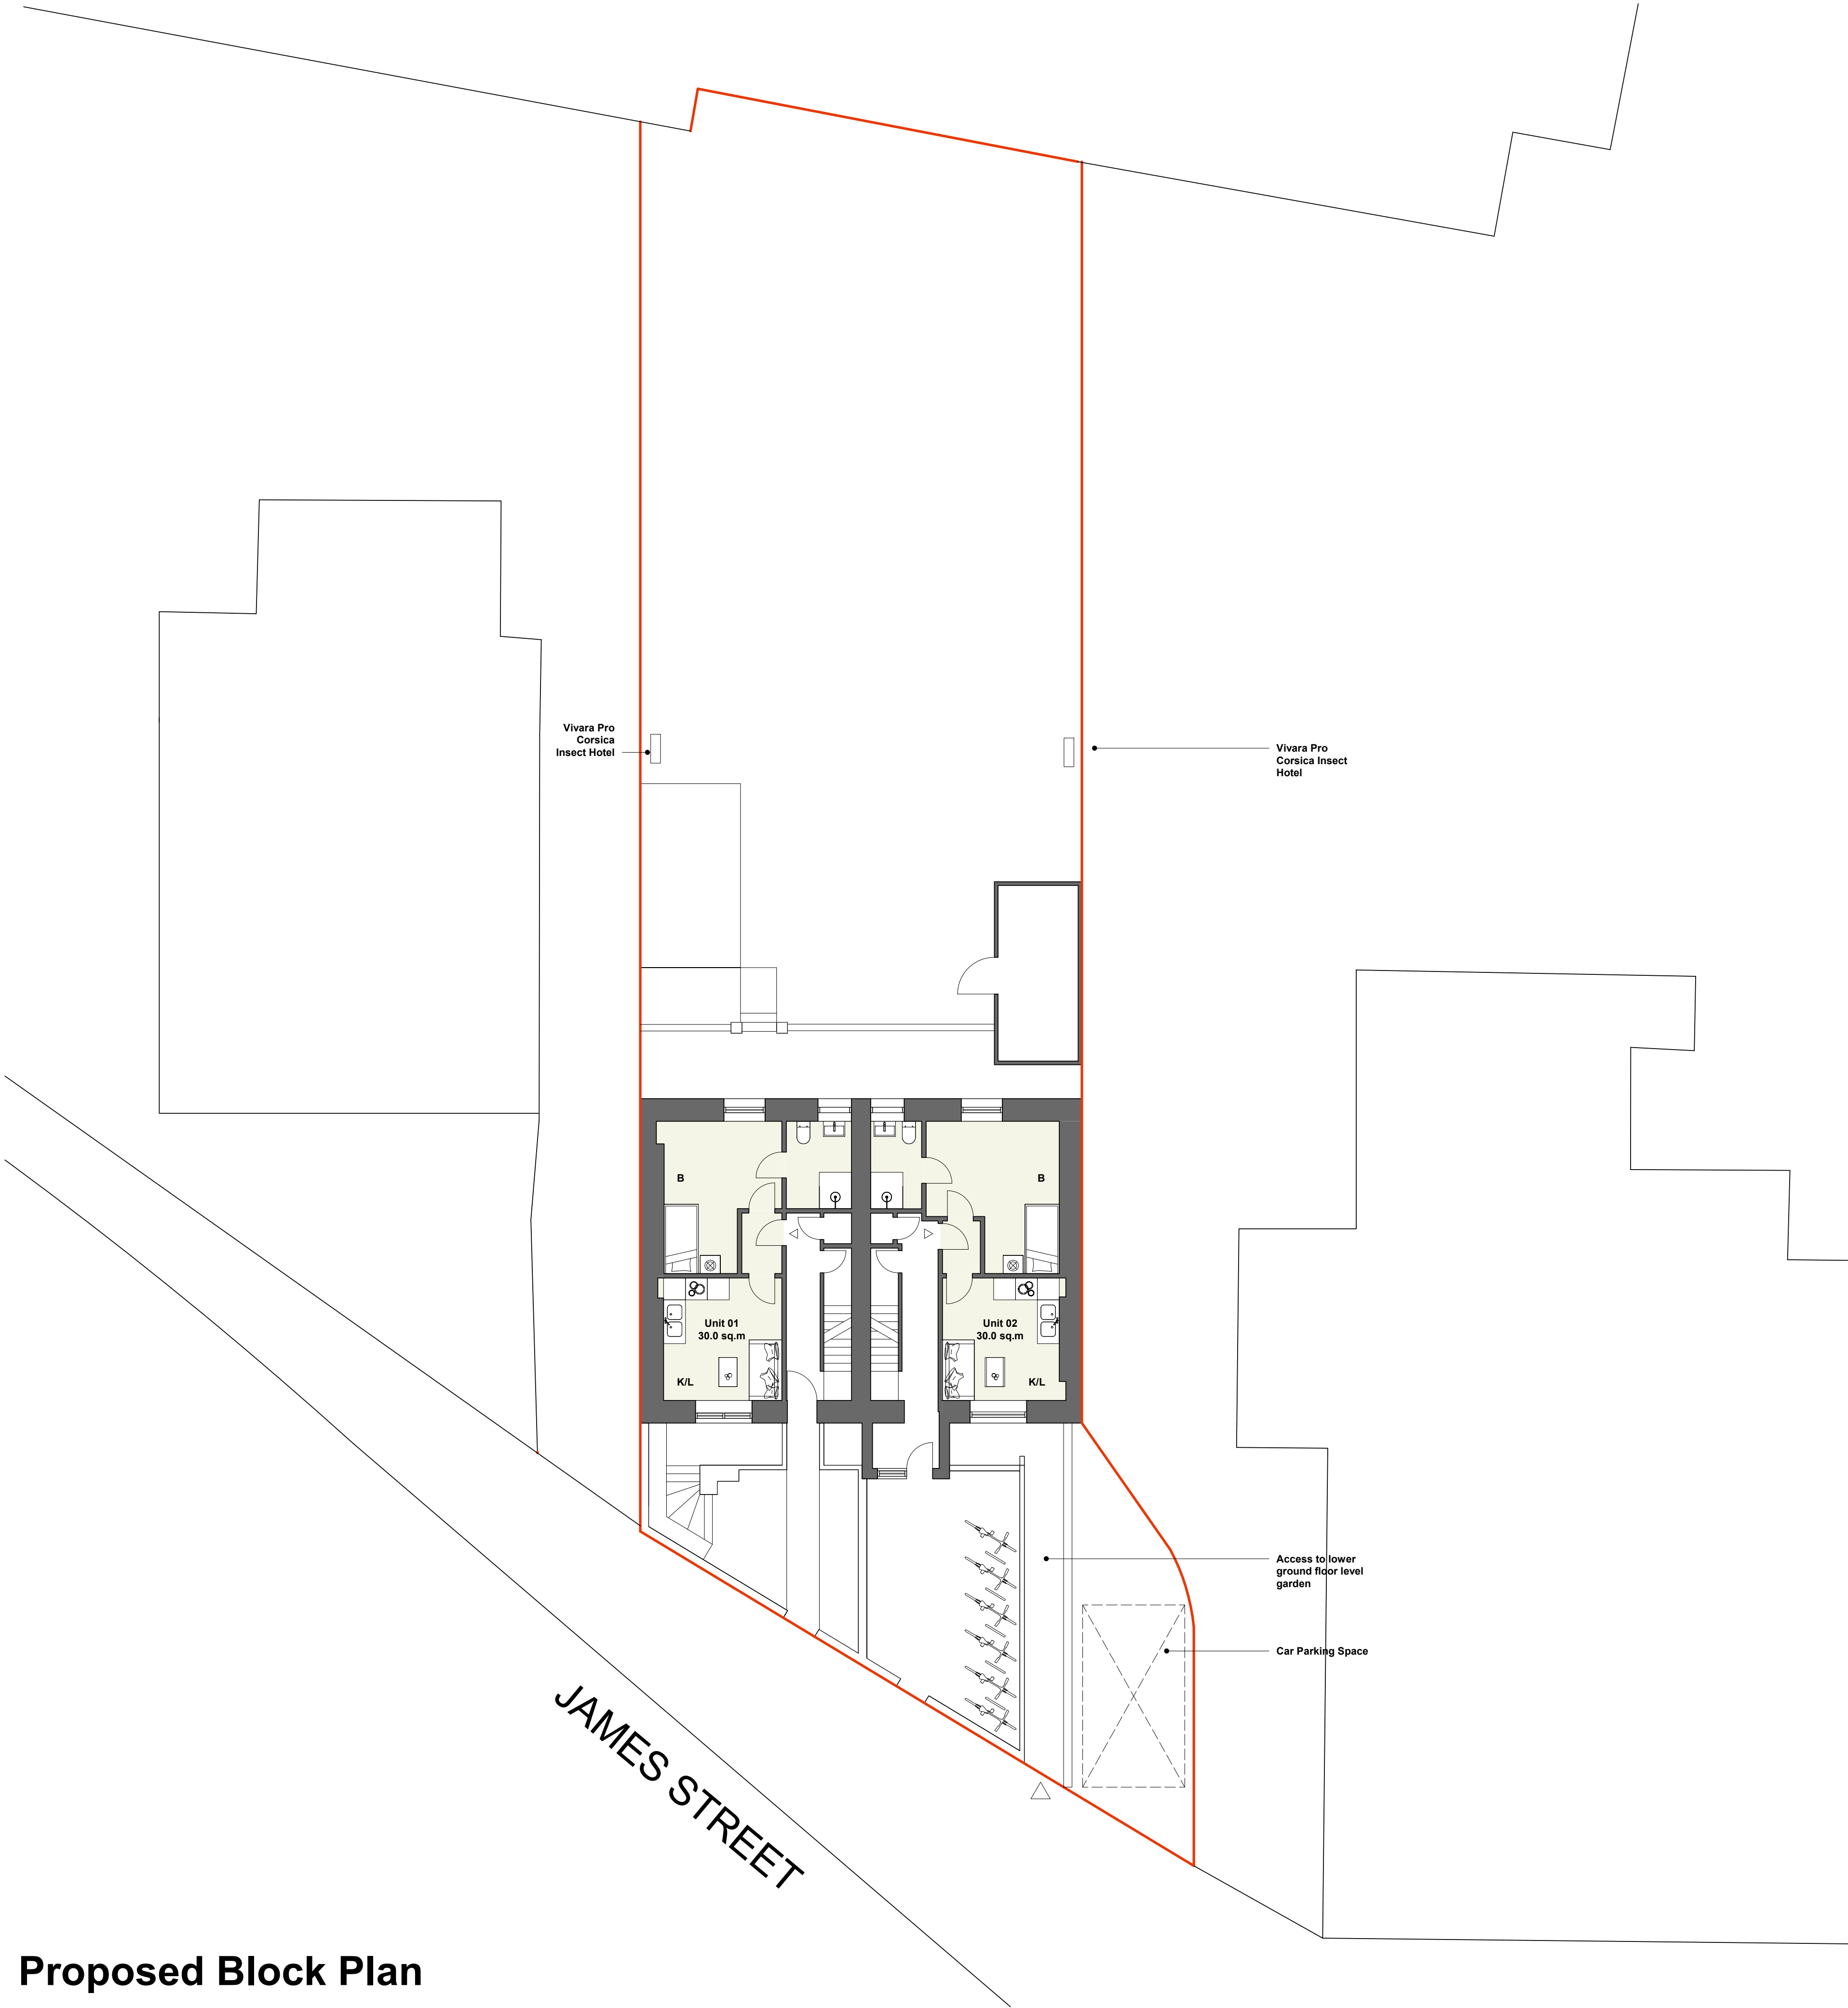


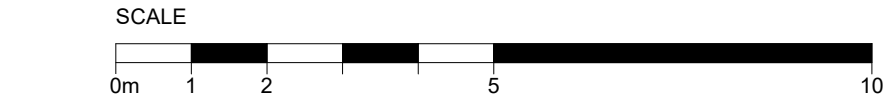

Proposed Block Plan


REVISION DETAILS				DATE	DRW	CHK
A	IFP			30.01.23	MIDA	MIDA
B	UPDATED ISSUE			31.03.23	MIDA	MIDA

DRAWING NO.

P02

Issued 30.01.23

Revision B

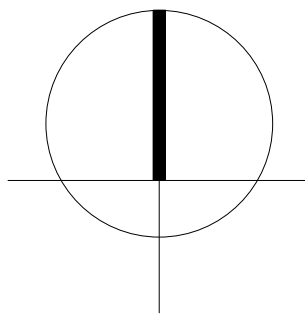

MIDA

MIDA ARCHITECTURE LTD
Old Post Room
Somerset House
London
WC2R 1LA
info@mida-architecture.co.uk
+44 (0)207-998-3781
www.mida-architecture.co.uk

PROJECT
9-11 JAMES STREET, SWANSEA, SA8 4RL

TITLE
PROPOSED LAYOUT PLAN

STATUS
PLANNING

DATE	REVISION	SCALE
30.01.23	B	1 : 100 @A1