


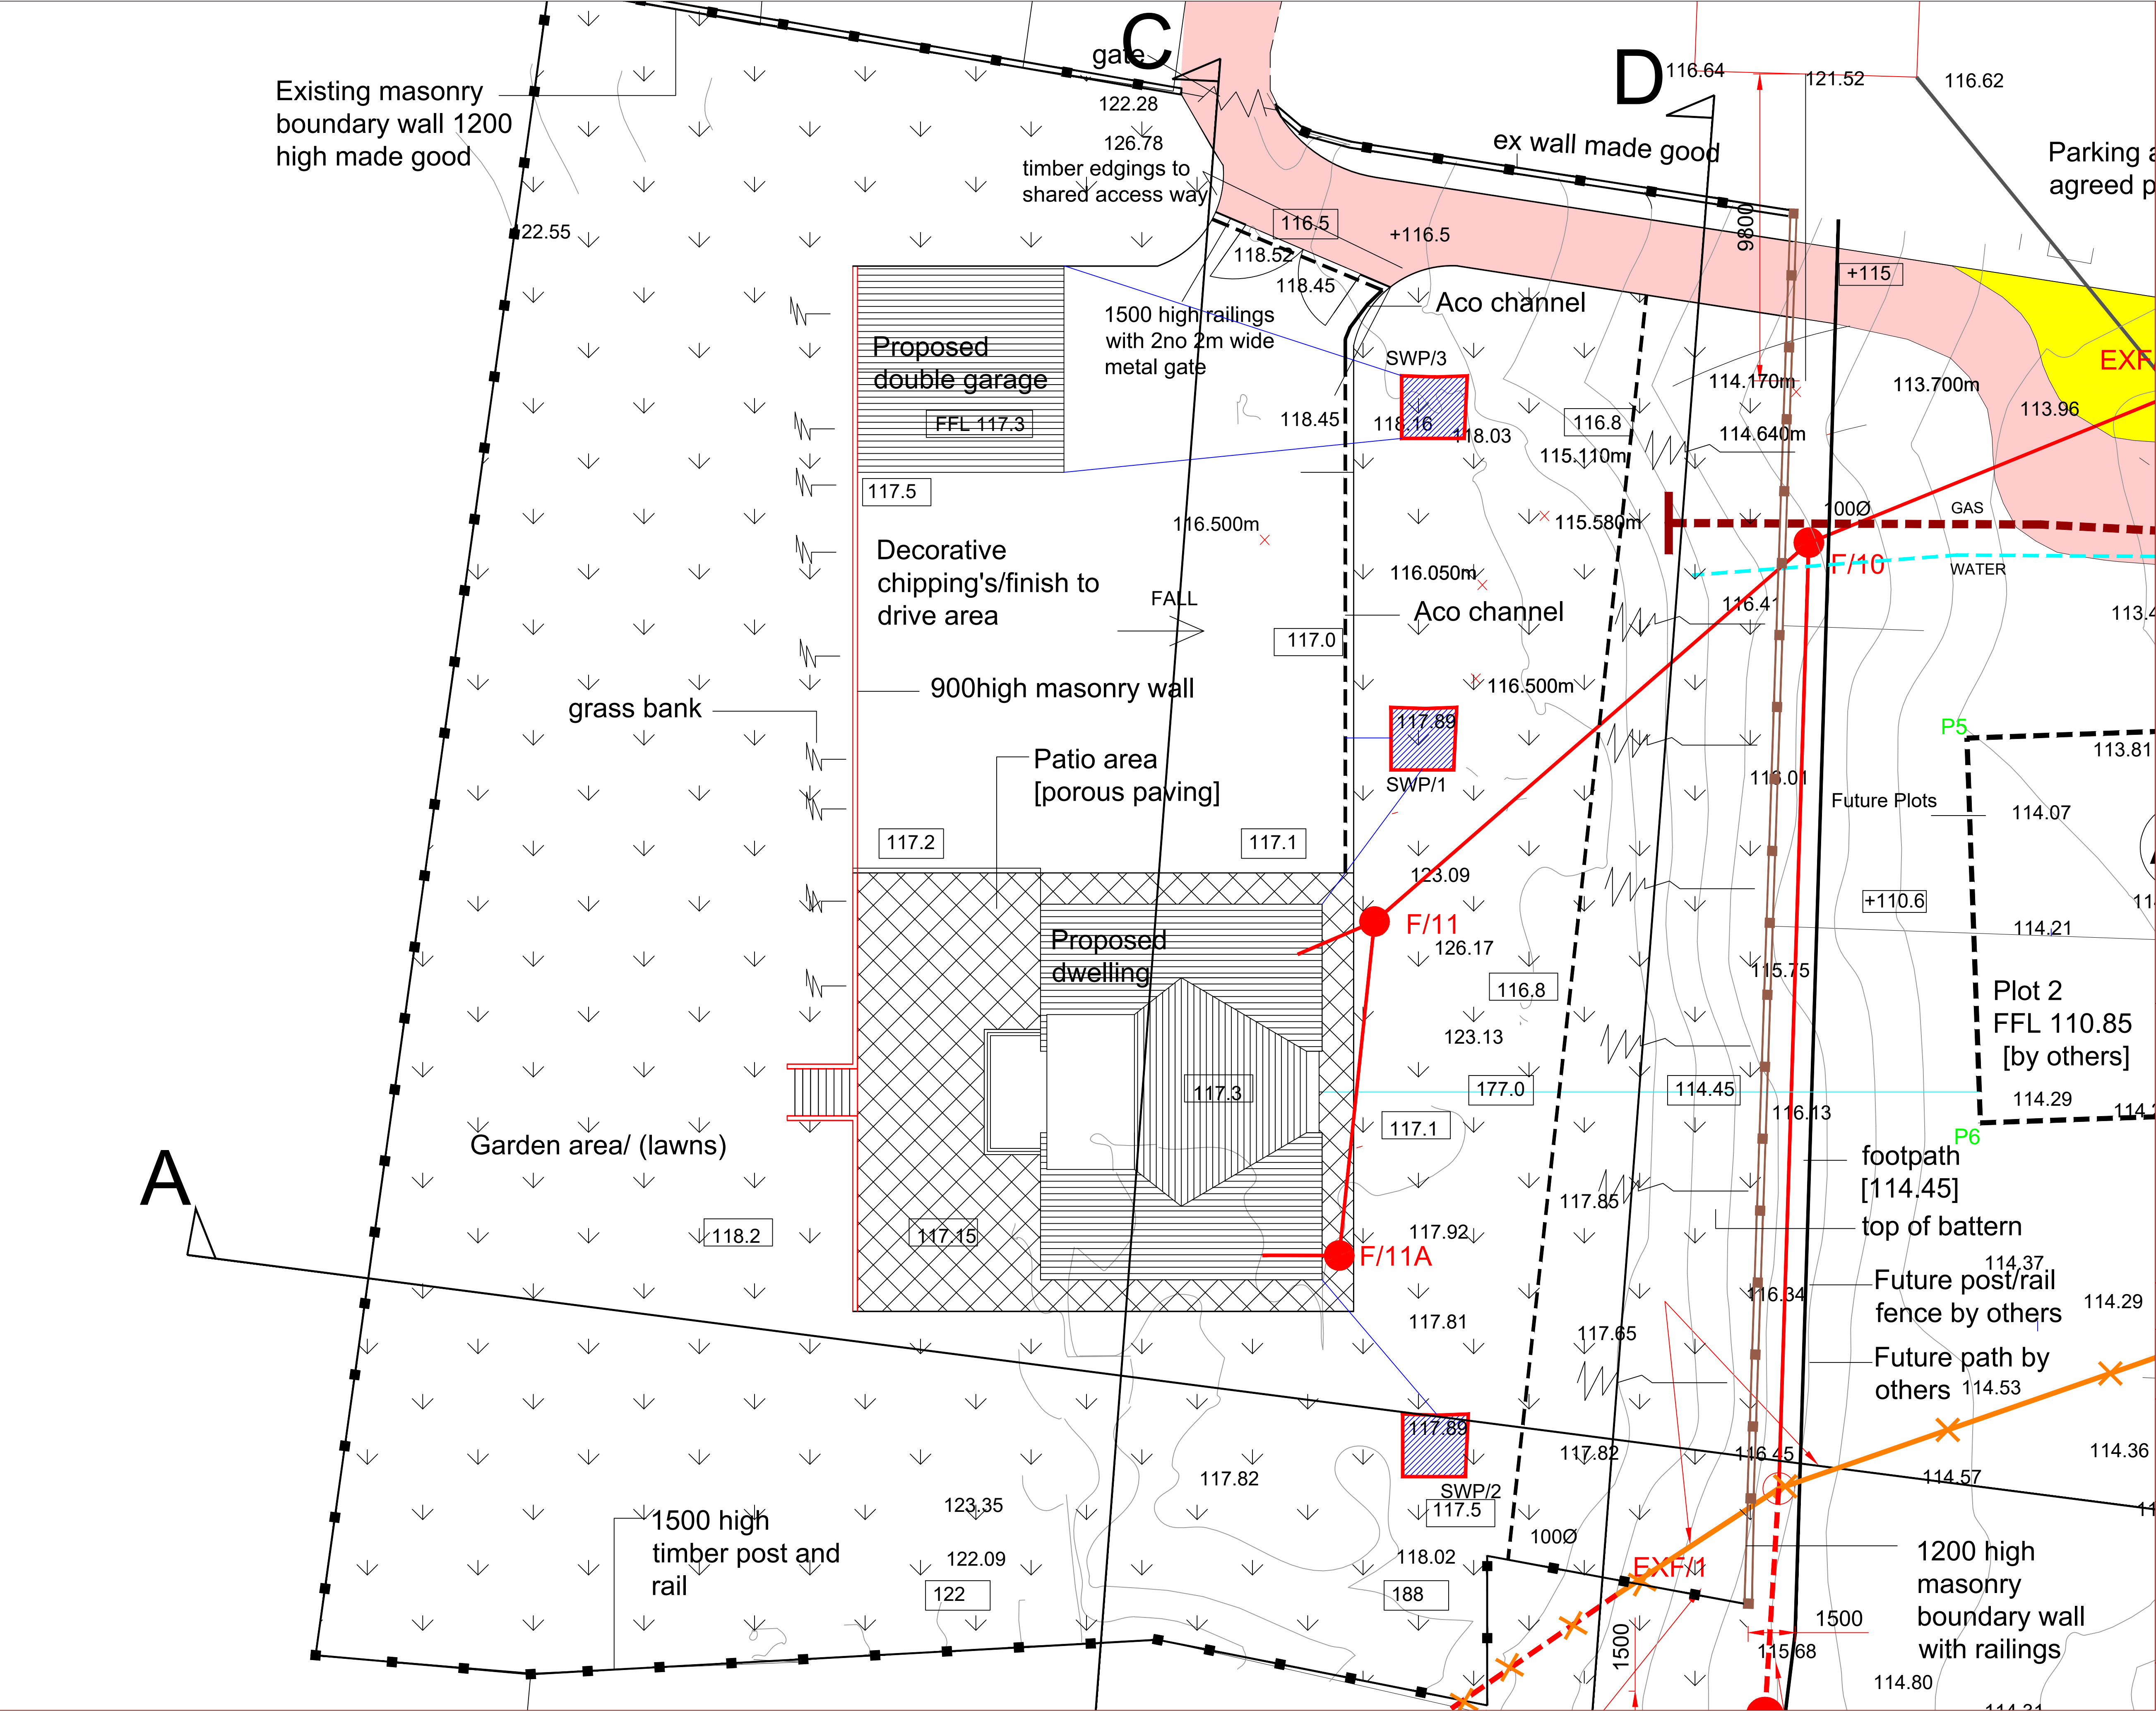

NOTES

Key

- 117.0 Proposed ground level
- 118 Existing ground level
- Existing shared way
- Soakaway locations

REV	DATE	Notes added	CH	CHKD
A	June'23	Notes added	CH	CHKD

CLIENT
Mr Dan Jones

PROJECT
Plot 1 Treforgan Crynant

TITLE
Plot 1 External Works

DRAWING ISSUE
Planning

GENERAL NOTES
A- The scale shown on this drawing only applies to the correct paper size.
B- Do not scale from this drawing take figured dimensions only.
C- Any discrepancies to be reported to ateb consult.
D- Drawings in PDF format are not to scale and are for reference only.

DATE	Feb'23	PRODUCED BY	C.Holmes
SCALE	1:100	CHECKED	
PAPER SIZE	A1	APPROVED	

ateb Consult
42 Gurnos Road
Ystalyfera
Swansea
SA9 2HY
Tel: 01639 849279
Fax: 01639 849984
E-mail: info@atebconsult.co.uk

JOB NUMBER	DRAWING NUMBER	REVISION
23/005	103	A