
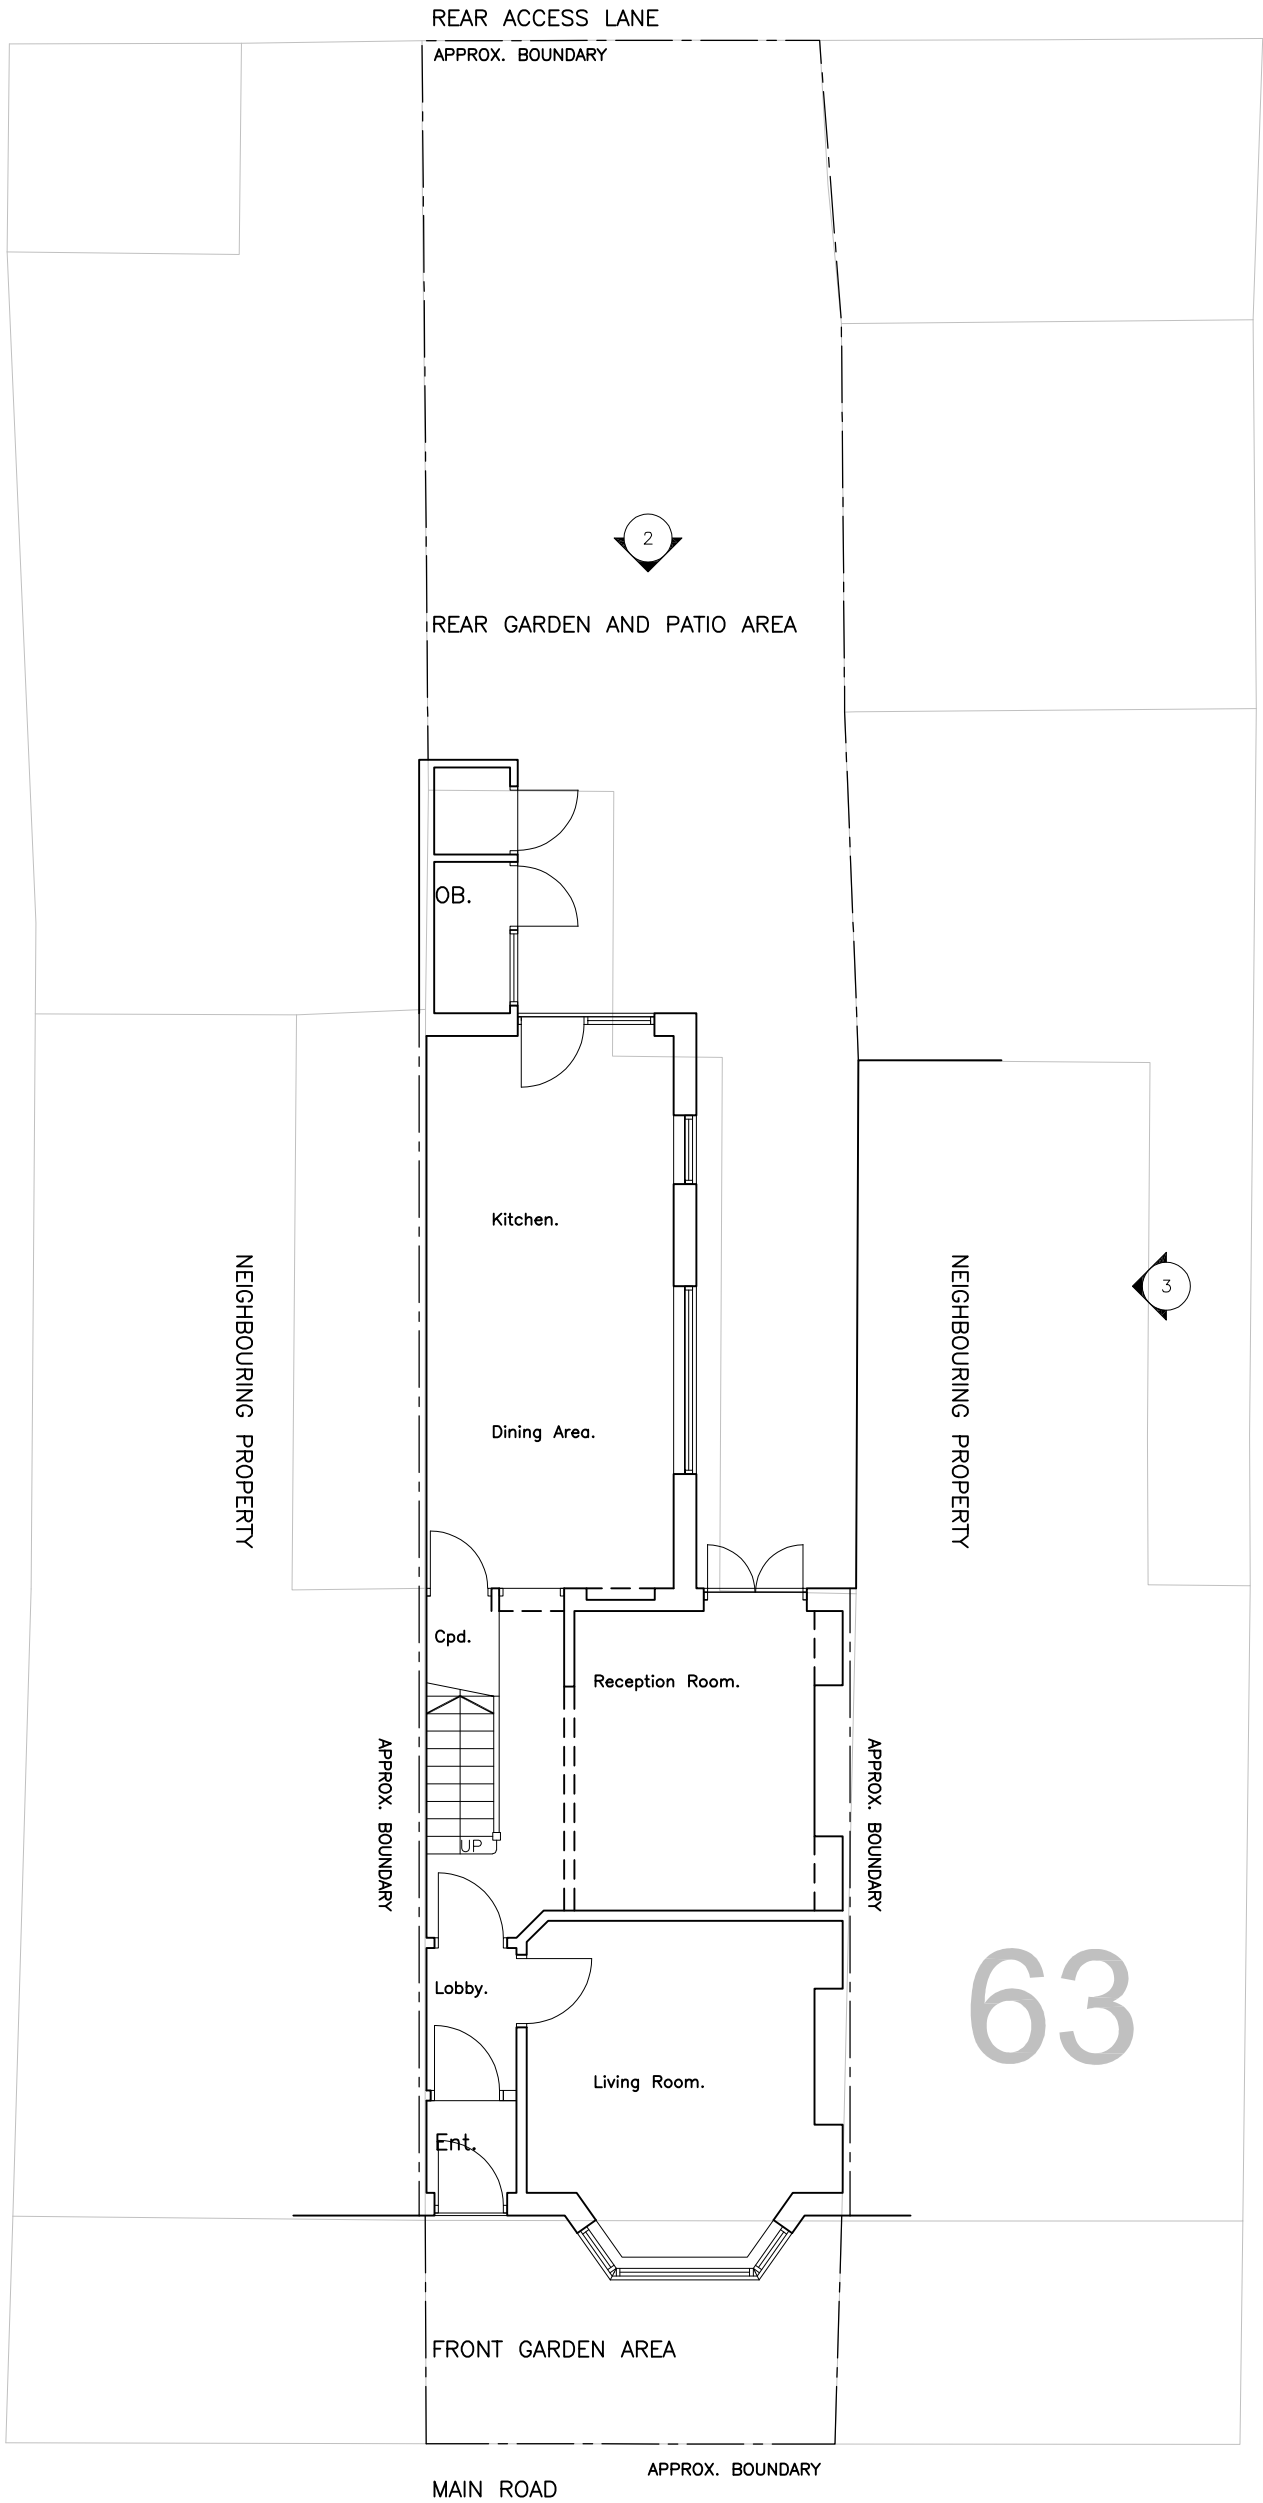
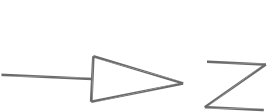


NO.	NOTES
1	All dimensions in millimetres unless otherwise stated.

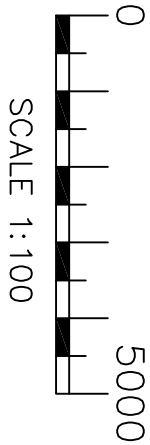

(A S E X I S T I N G)
G r o u n d F l o o r / S i t e P l a n
DRAWING NUMBER: 2334 – AL(01)01.