
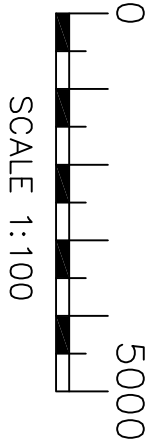



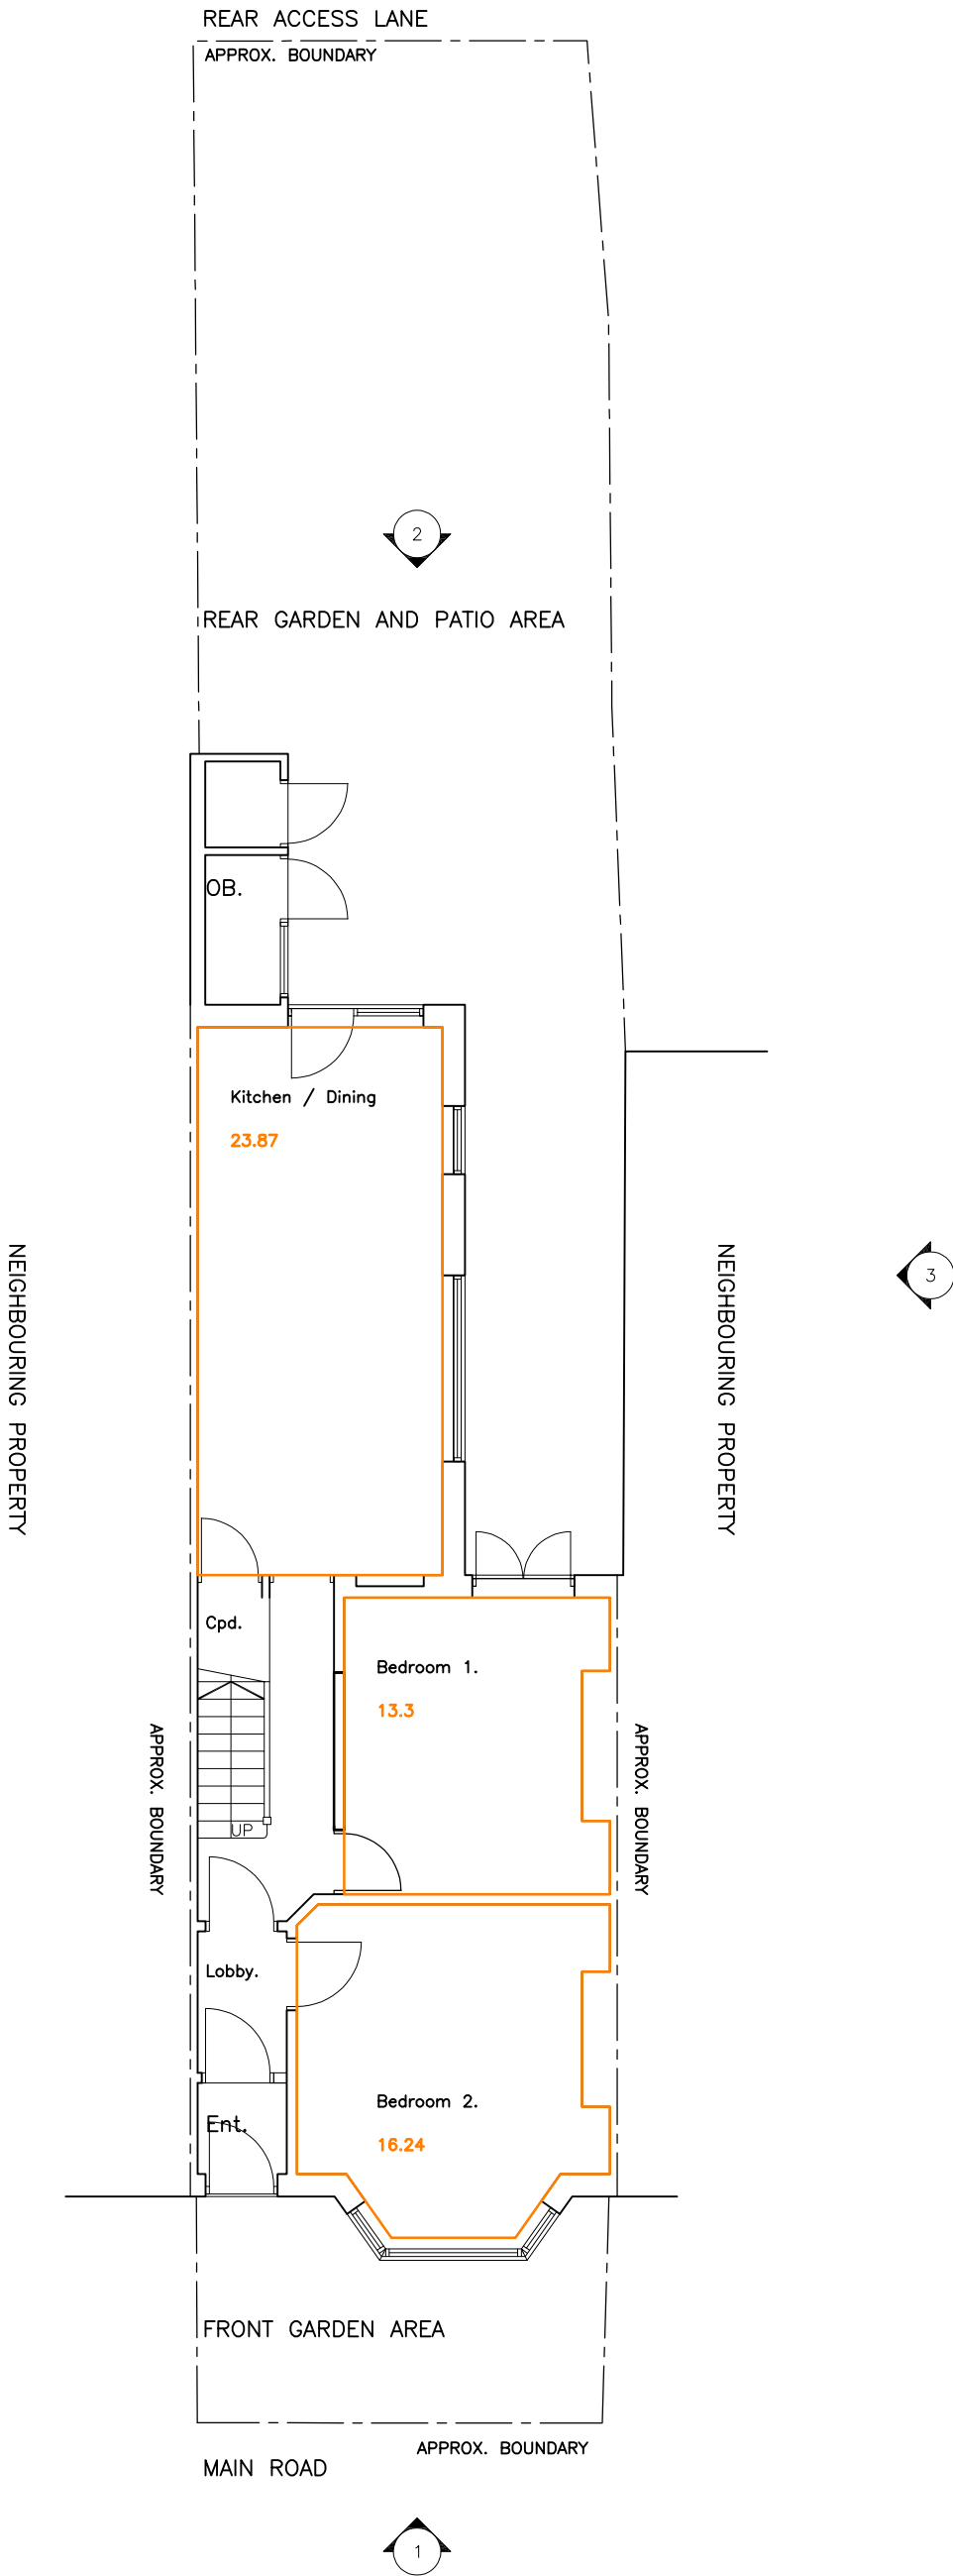

(A S P R O P O S E D)

G r o u n d F l o o r / S i t e P l a n

DRAWING NUMBER: 2334 – AL(2–)01.

atrium

Planning Consultants

MOBILE: 07505 210952

EMAIL: atriumplanning@icloud.com

DATE: JUNE. 23.

SCALE: AS SHOWN

SHEET: A-3

PROJECT DESCRIPTION:
PROPOSED CONVERSION TO FORM HMO
AT 65, CWRT SART,
NEATH, PORT TALBOT, SA11 2SR.
FOR MR P. BOSOMORTH.

SHEET TITLE:
AS SHOWN.

REVISIONS :
B. 19/06/23 VALIDATION. KNJ

