



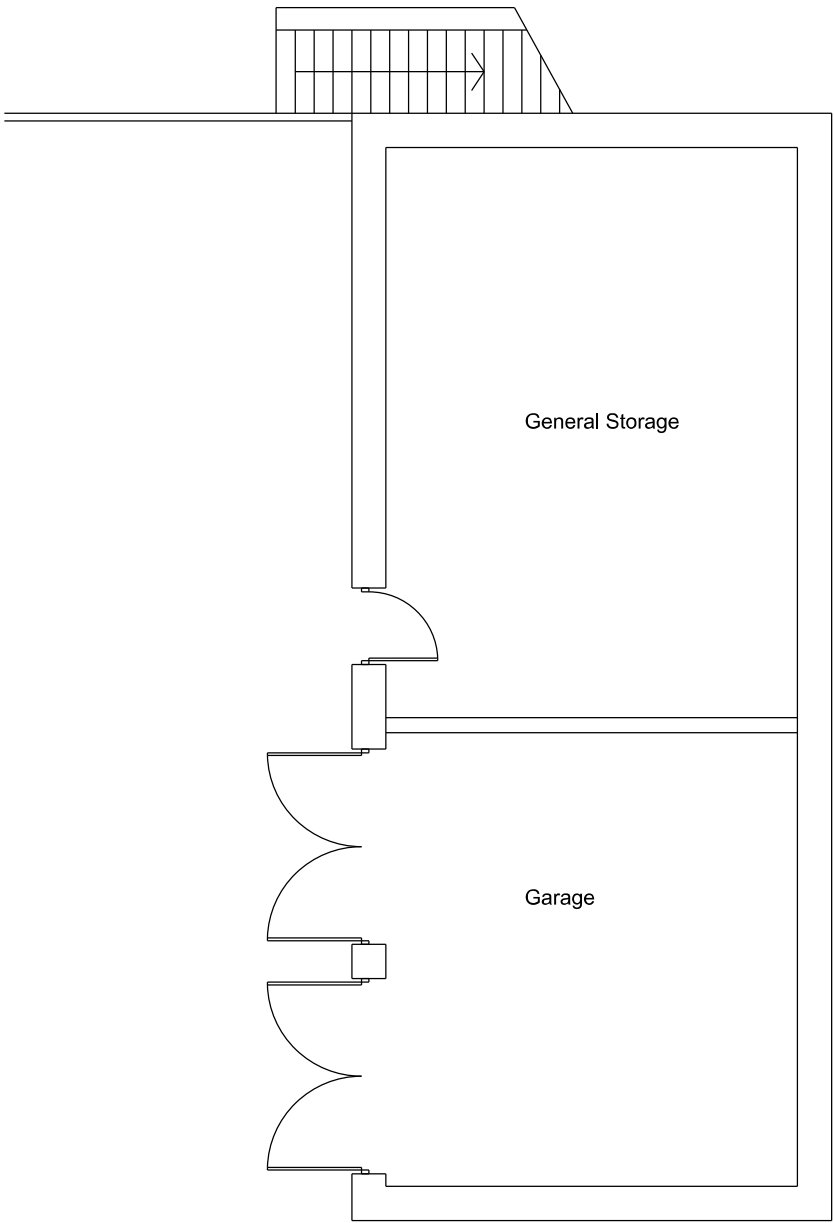

Level 00

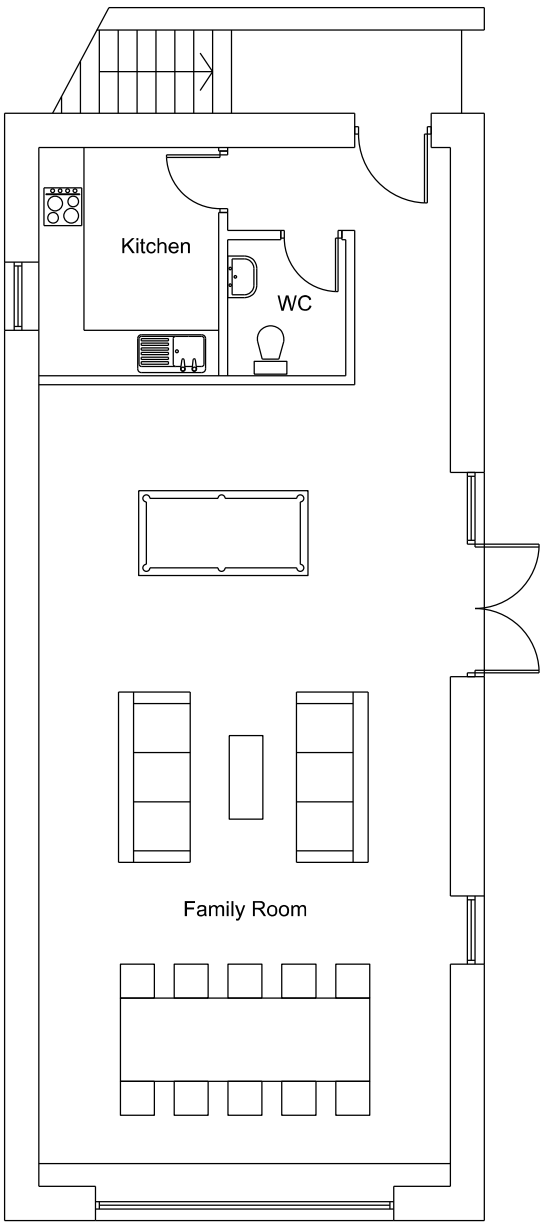

Level 01

Notes:

© Rio Architects Ltd.

This drawing is copyright and must not be reproduced or disclosed to third parties without the prior written consent of Rio Architects Ltd.

This drawing is to be read in conjunction with all other relevant project drawings, specifications and schedules prepared by Rio Architects Ltd and any other relevant consultants, specialists or subcontractors.

CDM notes are provided to assist the contractor in managing residual hazards identified during the design stage. Any such notes do not relieve the contractor of their duties under all relevant CDM Regulations.

010				
0 10 20 m				
Rev	Description	Rev'd	Chk'd	Date

STATUS: PRE APPLICATION				
SUITABILITY NUMBER KEY:				
WIP		DOCUMENTATION - SIGN-OFF		
S0 - Work in Progress*		A - Fit for construction		
SHARED		B - Fit for construction, with comments		
S1 - Fit for co-ordination**		ARCHIVE		
S2 - Fit for information		AB - As Built		
S3 - Fit for internal review and comment		FC - Final Construction		
S4 - Fit for construction approval		* For internal pre-issue usage only.		
DOCUMENTATION		** For model file usage only.		
D1 - Fit for costing				
D2 - Fit for tender				
D3 - Fit for contractor design				
D4 - Fit for manufacture/ procurement				



studio@rioarchitects.com

www.rioarchitects.com

@rioarchitects

Rio Cardiff

21a Allensbank Road

Cardiff CF14 3PN

+44 (0)29 2025 0066

Rio London

19 21 Hatton Garden

London EC1N 8BA

+44 (0)20 3691 7565

Swansea Valley
Holiday Cottage

PROJECT TITLE :
Plas Farm Building
Regeneration and
Conversion

DRAWING TITLE :
Building 2
Proposed GA Plans

DRAWN BY : AB		CHECKED BY:		APPROVED BY : AB		
JOB NO : 0274		SCALE :		1 : 50 @ A1		
SUITABILITY :				S2		
DATE : 14/05/2020		REVISION:		-		
PROJECT	ORIGIN.	VOLUME	LEVEL	TYPE	DISCIP.	NUMBER
0274	RIO	02	XX	DR	A	01101