
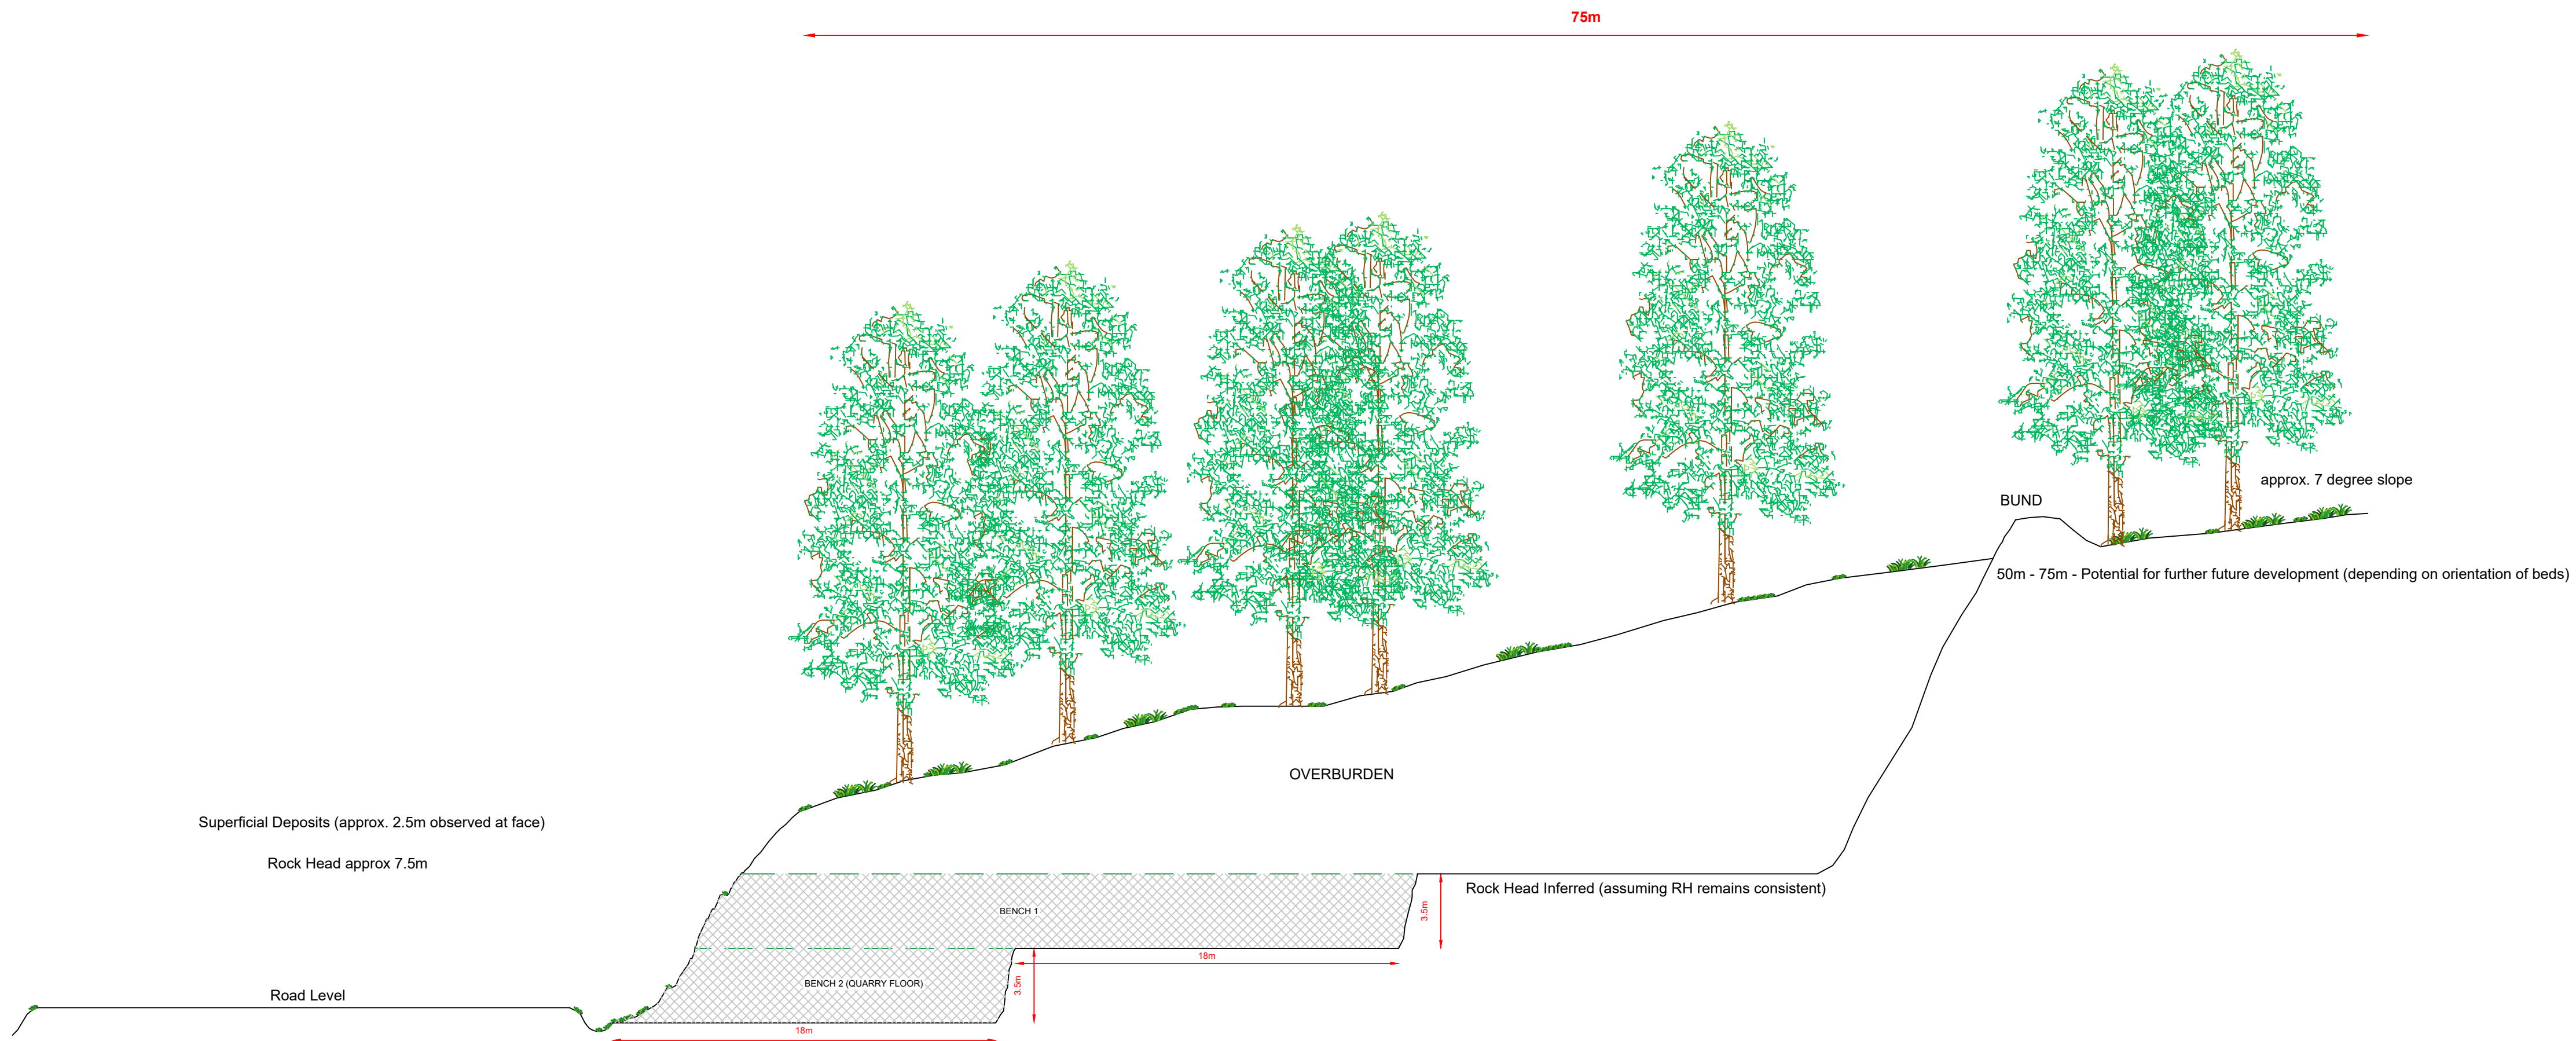


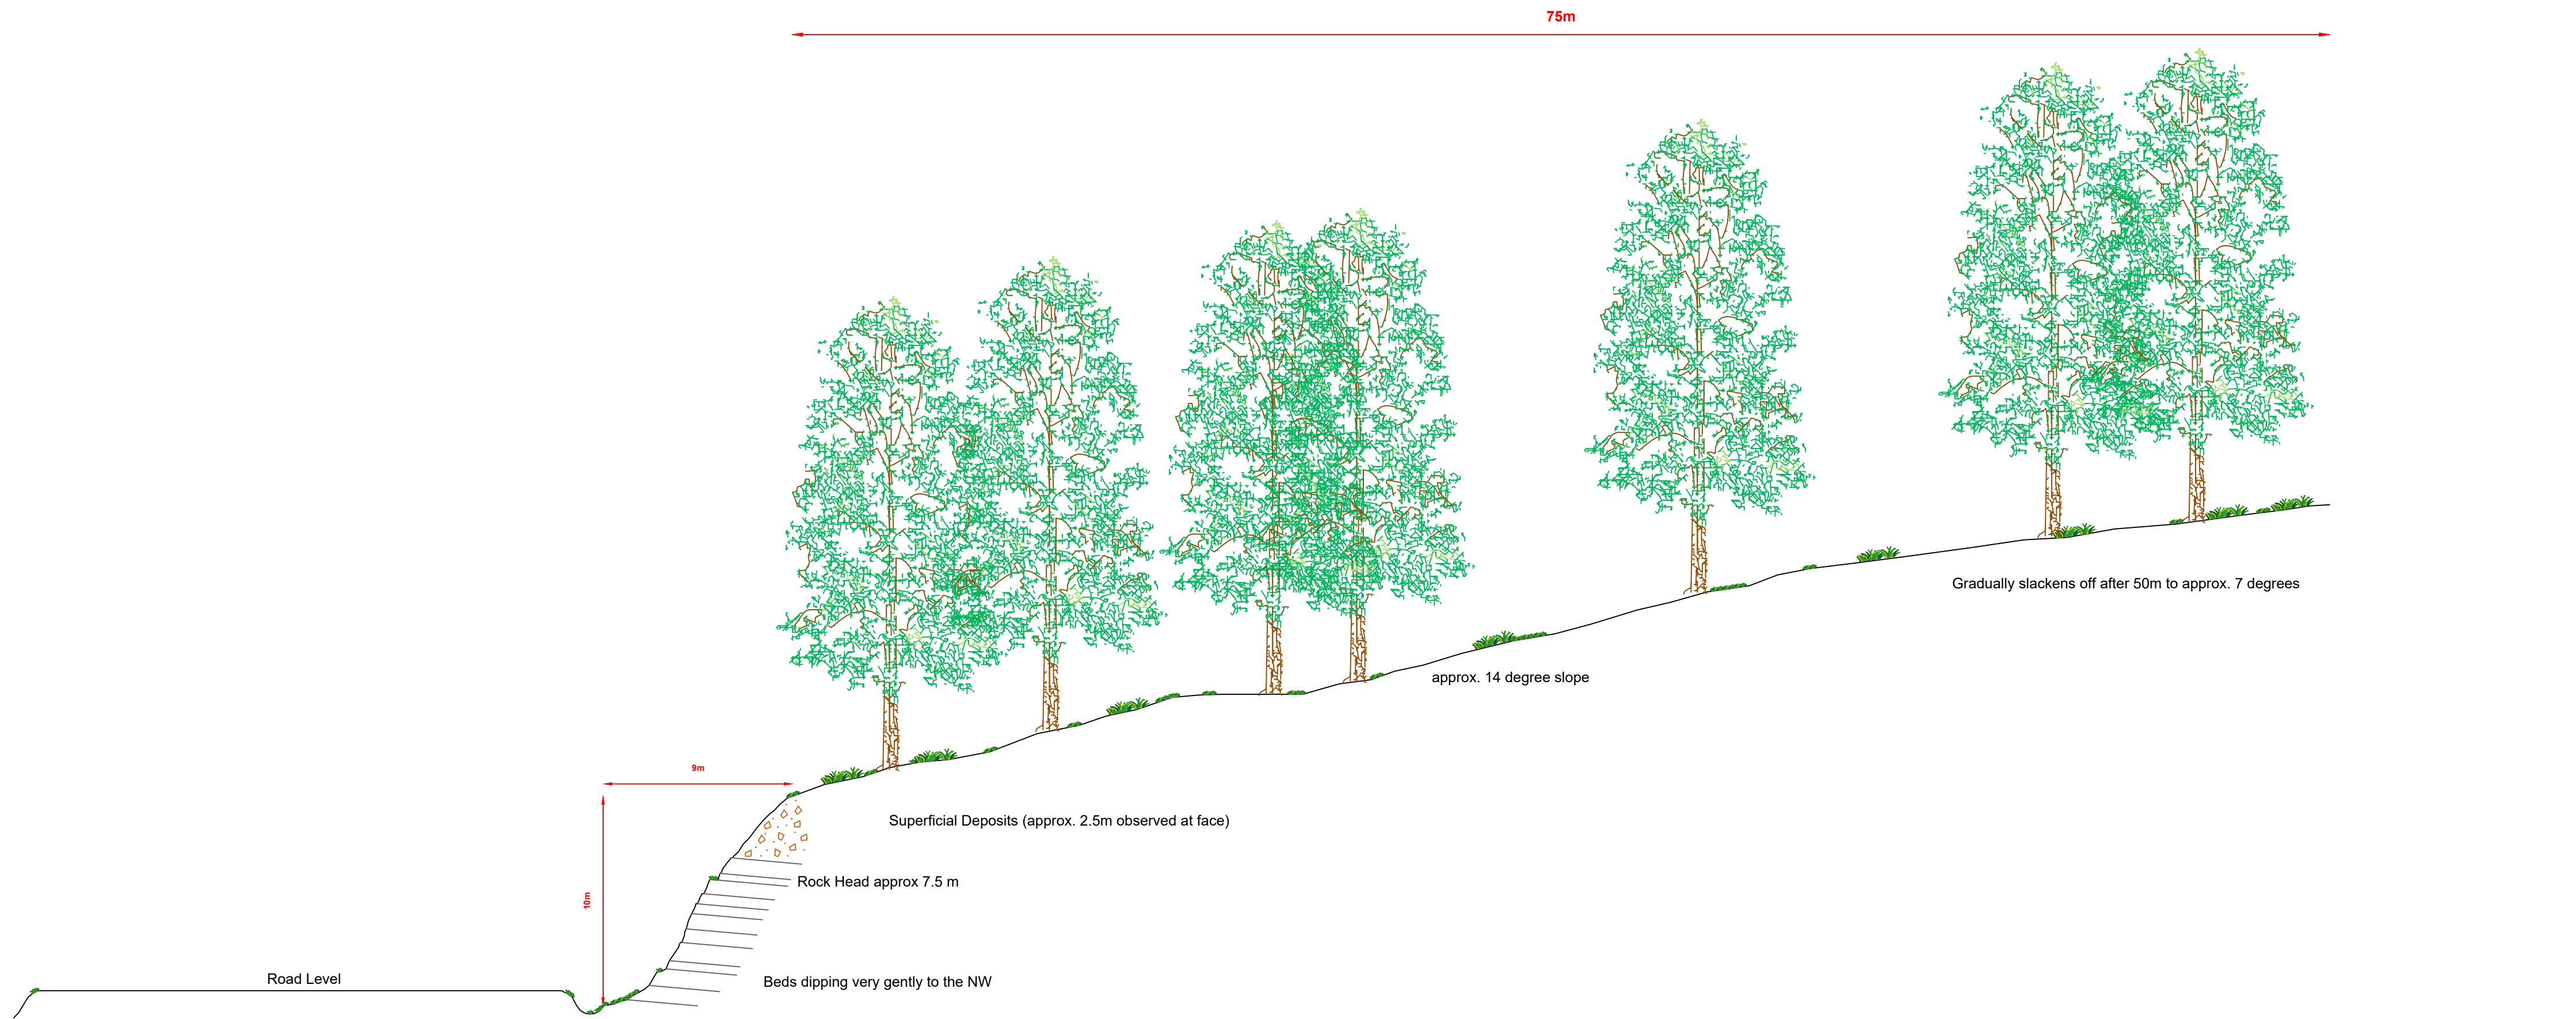

AMENDMENTS	REV	DETAILS		DATE	MADE BY	CHKD BY
	REF					

Client: NATURAL RESOURCES WALES Llanfair Road Llanfowery Carmarthenshire SA20 0AL	Drawn Ben Jones		Approved		Project : BLAENGWYNFI QUARRY DEVELOPMENT: SITE 1
	Checked		Date 12/12/2022	Scale As Shown	
	Project No.				Title : EXISTING & PROPOSED CROSS SECTIONS
	Drg No. CS/2022-006			Rev A	