


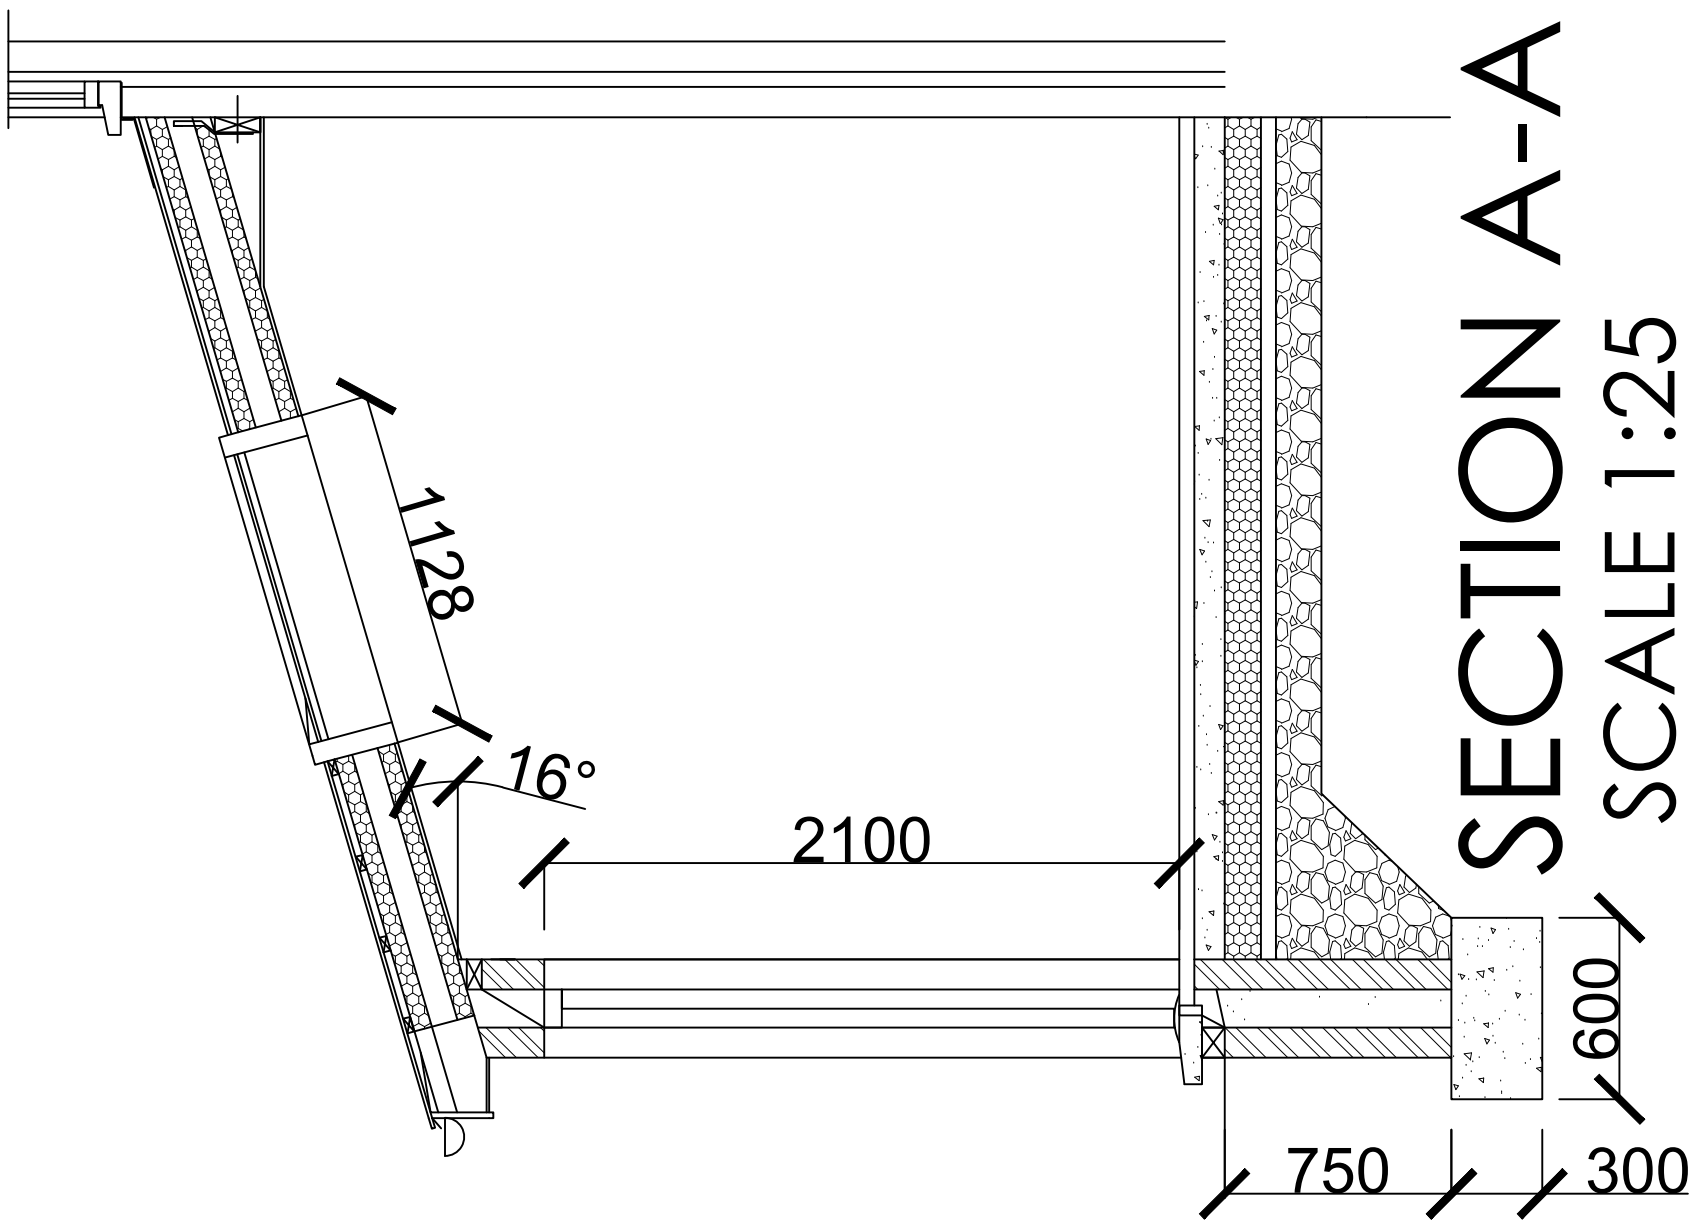

SECTION A-A

SCALE 1:25

DRG. NO. B-06

6 LLEWELLYN CLOSE