
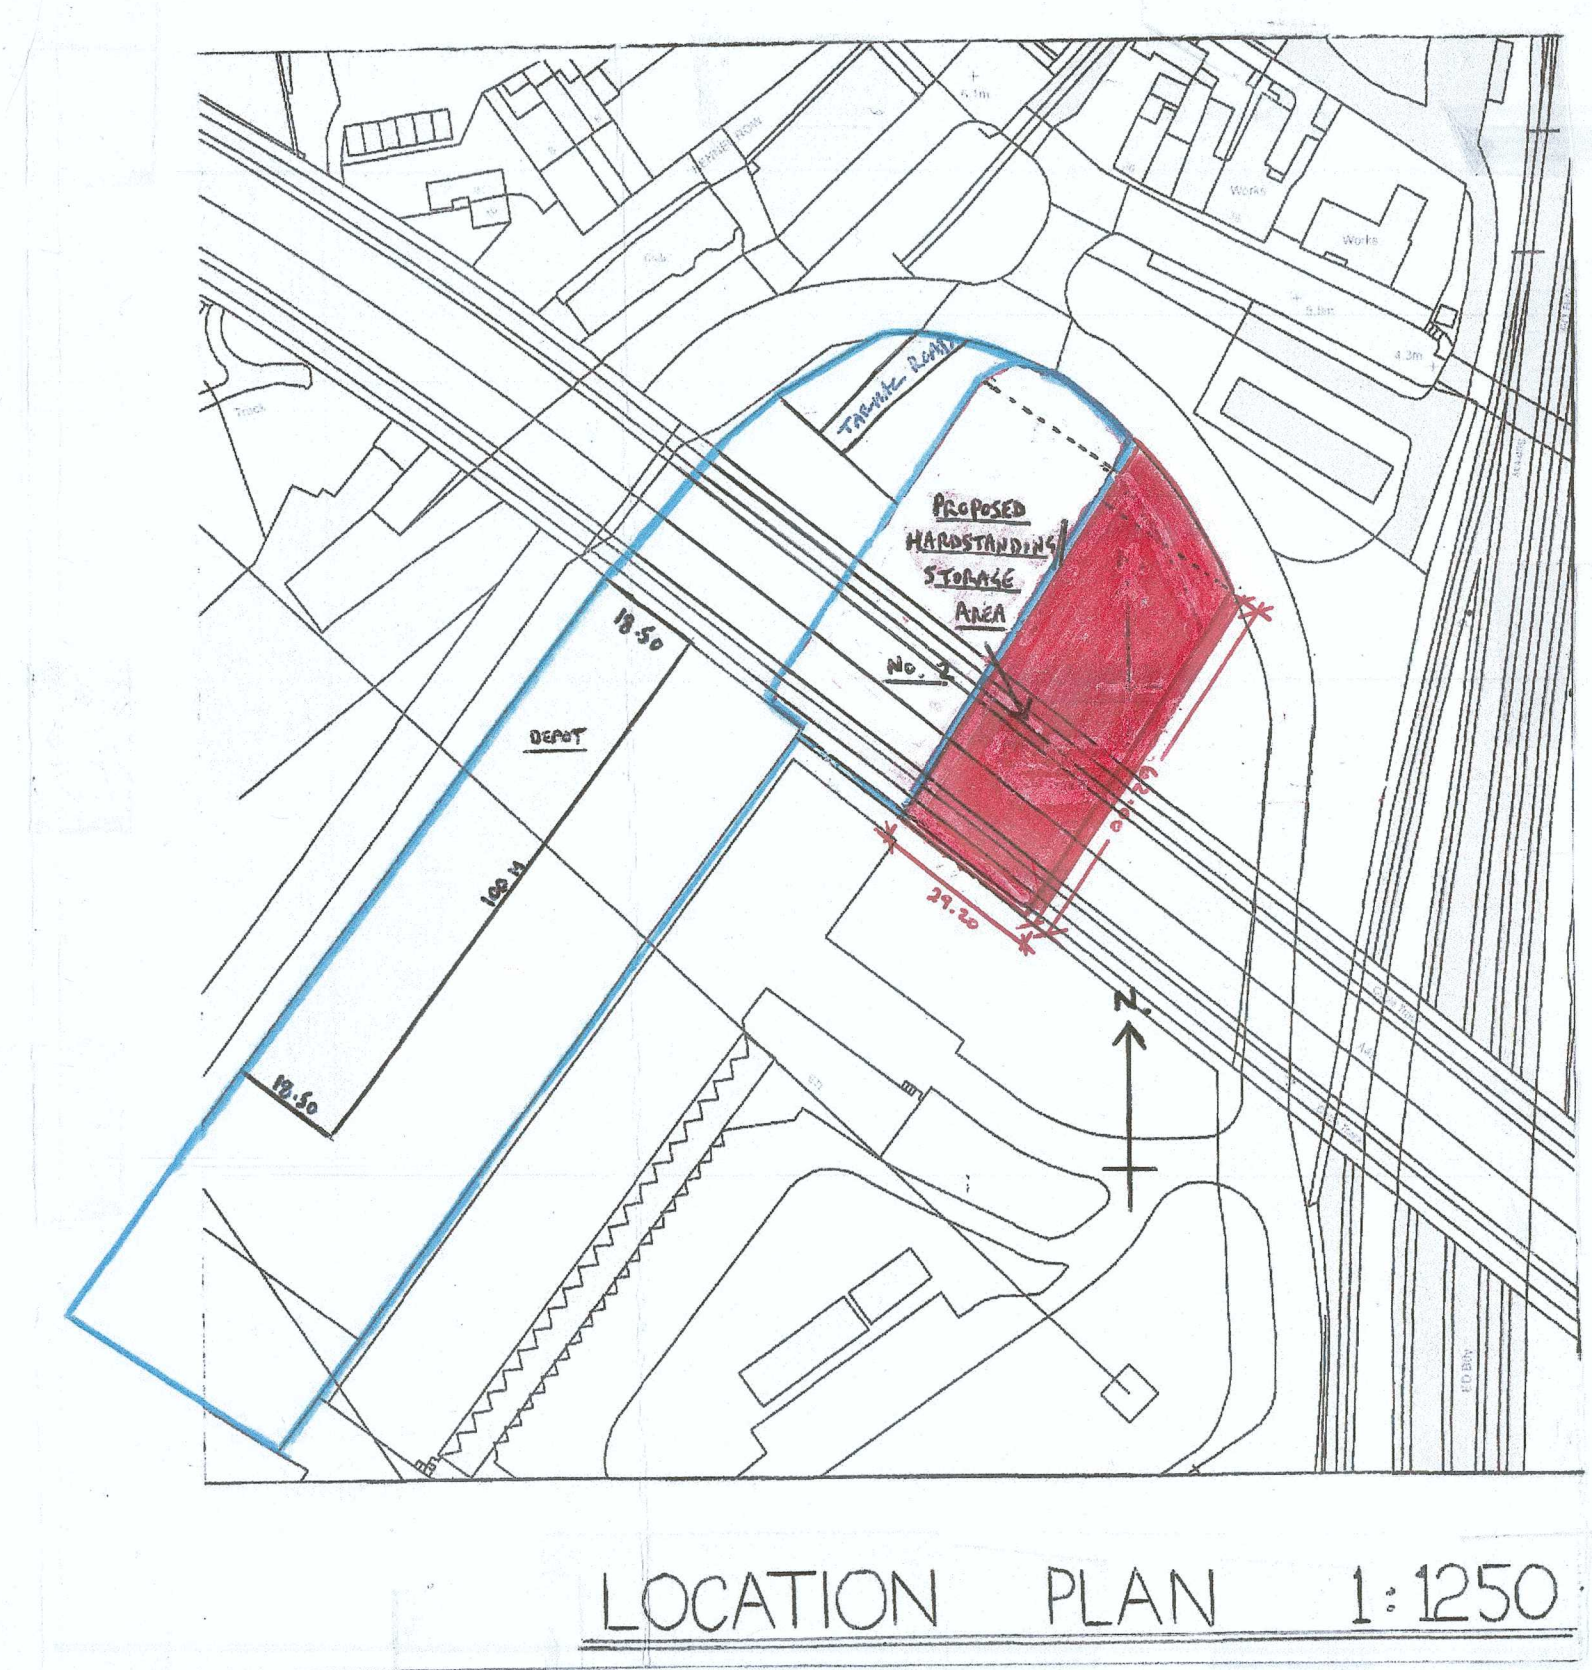


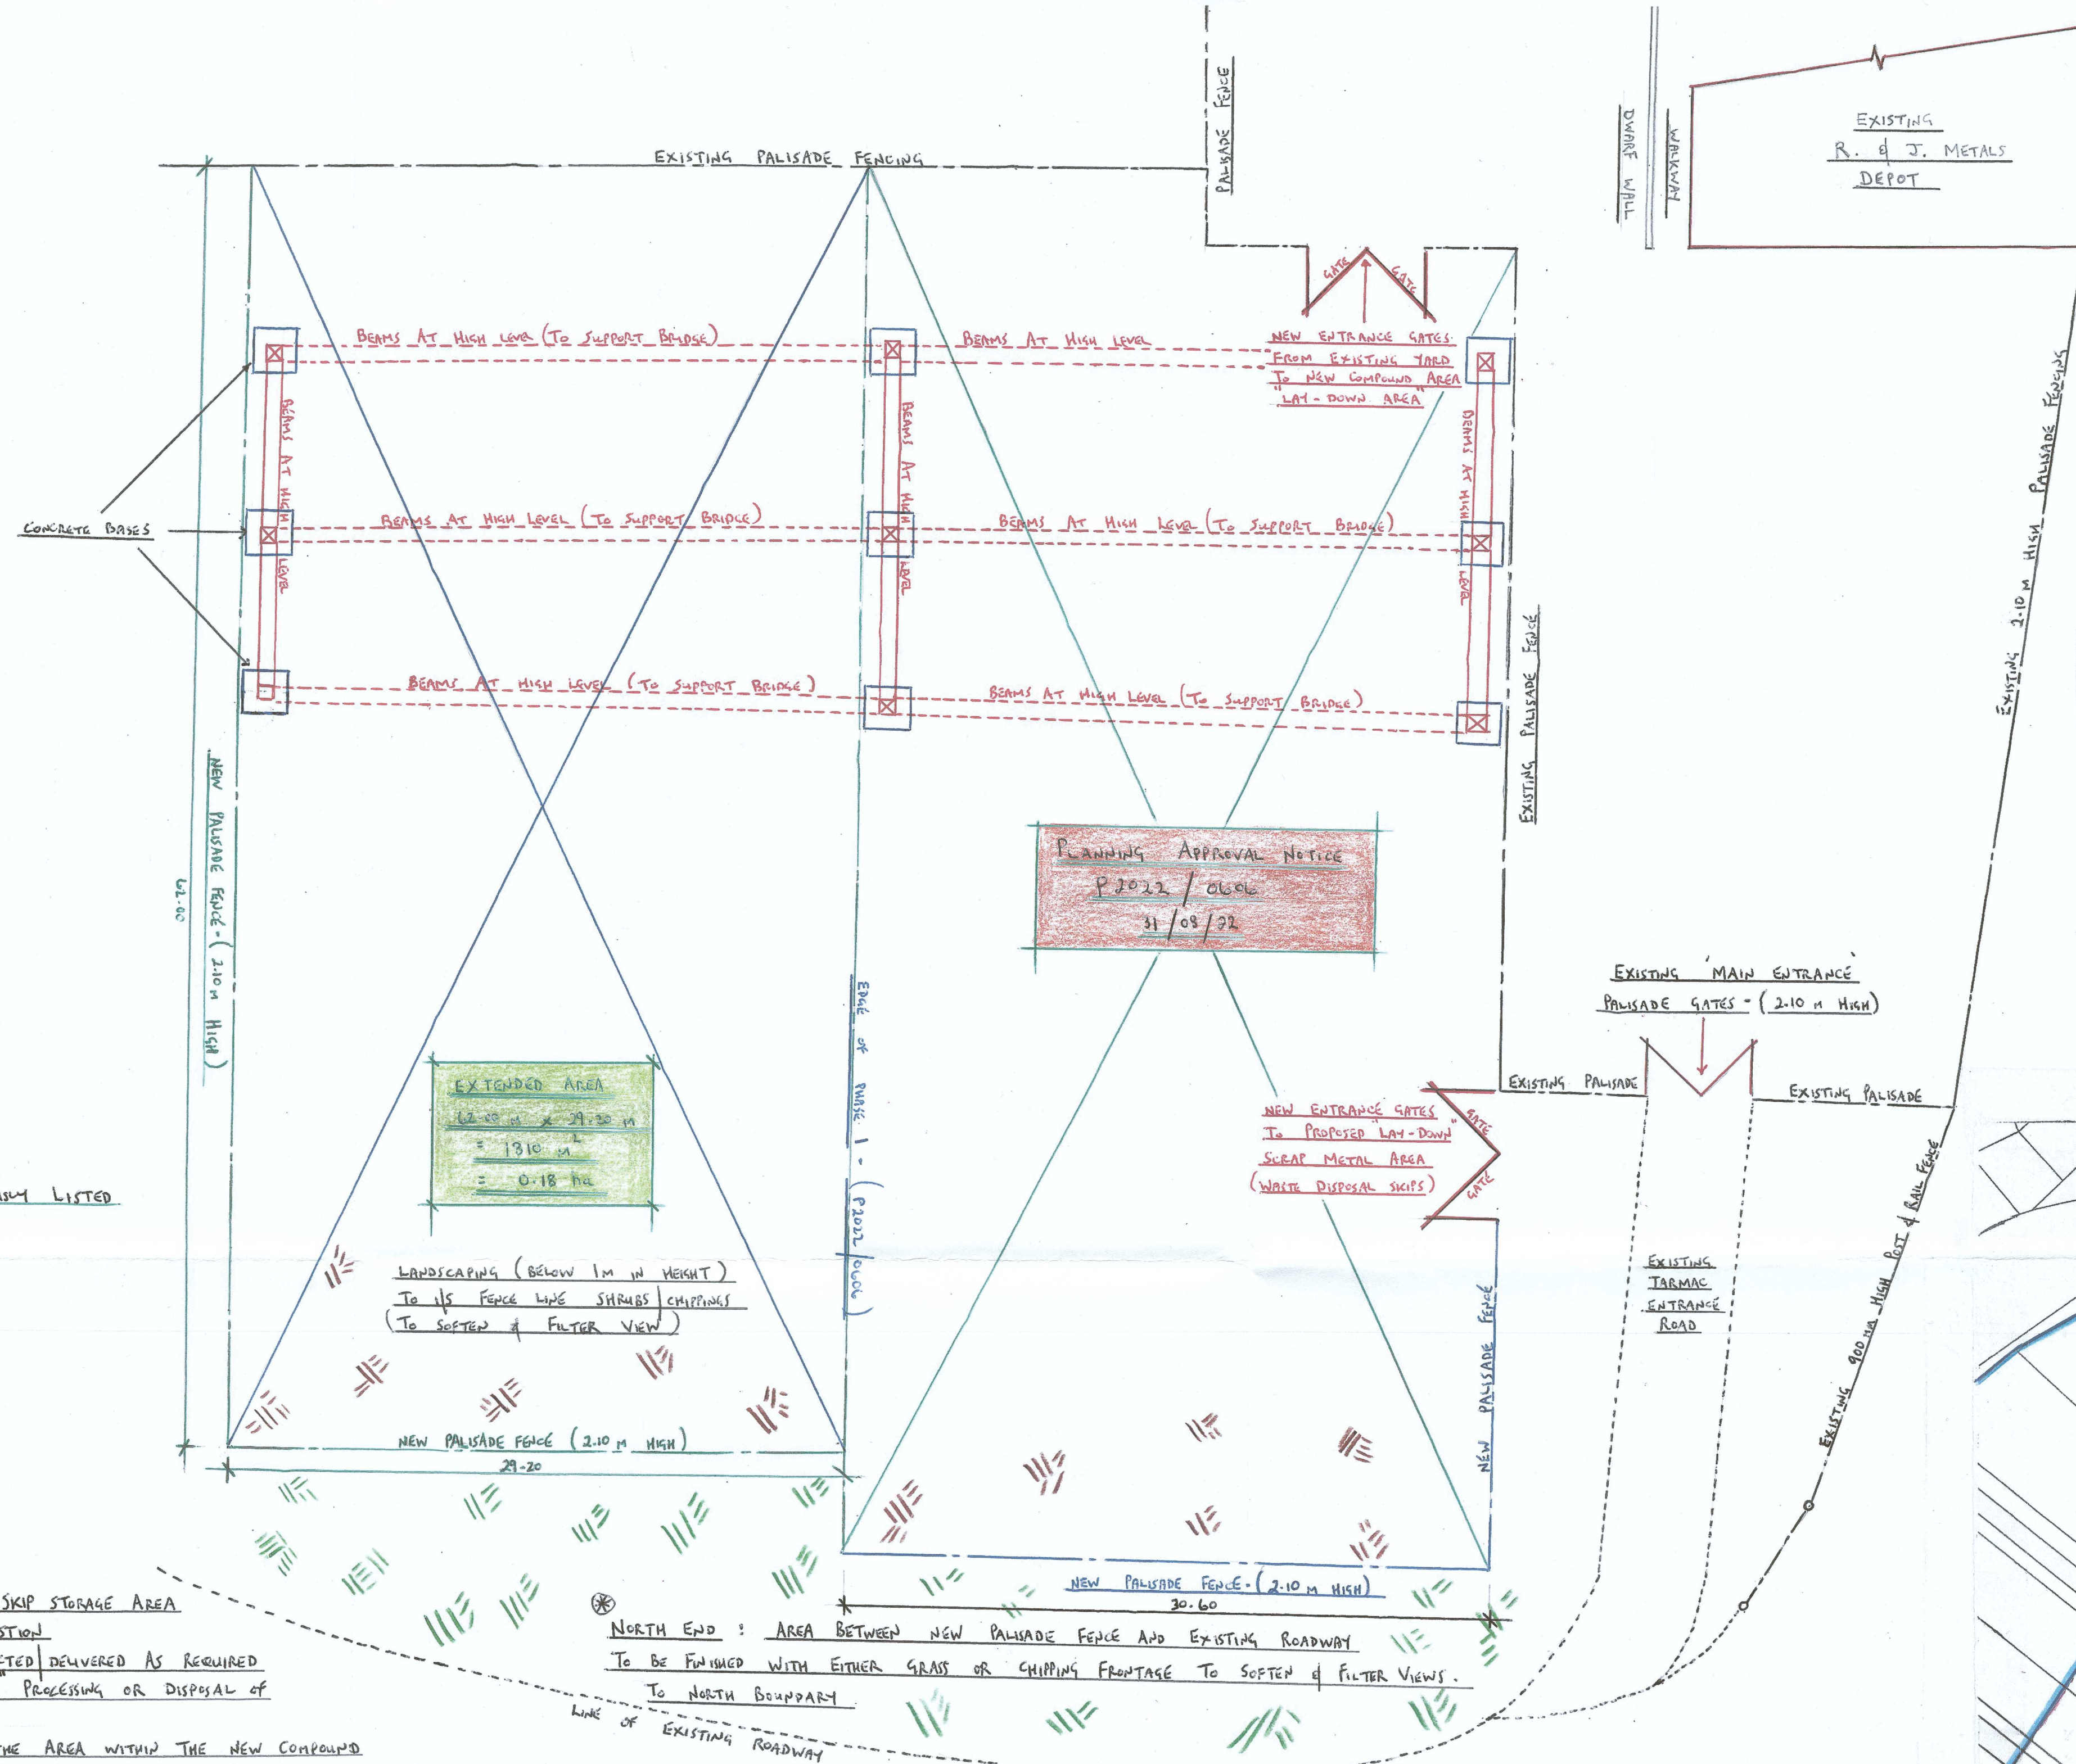

- ALL CONDITIONS WILL BE THE SAME AS PREVIOUSLY LISTED
FULL PLANNING APPROVAL - (P2022/0606)
1. TIME LIMIT CONDITIONS
 3. & 4. ACTION CONDITIONS
 5. - 10. REGULATORY CONDITIONS
 1. - 4. INFORMATIVES
- SPECIFICATION
1. ACQUIRED LAND: PURPOSE TO PROVIDE ADDITIONAL SKIP STORAGE AREA TO EASE EXISTING YARD CONGESTION
 2. DISCRETIONARY USE OF WASTE DISPOSAL SKIPS; COLLECTED/DELIVERED AS REQUIRED
 3. PROPOSAL WILL NOT INVOLVE WASTE DEVELOPMENT PROCESSING OR DISPOSAL OF REFUSE OR WASTE MATERIALS
 4. NEATH FORT TARRANT C.B.C. WILL CONDITION THAT THE AREA WITHIN THE NEW COMPOUND IS NOT USED FOR TREATMENT, STORAGE, PROCESSING OR DISPOSAL OF REFUSE OR WASTE MATERIALS
 5. PROVIDE LAY-DOWN/SCRAP MATERIAL AREA "SKIPS" - COLLECTION/DELIVERY AREA
 6. EXISTING GROUND (WITHIN NEW CONFINES) TO BE EXCAVATED, GRADED - LAYER OF TERRAM DPM LAID OVER SURFACE OF GROUND GROUND TO BE WEL-ROLLED AND CONSOLIDATED TO RECEIVE 225 mm THICK BED OF HARDWARE/SUB-BASE MATERIAL, TO PROVIDE RUNNING-SURFACE FOR LORRIES/VEHICLES
 7. ERECT 2.10m HIGH PALISADE SECURITY FENCE (TO MATCH EXISTING) - TO NORTH & EAST SIDES OF "ADDITIONAL" LAND/COMPOUND (AREA REVERT FROM N.P.T. C.B.C. ESTATES)
 8. SCAFF-OUT WORK(S) THAT IS SPECIFIED BY TREE-SPECIALIST SURVEY
 9. DITTO BIODIVERSITY INVESTIGATION - (BY SPECIALIST CONTRACTOR)

PROPOSED LAYOUT 1:200

BLOCK PLAN 1:500

PROPOSED COLLECTION/DELIVERY - SCRAP-MATERIAL AREA (WASTE DISPOSAL SKIPS) TO EAST SIDE OF EXISTING LAY-DOWN AREA (P2022/0606) INCLUDING ADDITIONAL PERIMETER FENCING TO NORTH AND EAST SIDES OF COMPOUND EXTENSION FOR R. & J. METALS

SCALES : 1:200 , 1:500 , 1:1250

SHEET 1 OF 1