


ALL BEAM INSTALLED ON 1400mm wide x 100mm deep
PCC LINTELS or PADSTONES.

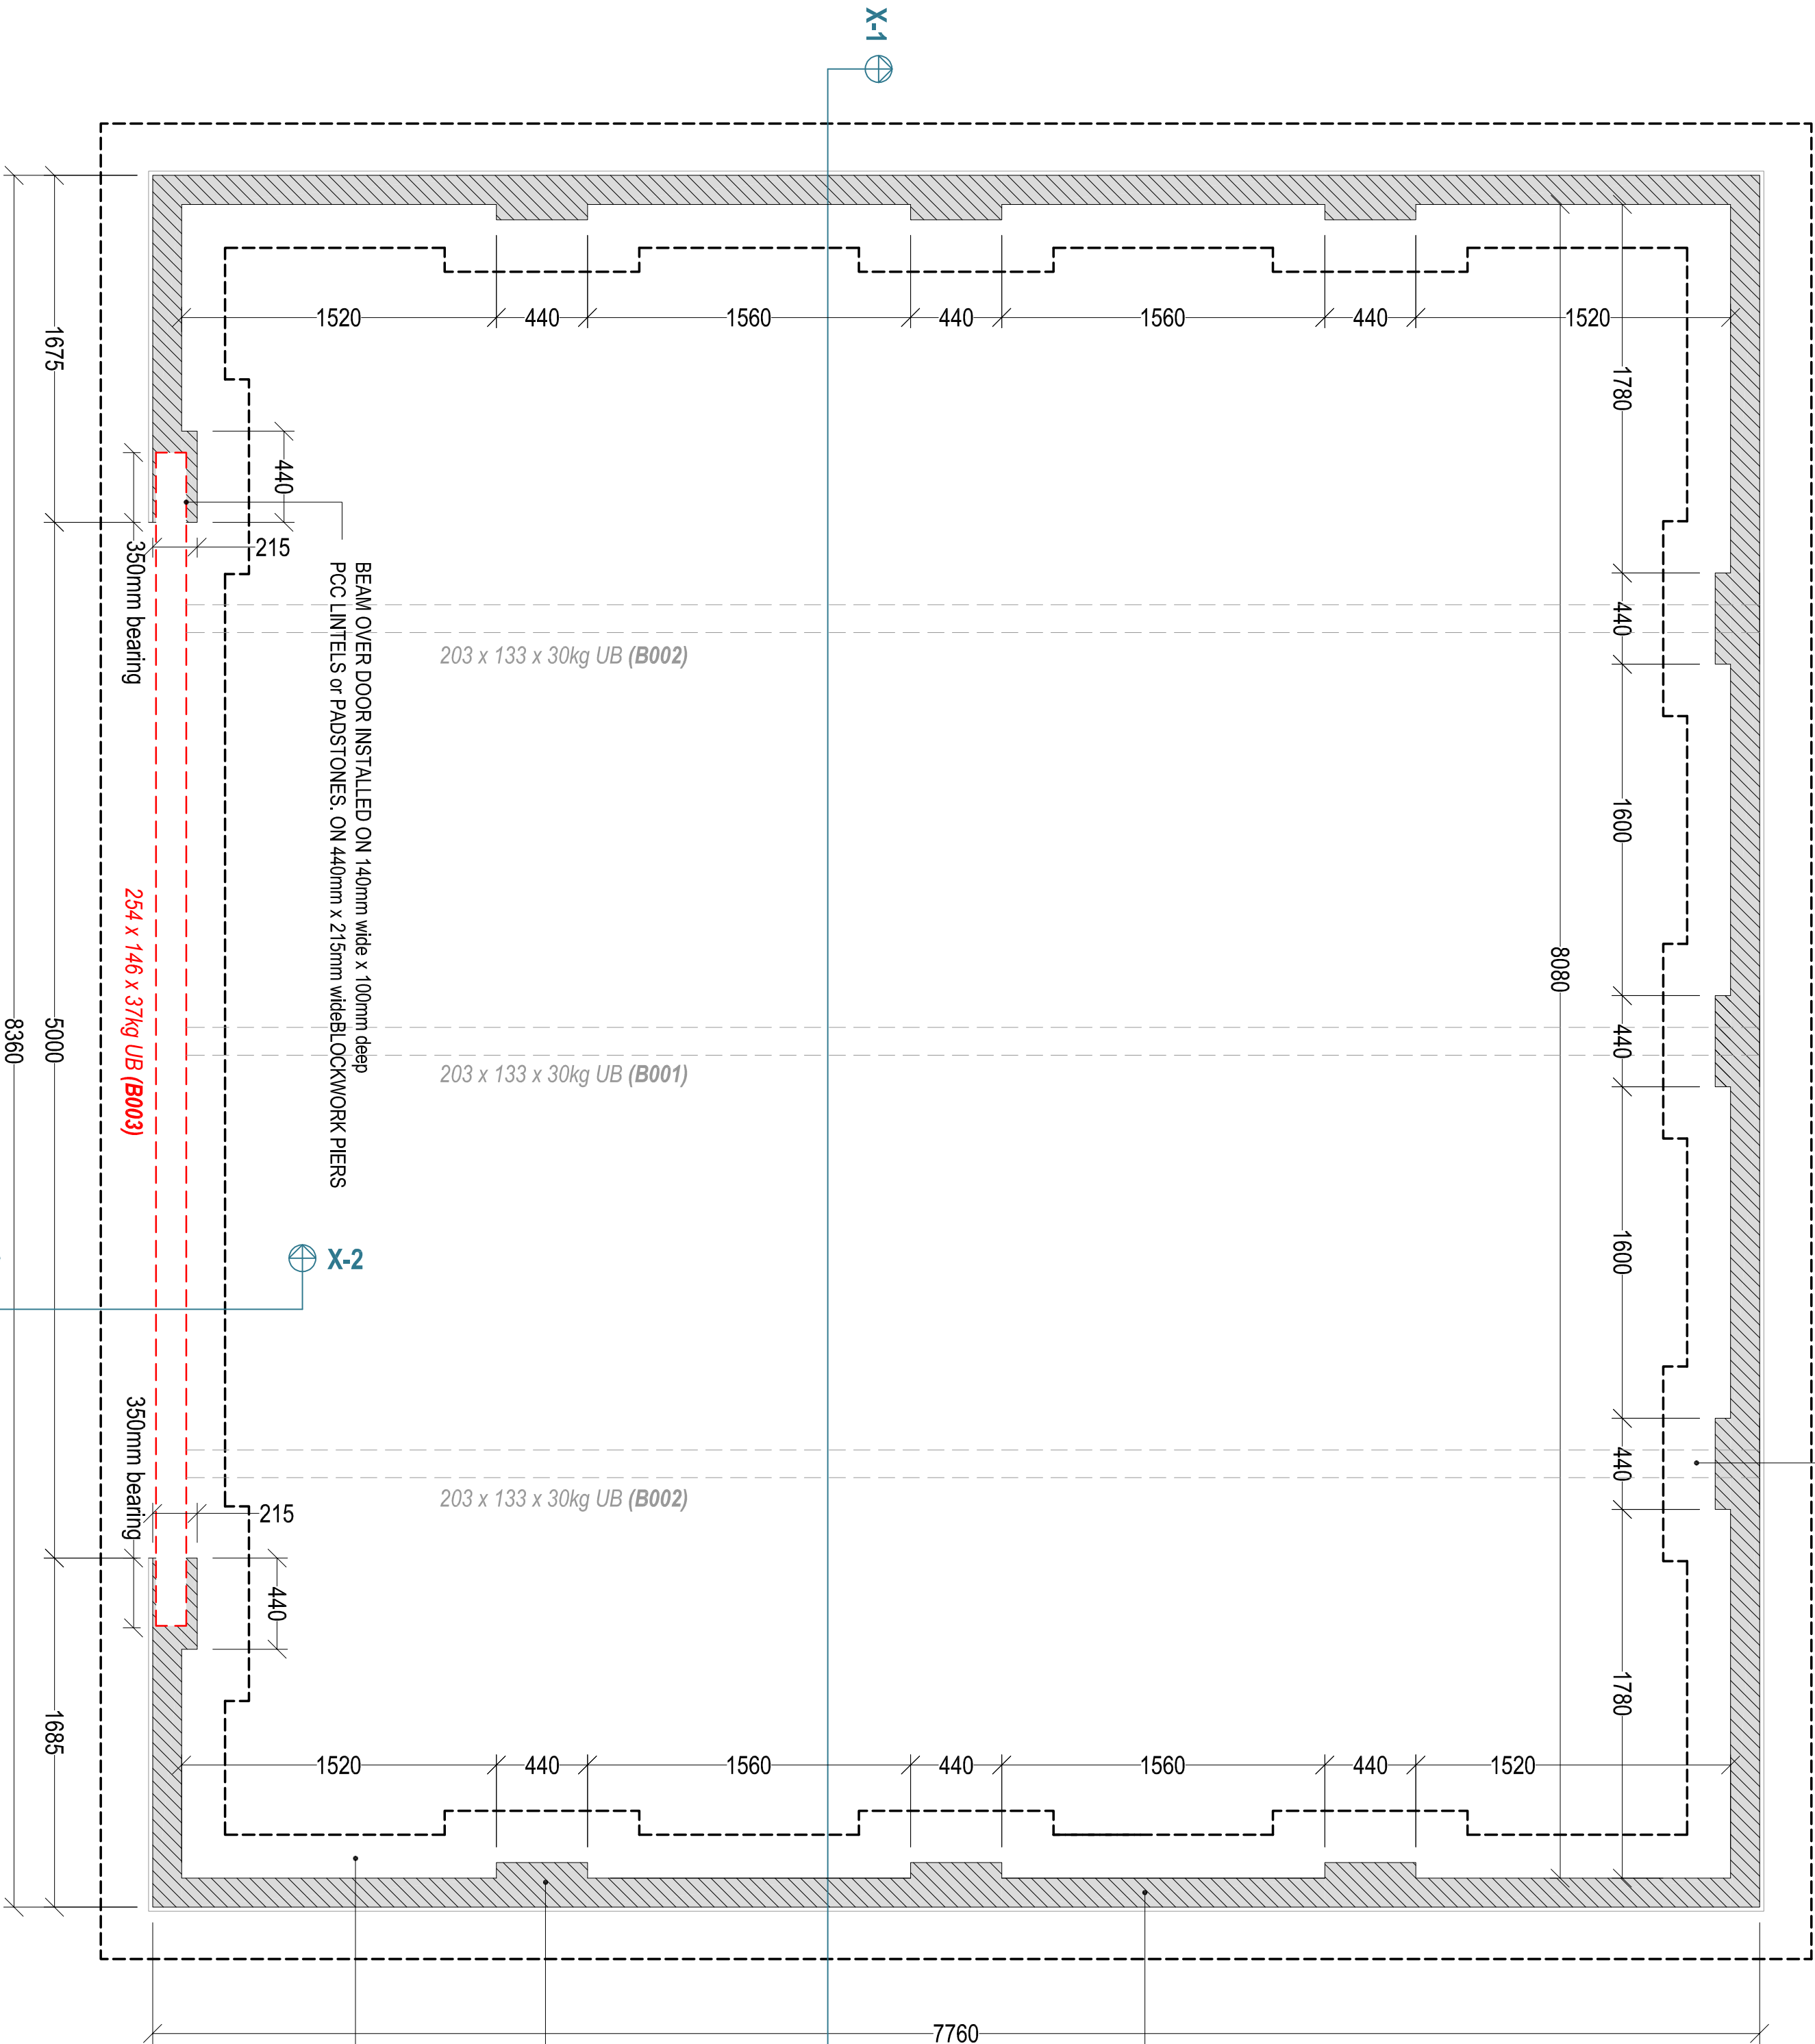

EXTERNAL WALL CONSTRUCTION:
140mm - 7N/m² BLOCKWORK SINGLE LEAF,
with 12mm SAND / CEMENT RENDER (1:3)

440mm x 215mm BLOCKWORK PIERS
BUILT OFF WIDENED FOUNDATION

600mm x 300mm MASS CONCRETE
STRIP FOUNDATION
(EXACT DEPTH TO BE DETERMINED
ON SITE AND TO LABCO APPROVAL)

PLANNING

Drawing Title: PROPOSED PLAN			
Drawing No:	004	Revision:	C
Date:	10-02-2021	Revised:	12-07-2023
Scale(s):	1:25	Paper Size:	A2



Cwm Planning & Design Ltd.
(Civil, Structural & Architectural)