


Superseded

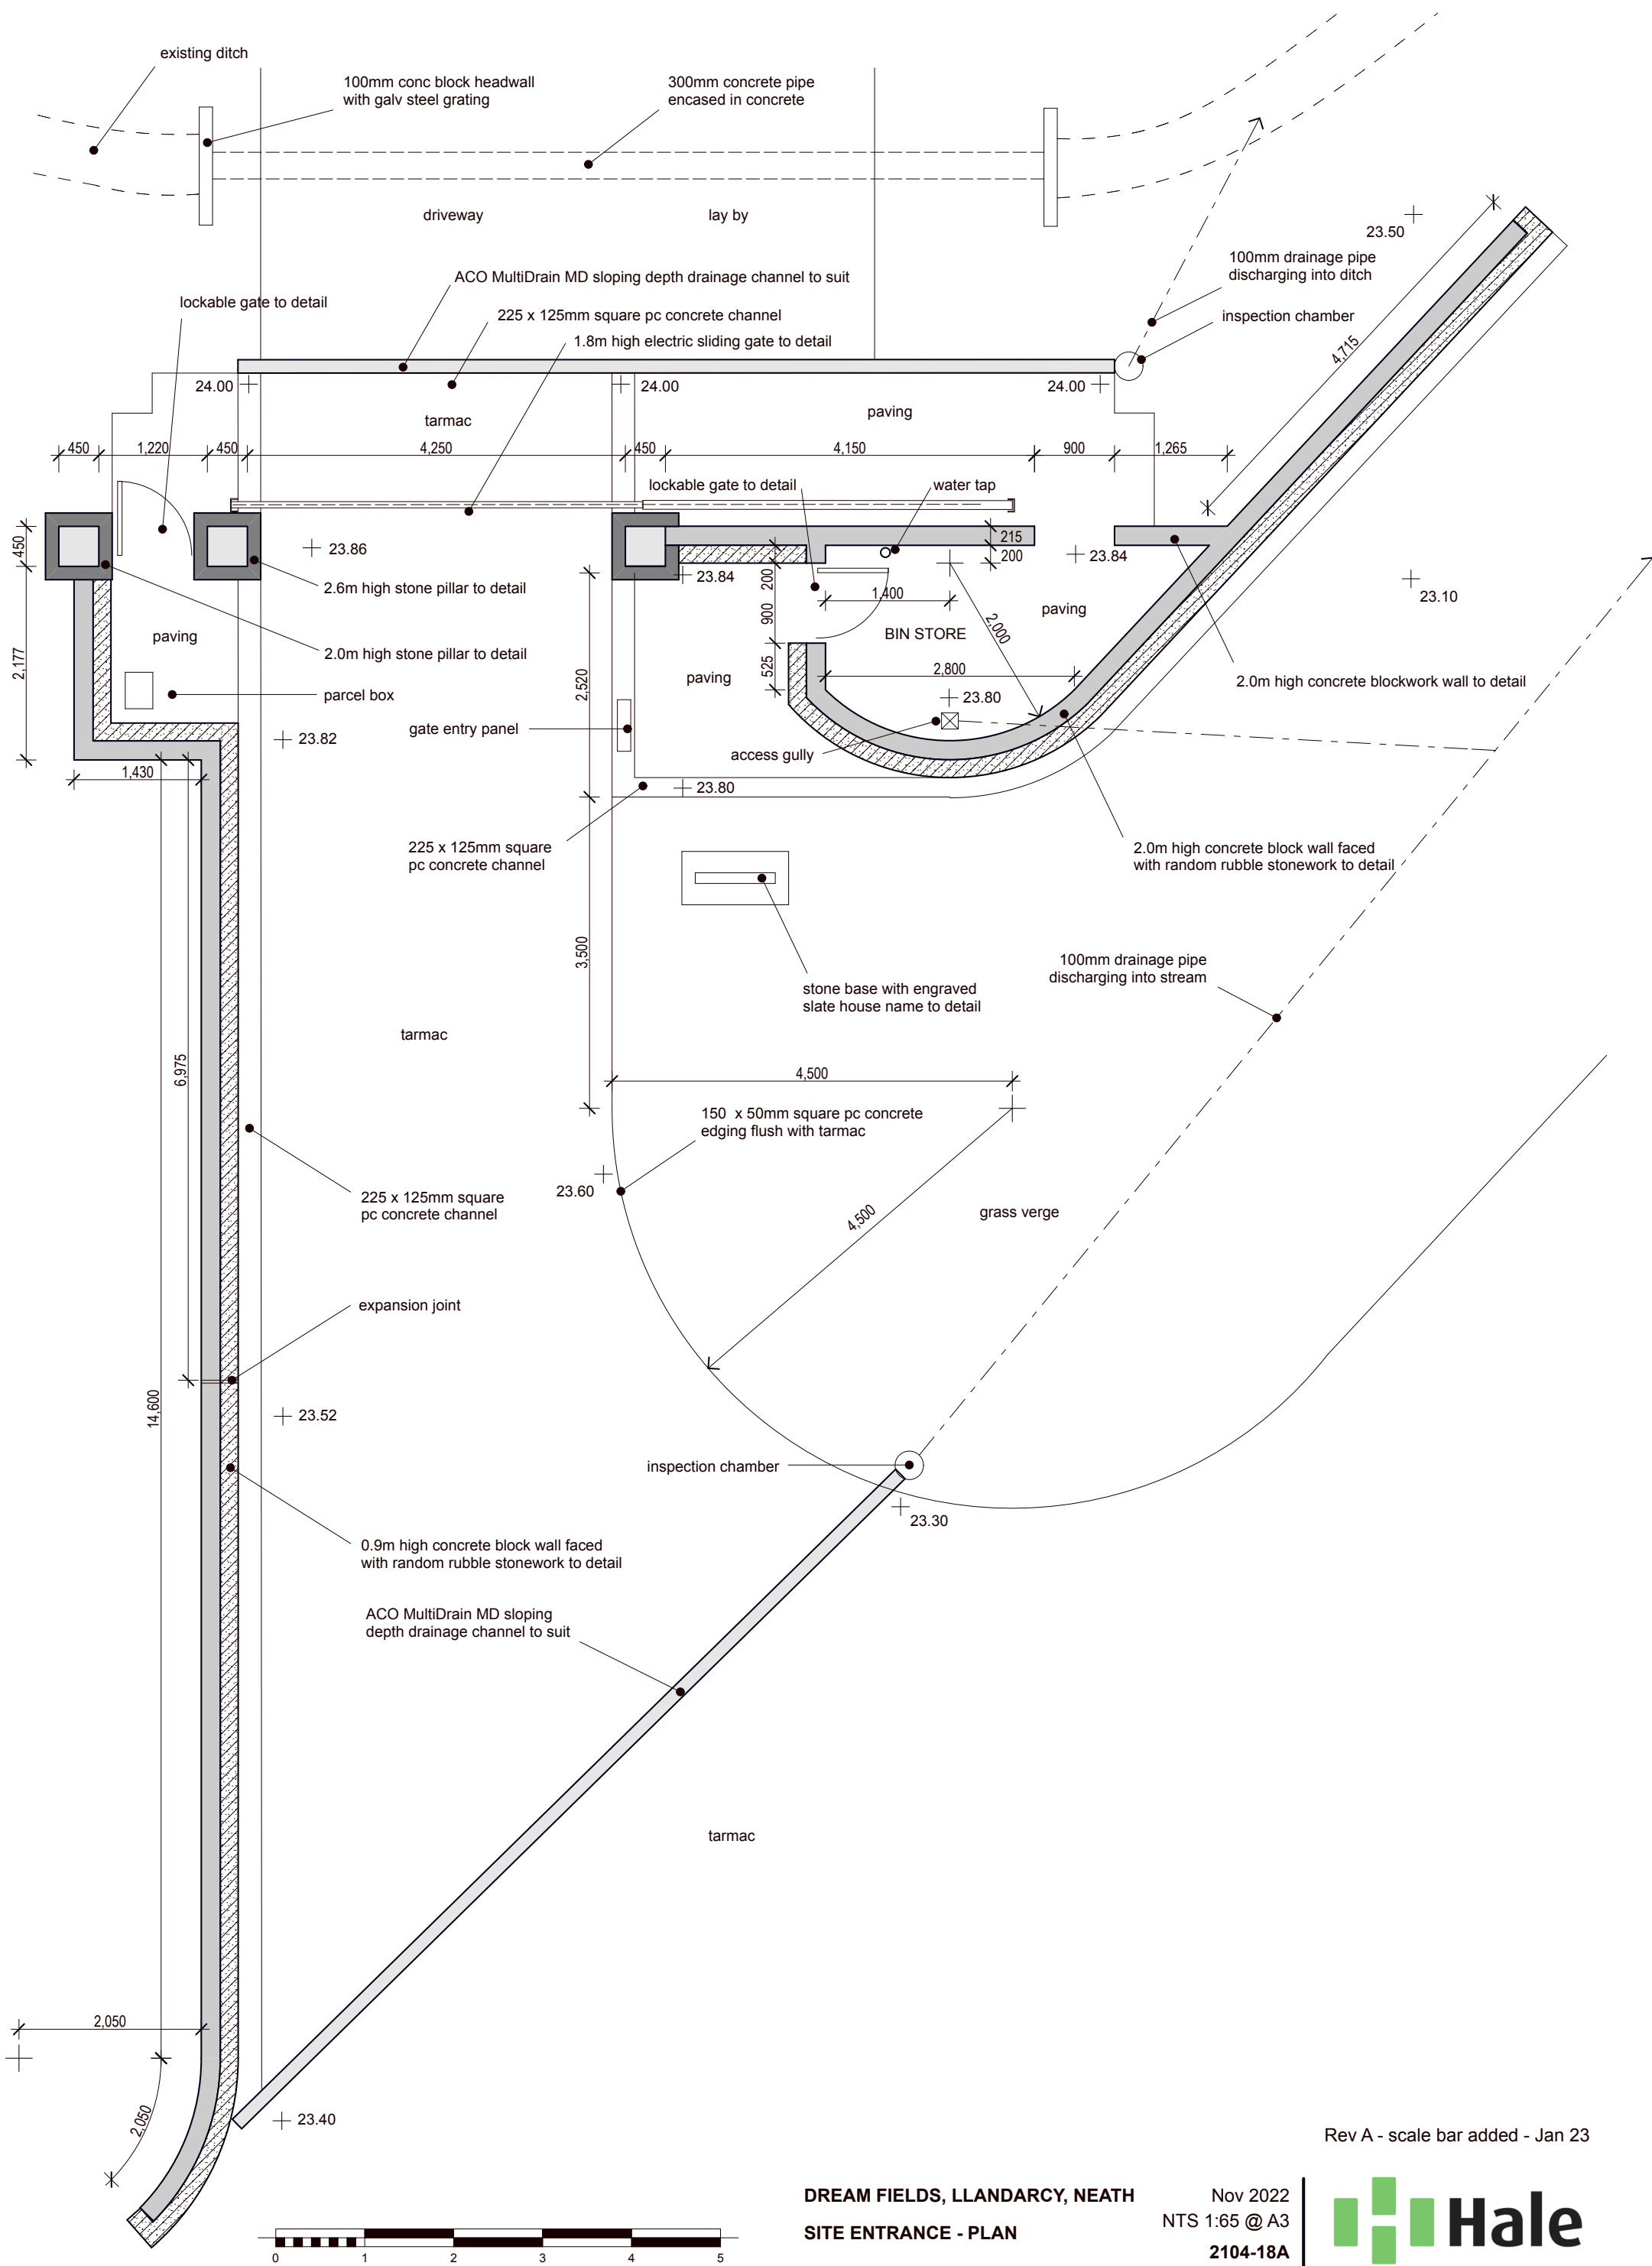

Rev A - scale bar added - Jan 23

DREAM FIELDS, LLANDARCY, NEATH
SITE ENTRANCE - PLAN

Nov 2022
NTS 1:65 @ A3
2104-18A

