
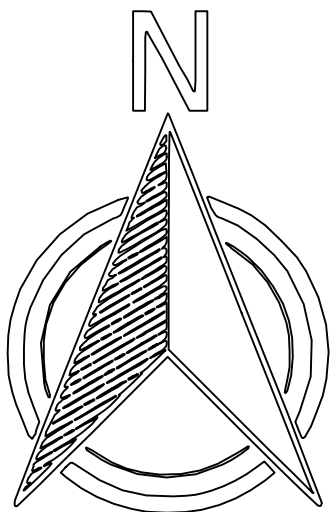
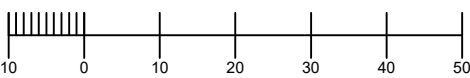


NOTES

Red Line Area = 18528.9m²

Purple Line Area = 9928m²
[denotes impermeable hard standing area]

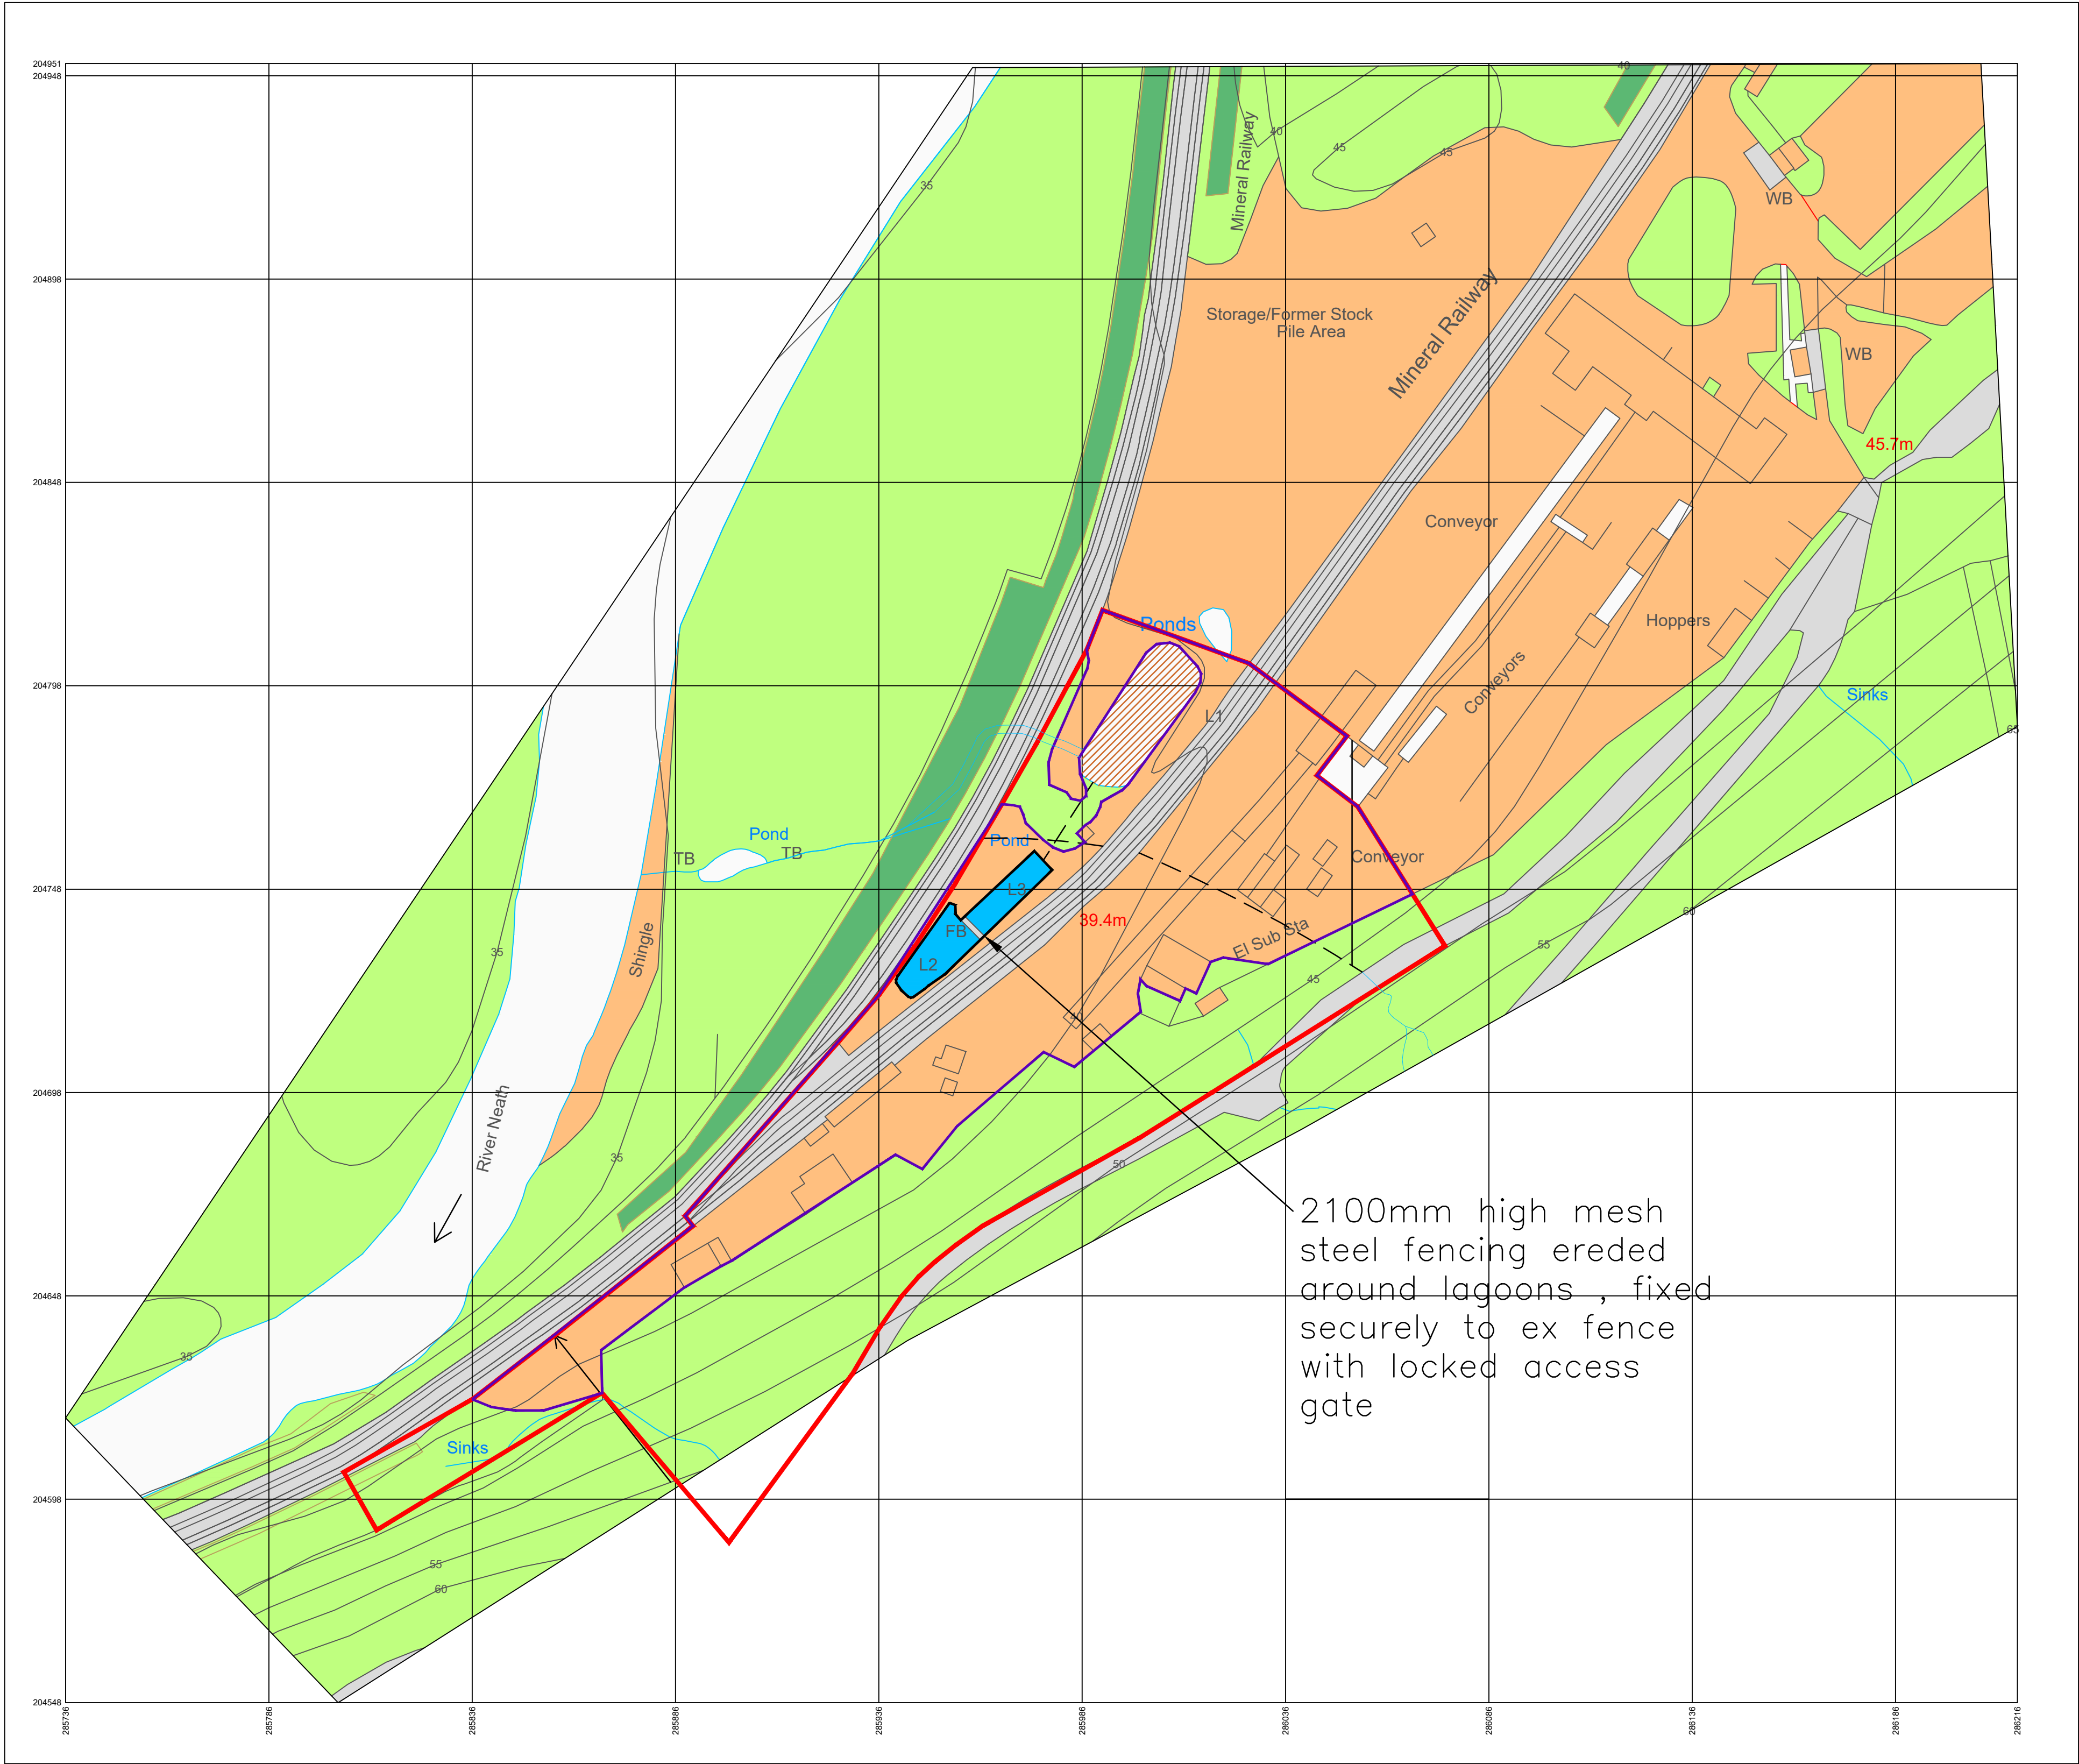

REV	DATE	BY	CHKD
-----	------	----	------

CLIENT	Blue Rock LTD
PROJECT	Unity Mine Cwmgwrach Neath
TITLE	Proposed Safety Fence To Lagoons

GENERAL NOTES
A- The scale shown on this drawing only applies to the correct paper size.
B- Do not scale from this drawing take figured dimensions only.
C- Any discrepancies to be reported to ateb consult.
D- Drawings in PDF format are not to scale and are for reference only.

DATE	05/09/2022	PRODUCED BY	R.Collier
SCALE	1:1000	CHECKED	
PAPER SIZE	A1	APPROVED	

ateb Consult
42 Gurnos Road
Ystalyfera
Swansea
SA9 2HY
Tel: 01639 849279
Fax: 01639 849984
E-mail: info@atebconsult.co.uk

JOB NUMBER	DRAWING NUMBER	REVISION
22/041	202	